



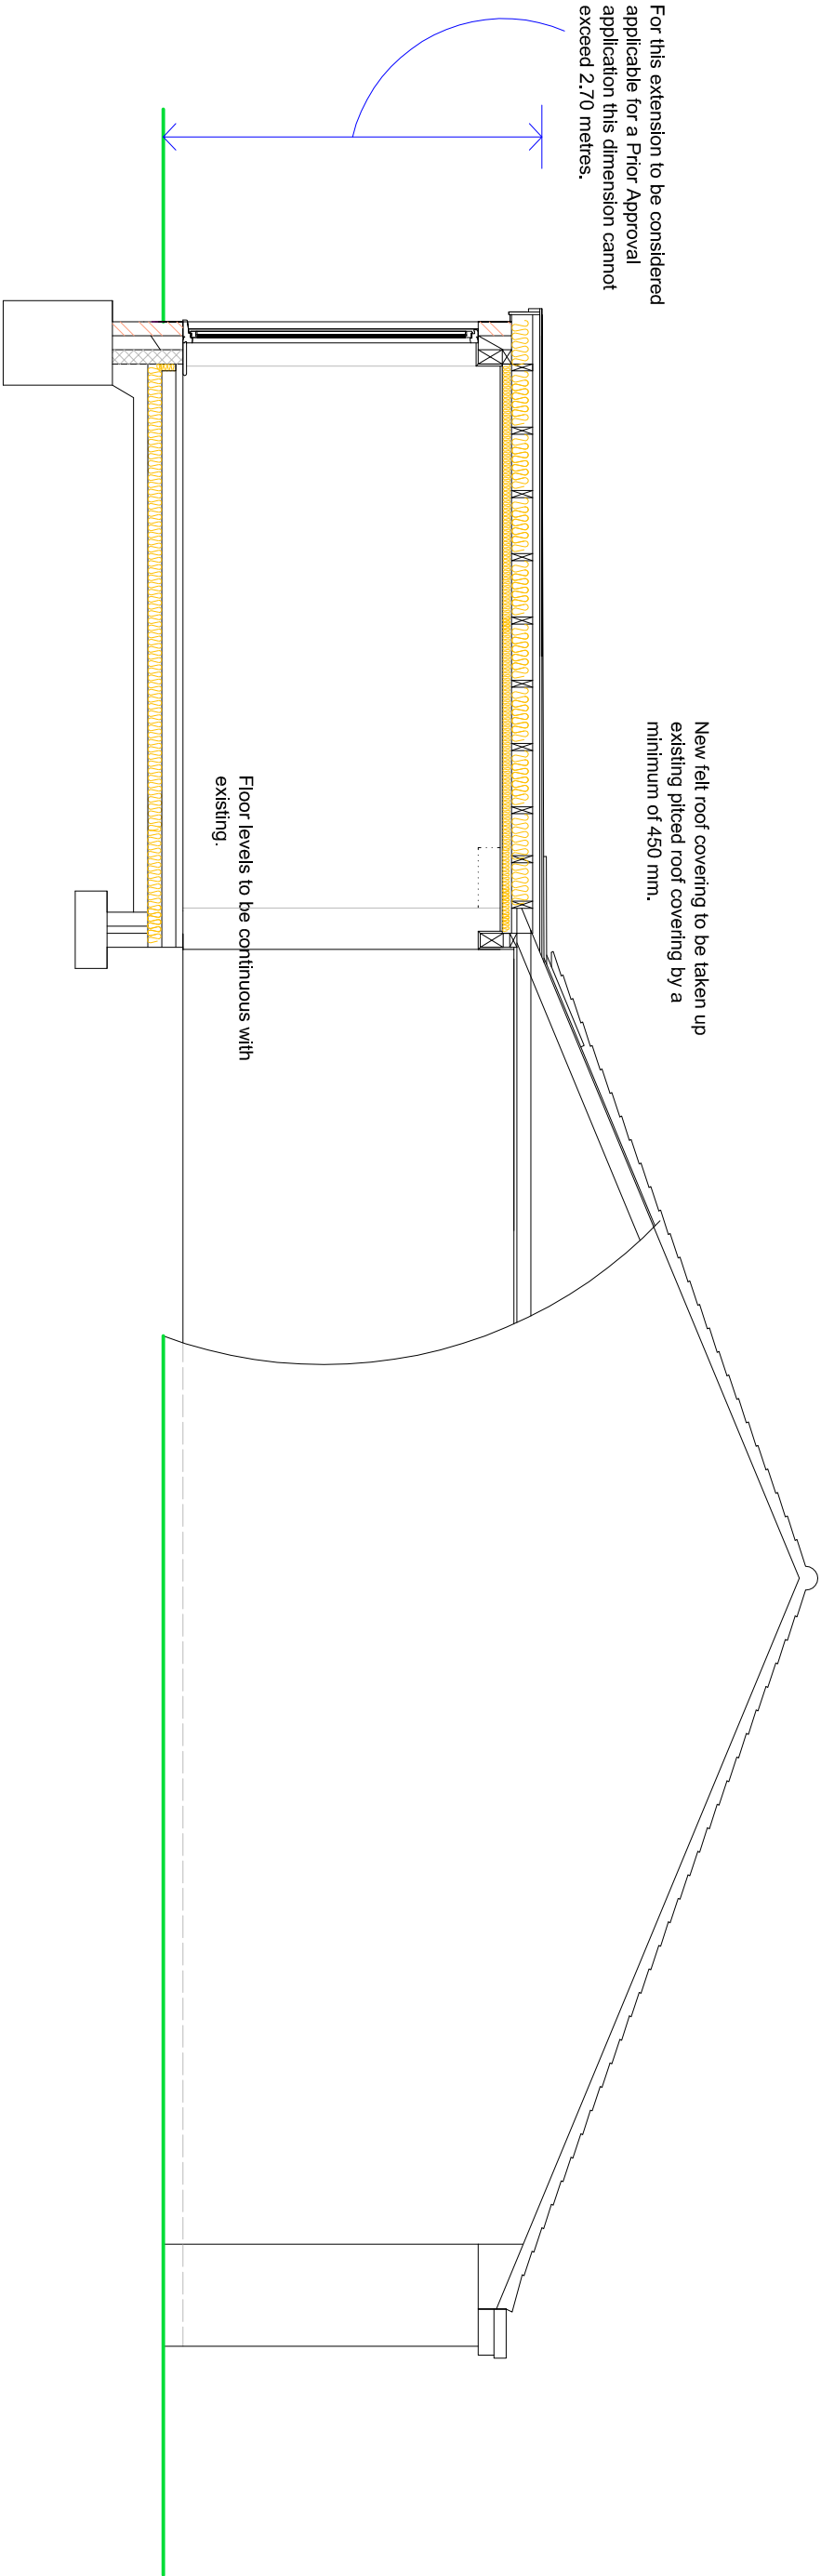

Minimum depth of foundations to be 1.00 metre with final size and depth to suit site conditions, nearby drains and any trees.

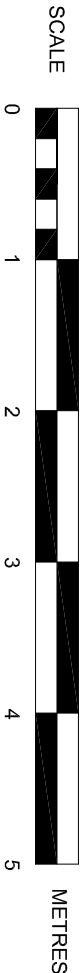

PROPOSED CROSS SECTION 'AA'

SUSSEX BUILDING CONSULTANCY LIMITED	
64 ST GEORGES WALK, EASTERGATE, BOGNOR REGIS, WEST SUSSEX.	
SCALE - 1/50 REV - DATE - 01/10/2020	
 LABC partner	3 NORTHGOTE ROAD BOGNOR REGIS PO21 5LZ TEL/FAX - (01243) 861379