

BN111 111




Proposed South East Elevation at 1:100 scale



Proposed South West Elevation at 1:100 scale




Proposed North West Elevation at 1:100 scale

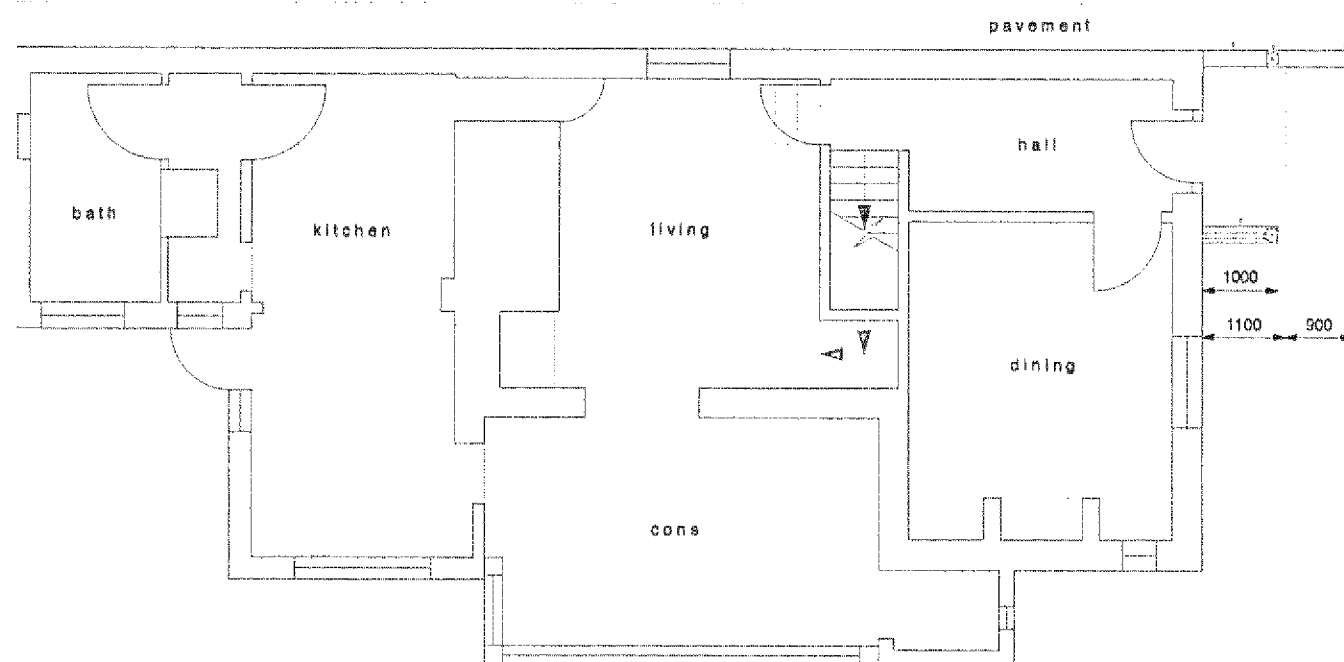

Proposed Ground Floor Plan at 1:100 scale

215 wide brickwork wall to full height under porch eaves
175 x 175 oak column
215 wide painted brickwork & flint wall to half height level with tiled cill

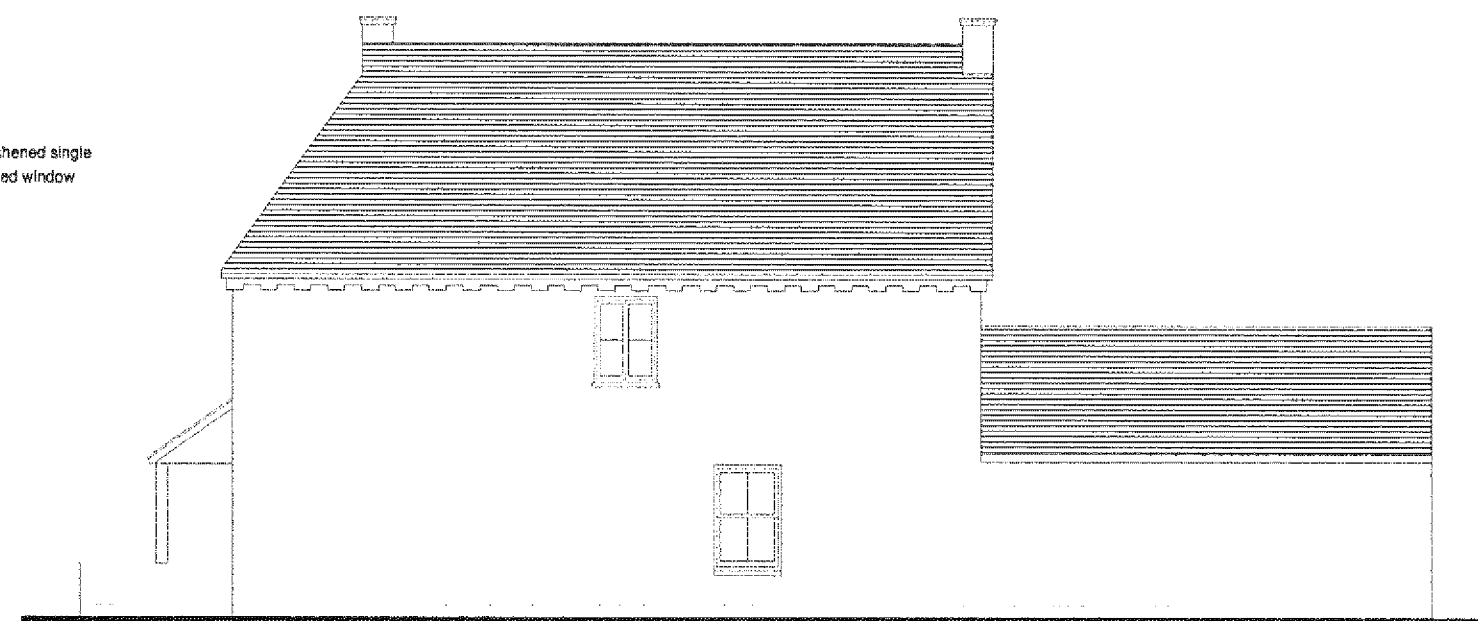

Proposed North East Elevation at 1:100 scale

0m 1m 2m 3m
SCALE BAR @ 1: 100

CLIENT	Sussex Estates Ltd	DRAWING	002 Proposed Porch	NOTES	CORINTHIAN ARCHITECTURAL DESIGN 8 Davys Court, Funtington, Chichester, West Sussex, PO18 9LG 01243 576 078 > contact@corinthianad.co.uk > www.corinthianad.co.uk
SITE	Rose Cottage, Yapton Road, Barnham, West Sussex	REVISION	STATUS	Draft	
PROJECT	Proposed External Porch	DATE	01 02 11	SCALE	
				1: 100 @ A3	