


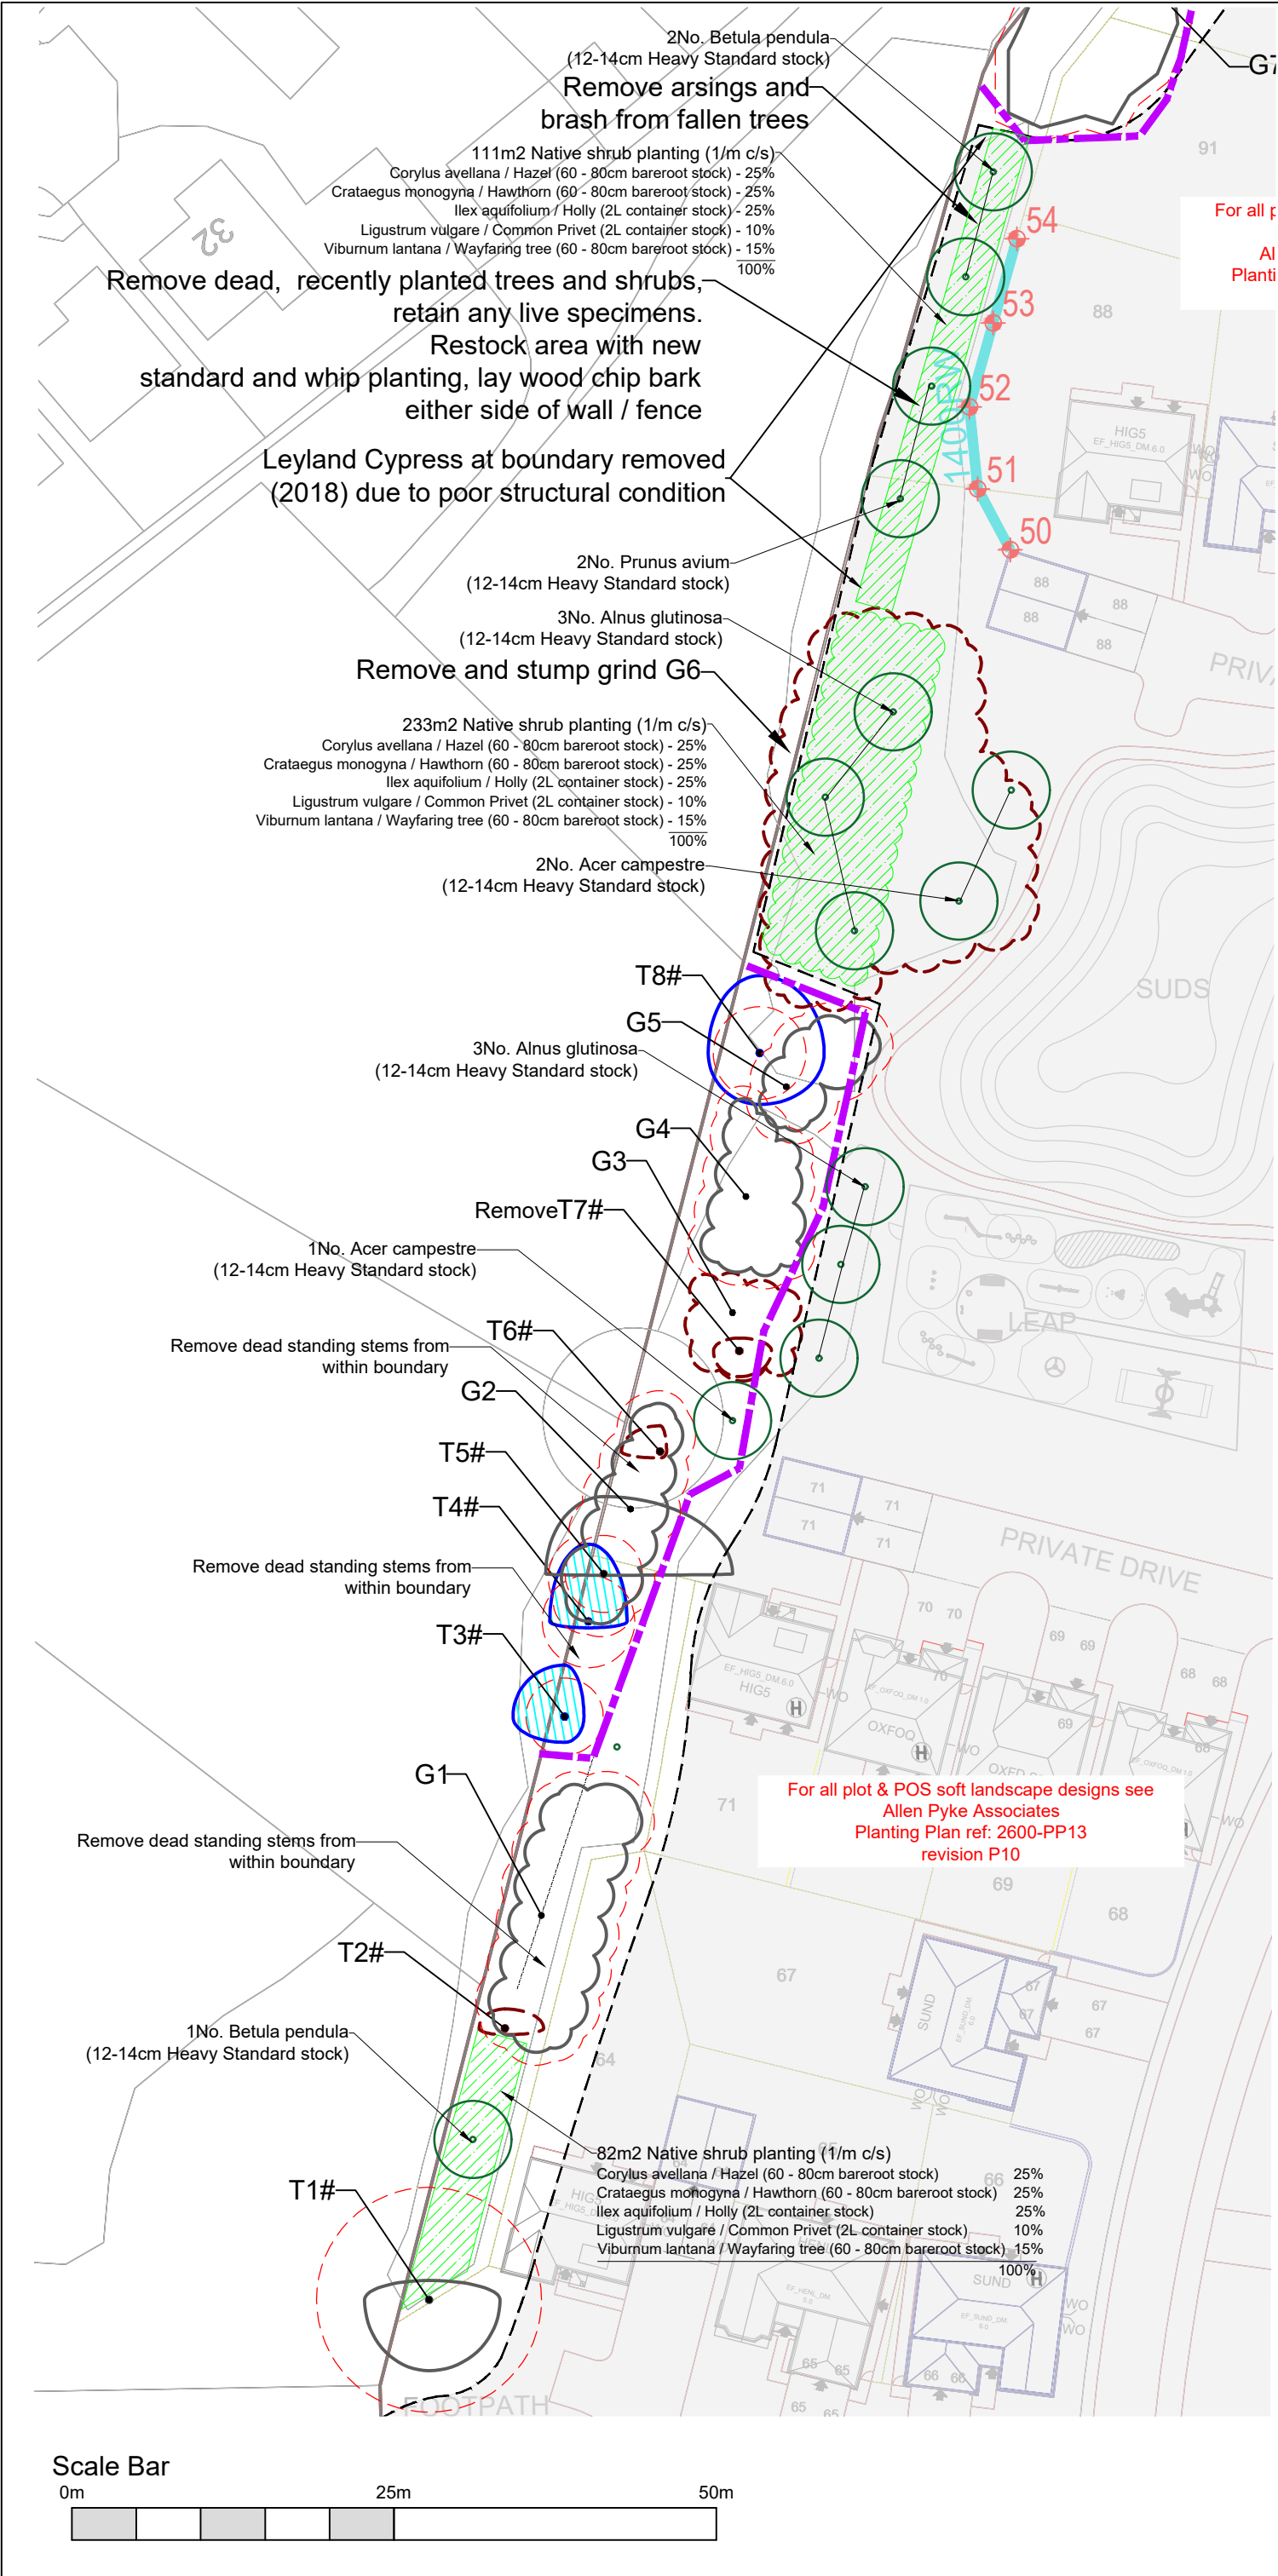

© 2019 RPS Group

Notes

- This drawing has been prepared in accordance with the scope of RPS's appointment with its client and is subject to the terms and conditions of that appointment. RPS accepts no liability for any use of this document other than by its client and only for the purposes for which it was prepared and provided.
- If received electronically it is the recipients responsibility to print to correct scale. Only written dimensions should be used.
- Where applicable Ordnance Survey (c) Crown Copyright 2019
All rights reserved. Licence number 0100031673

Key

BS 5837:2012 Tree Quality Categories - Table 1

Category A - High quality

Category B - Moderate quality

Category C - Low quality

Category U - Unsuitable for retention

NOTES:

- Refer to RPS Tree Survey Report & Schedule for further details.
- Survey based on a visual inspection from the ground and is not intended as a full arboricultural inspection.
- Plan produced in accordance with recommendations set out in BS 5837:2012 - 'Trees in Relation to design, demolition and construction'.
- Due to the legal protection afforded to breeding birds vegetation removal should not take place during the bird nesting period; generally, although not restricted to, March - August inclusive.
- Survey based upon topographic survey produced by produced by M.J. Zara Associates of Lewes, East Sussex in November 2011(ref 7054)

C	2021 update	21/01/2021	DC	DC
B	Client amends, retaining walls omitted.	10:20:00	DC	DC
A	Replanting works added	11.18	DC	DC
Rev	Description	Date	Initial	Checked

MAKING COMPLEX EASY

Lakesbury House, Hiltingbury Road, Chandlers Ford, Hampshire SO53 5SS
T: 02380 810 440 E: rpsso@rpsgroup.com

Client Redrow Homes

Project Lake Lane, Barnham

Title Tree Works & Replanting Plan

Status For information

Job Ref JSL2477

Drawing Number 720

Drawn By JMB

Scale @ A3 1:500

PM/Checked by JB

Date Created 01/11/2018

Rev C

rpsgroup.com

ARUN C:\2400 Series\JSL2477 - Lake Lane, Barnham\Tech\Acad\Current\JSL2477_721D (Tree Protection Plan West Boundary).dwg