


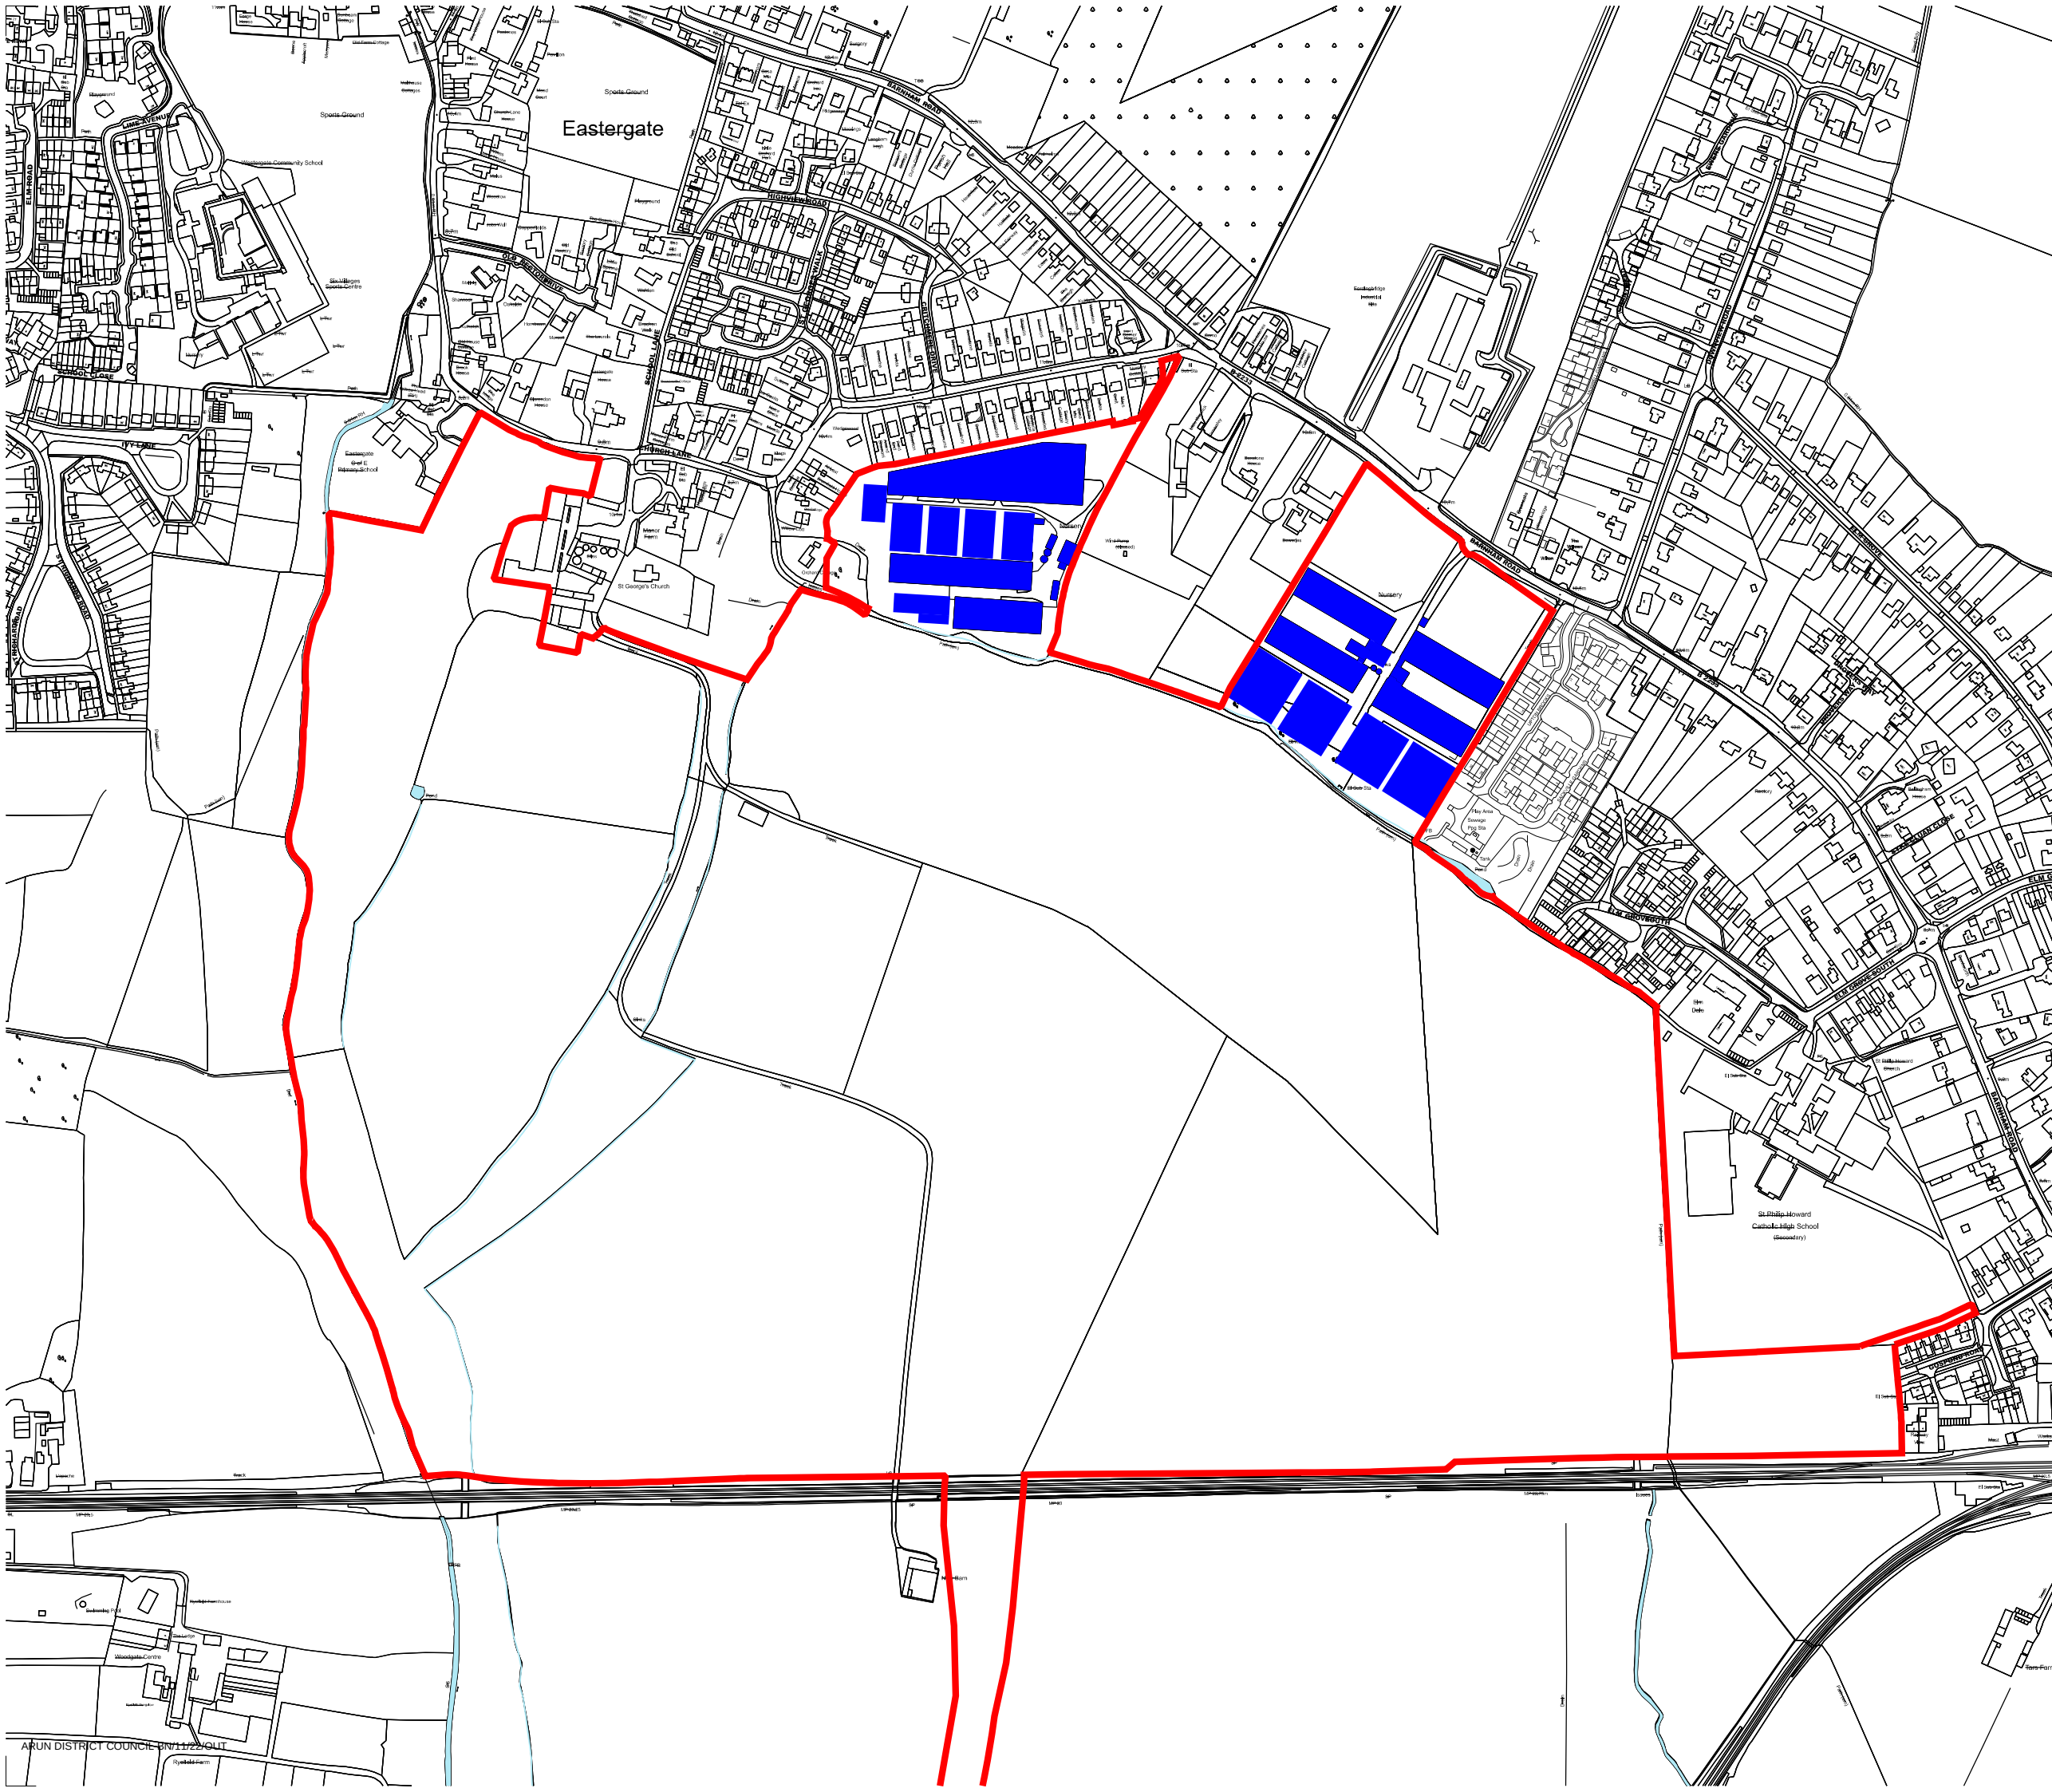

Notes:
Scale for planning purposes only

All contractors must visit the site and be responsible for taking and checking Dimensions.
All construction information should be taken from figured dimensions only.
Any discrepancies between drawings, specifications and site conditions must be brought to the attention of the supervising officer.
This drawing and the works depicted are the copyright of JTP.

This drawing is for planning purposes only. It is not intended to be used for construction purposes. Whilst all reasonable efforts are used to ensure drawings are accurate, JTP accept no responsibility or liability for any reliance placed on, or use made of, this plan by anyone for purposes other than those stated above.

Key

- Planning Application Boundary
- Existing Buildings Inside Site Boundary to be Demolished

P1 14.01.22 First Issue NW ECdS

Rev	Date	Description	Drawn	Chkd
-----	------	-------------	-------	------

Drawing Status
PLANNING

Client
**C.C. Projects,
Ashmarden Ltd
and Hanbury (PM) Ltd**

jtp JTP Studios
Unit 5, The Rum Warehouse
Pennington Street
London, E1W 2AP
+44 (0)20 7017 1780
www.jtp.co.uk

Project
**Barnham, Eastergate &
Westergate**

Drawing Title
Demolition Plan

Scale @ A3	1: 5000	Job Ref.	00605B
Drawing No.	00605B_S05	Revision	P1

Scale Bar 0 50 100 150m

