A0 File Reference D2898-FAB-00-XX-DR-L-1000 Road GAs.dwg Plot Date 10-Feb-22

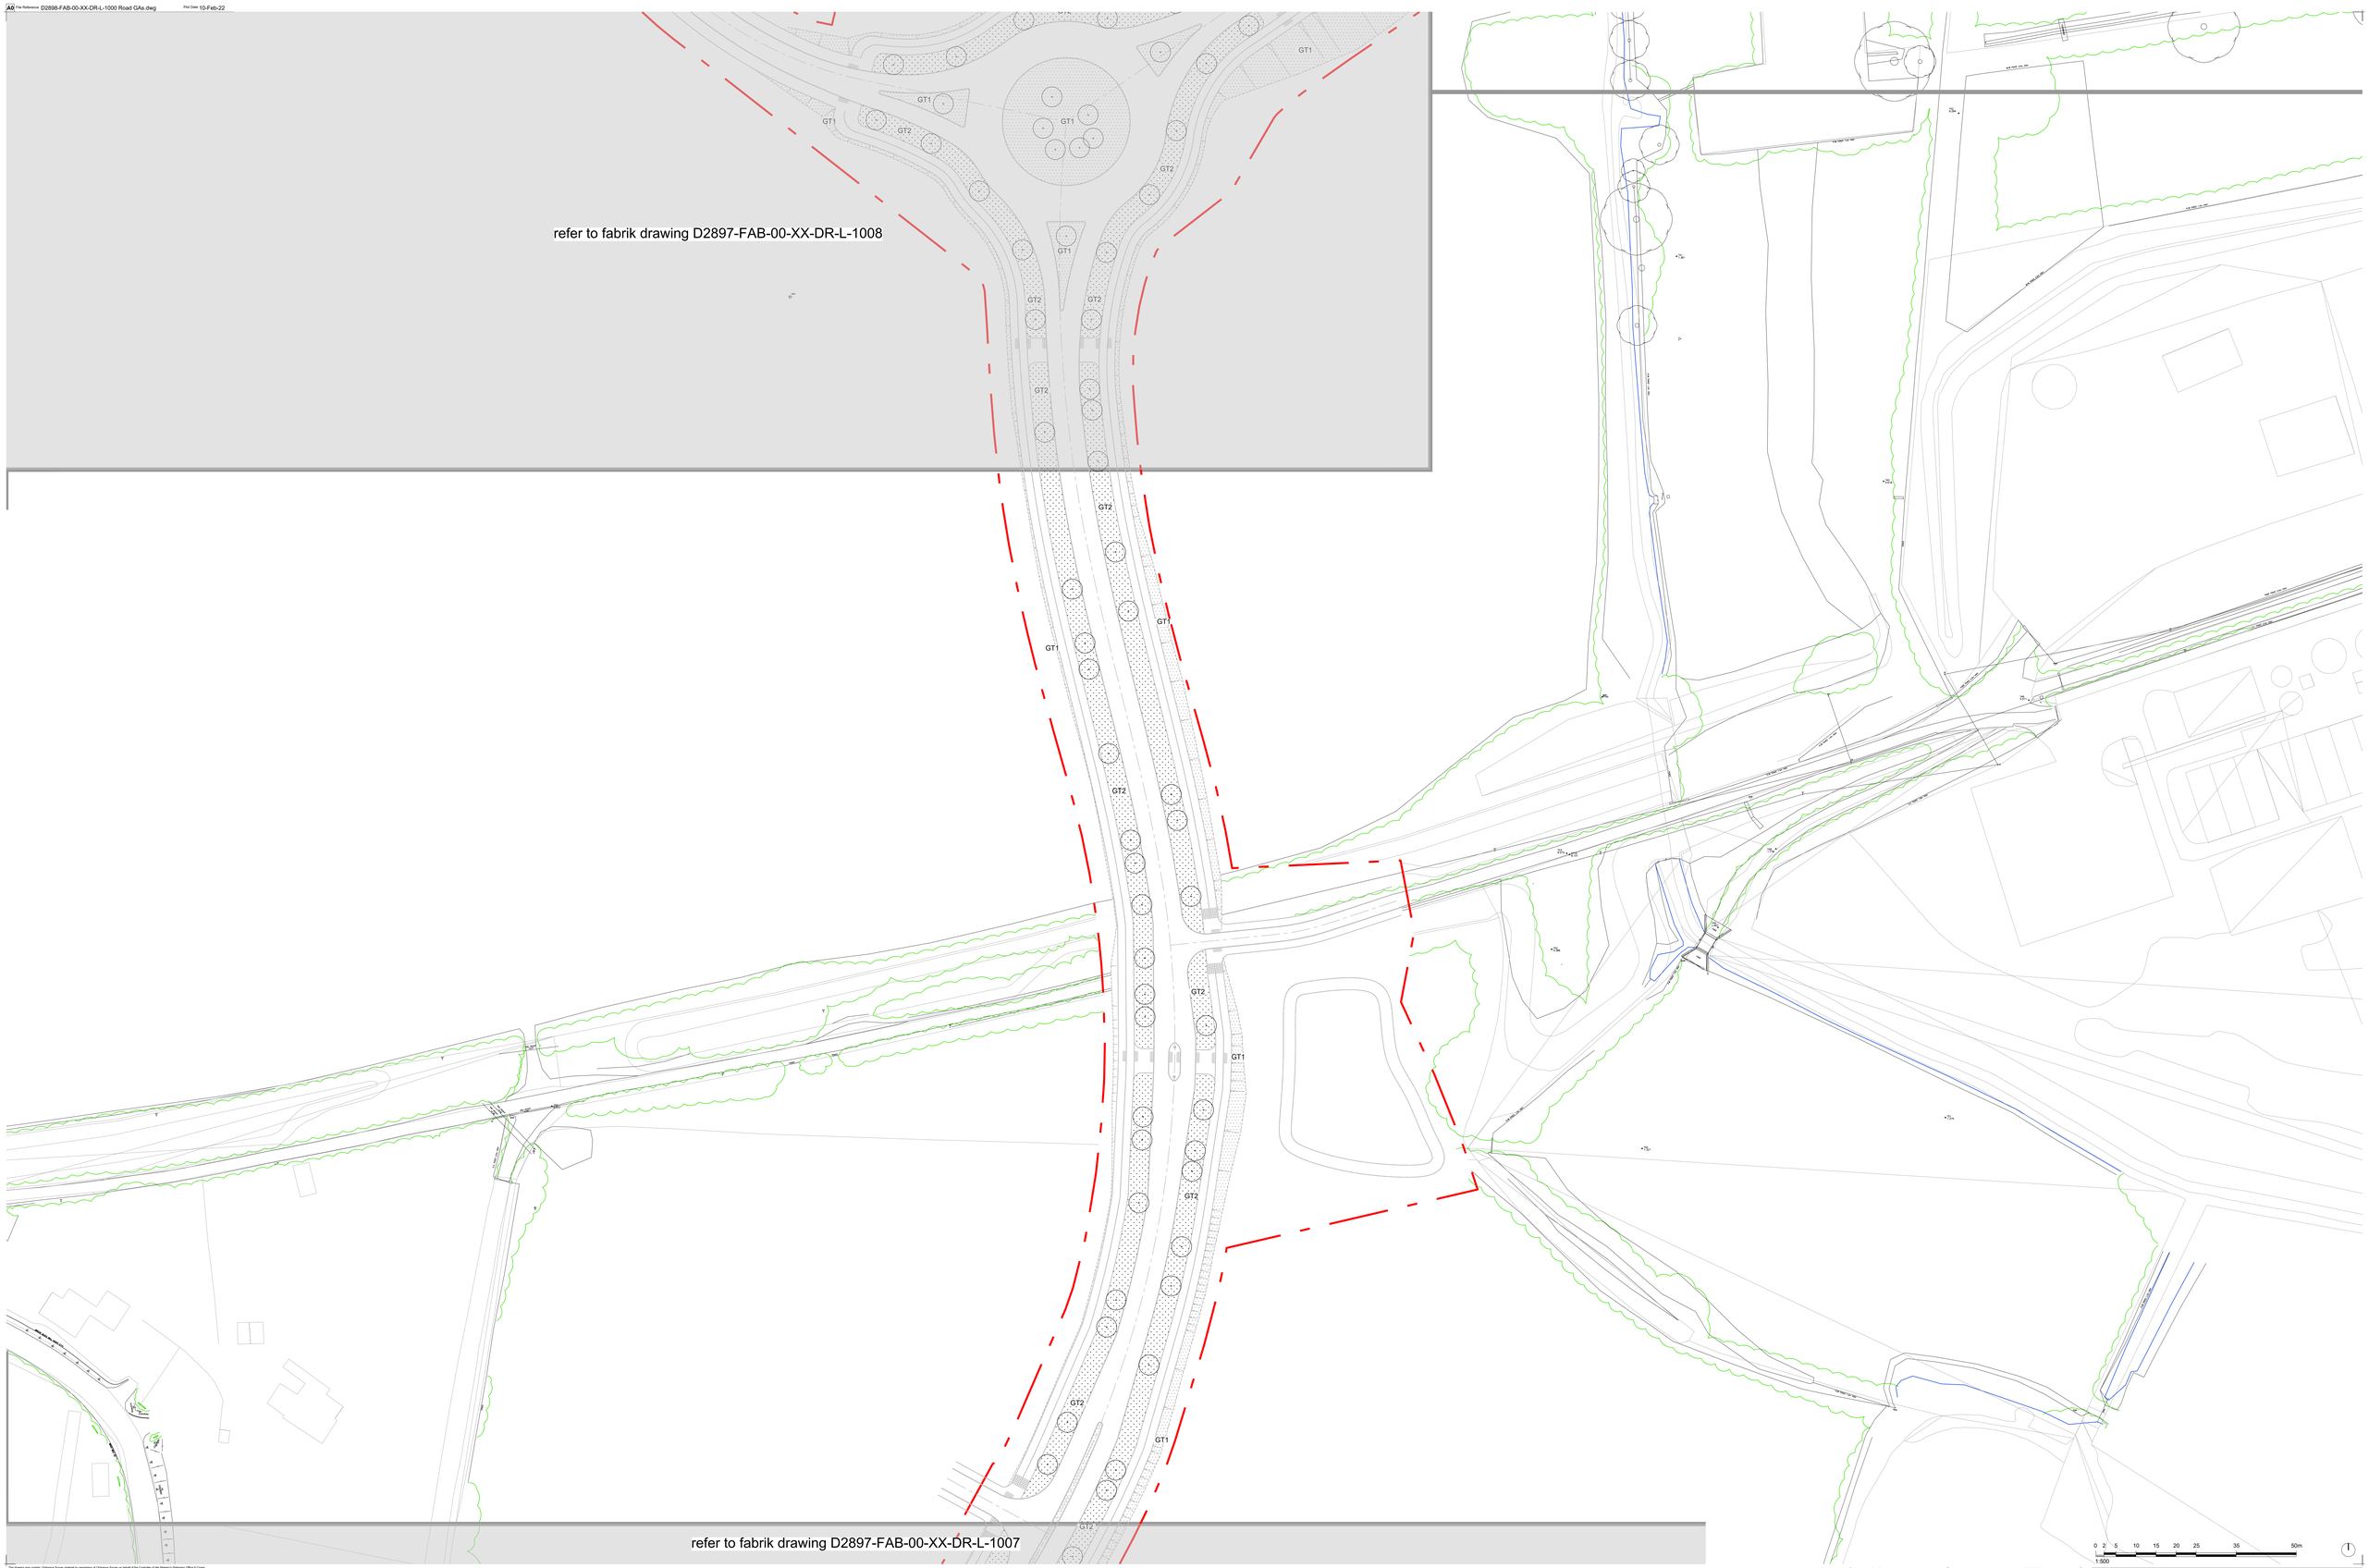

This drawing may contain Ordnance Survey material by permission of Ordnance Survey on behalf of the Controller of Her Majesty's Stationery Office © Crown Copyright 2021. All rights reserved.

P01	18-08-21	Issued for Comment	TRB	SAG
Revision	Date	Reason	Drawn	Checked

Disclaimer:
- This drawing is copyright of fabrik ltd. It must not be copied or reproduced without written consent from the owner.
- Do not scale from this drawing. Only figured dimensions are to be taken from this drawing.
- All contractors must visit site and be responsible for taking and checking all dimensions related to the works shown on the drawing prior to fabrication or setting out.

External References:
- D2898 Barnham, Eastergate and Westgate, West Sussex\Drawings\07 fabrik\01 Auto\CAD\Header\D2898-FAB-00-XX-DR-D-1000 - GA.dwg
- D2898 Barnham, Eastergate and Westgate, West Sussex\Drawings\07 fabrik\01 Auto\CAD\Header\D2898-FAB-00-XX-DR-D0003.dwg
- D2898 Barnham, Eastergate and Westgate, West Sussex\Drawings\07 fabrik\01 Auto\CAD\Header\D2898-FAB-00-XX-DR-D0001 - Topo_highway.dwg
- D2898 Barnham, Eastergate and Westgate, West Sussex\Drawings\07 fabrik\01 Auto\CAD\Header\Xref\D2898-FAB-00-XX-MD-G-0002 - xs_highway.dwg
- D2898 Barnham, Eastergate and Westgate, West Sussex\Drawings\07 fabrik\01 Auto\CAD\Header\D2898-FAB-00-XX-MD-L-0001 road details.dwg
- D2898 Barnham, Eastergate and Westgate, West Sussex\Drawings\07 fabrik\01 Auto\CAD\Header\D2898-FAB-00-XX-MD-L-0001 road wheels.dwg

Note for Contractors
This drawing should be considered along with the risk information contained in the SCOPE OF WORK document issued by the CLIENT. Information will include details of the SIGNIFICANT risks which fabrik has identified which may arise from carrying out the work shown on this drawing. A Competent Contractor should be aware of the typical risks associated with doing this work.

Note for Workers
Do NOT START THE WORK unless you know the Risks and Controls relating to the work on this drawing (including SAFE SEQUENCES OF WORK and EQUIPMENT).

Do not issue copies of parts of this drawing without the above Note for Workers (unless you are sure that the Workers can undertake the work safely).

Location Plan

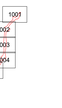

0 2 5 10 15 20 25 35 50m
1:500

fabrik landscape architects
Linton House | 16 Linton Street | Alton | Hampshire | GU34 1HG
T : 01420 593230 | E : alton@fabrik.com | W : www.fabrik.com

Project: Barnham, Eastergate & Westgate, West Sussex
Client: Church Commisioners
Drawing Title: Soft Landscape General Arrangement Plan - Sheet 6 of 8
Purpose of Issue: ISSUED FOR PLANNING APPROVAL
Drawn By: TRB
Checked by: SAG
Drawn Scale: 1:500 @ A0
Date of First Issue: Aug | 2021

Project Number	Origin	Zone	Level	File Type	Role	Number	Revision
D2898	FAB	00	XX	DR	L	1006	PL01

This document is issued in accordance with fabrik's QMS