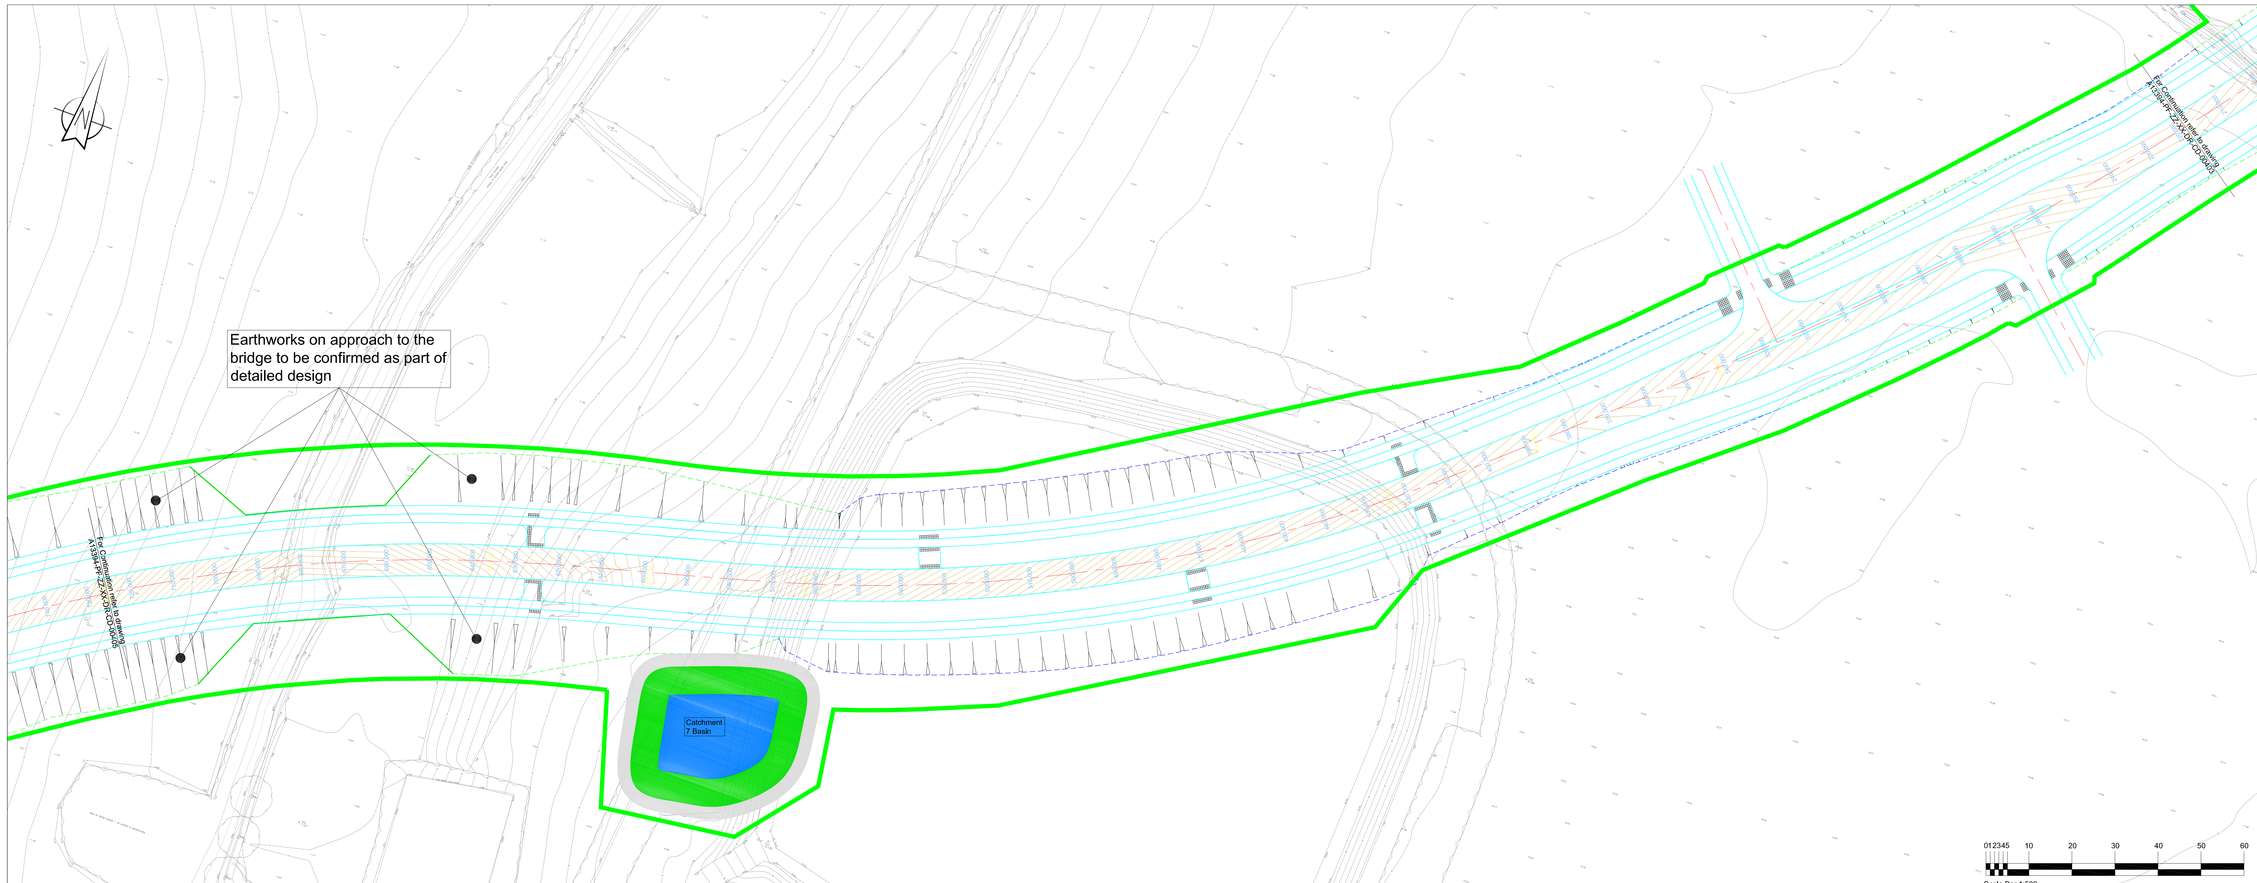

NOTES:

1. Where the Contractor undertakes or engages a third party to undertake temporary works design, or varies the Pell Frischmann design in any way, then the Contractor will take full responsibility and liability for all design aspects, including a Design Risk Assessment. The Contractor shall inform Pell Frischmann of any proposed variances to the design.
2. This drawing shall be read in conjunction with all other Electrical, Mechanical, Public Health & Architectural Drawings & The Specification.
3. Topographical Information was provided by 3D Engineering Surveys and Pell Frischmann will not be held liable for any inaccuracies.
4. Barnham Road Roundabout and Northern Link Road designed by WSP, Pell Frischmann will not be held liable for any inaccuracies contained within this section.
4. Partial Western Link Road designed by CALA, Pell Frischmann will not be held liable for any inaccuracies contained within this section.

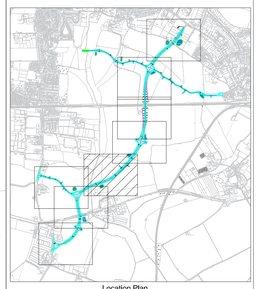

Location Plan

KEY:

- DETAILED PLANNING APPLICATION BOUNDARY
- EARTHWORKS BOUNDARY - IN FILL
- EARTHWORKS BOUNDARY - IN CUT
- PROPOSED KERBS & Edgings
- MAJOR CONTOUR (0.5m Intervals)
- MINOR CONTOUR (0.1m Intervals)
- 240.00 CHAINAGE

KEY: LONGSECTIONS

- EXISTING GROUND PROFILE
- PROPOSED CARRIAGEWAY PROFILE

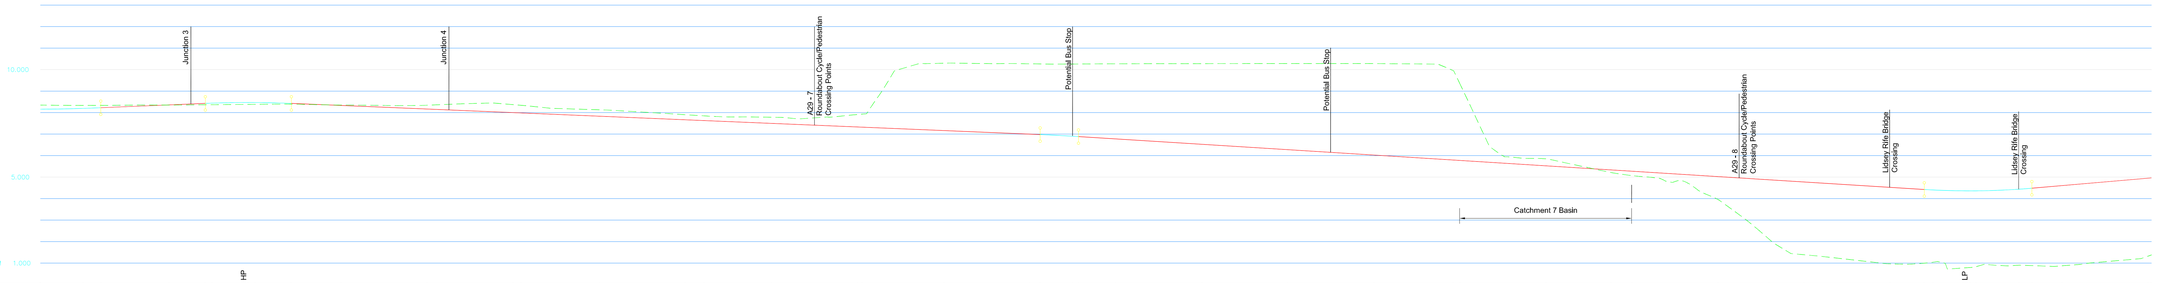

MC02

| | | |