Arboricultural Survey Appendix B Part 10 A13394-PF-ZZ-XX-DR-CD-00109 P03

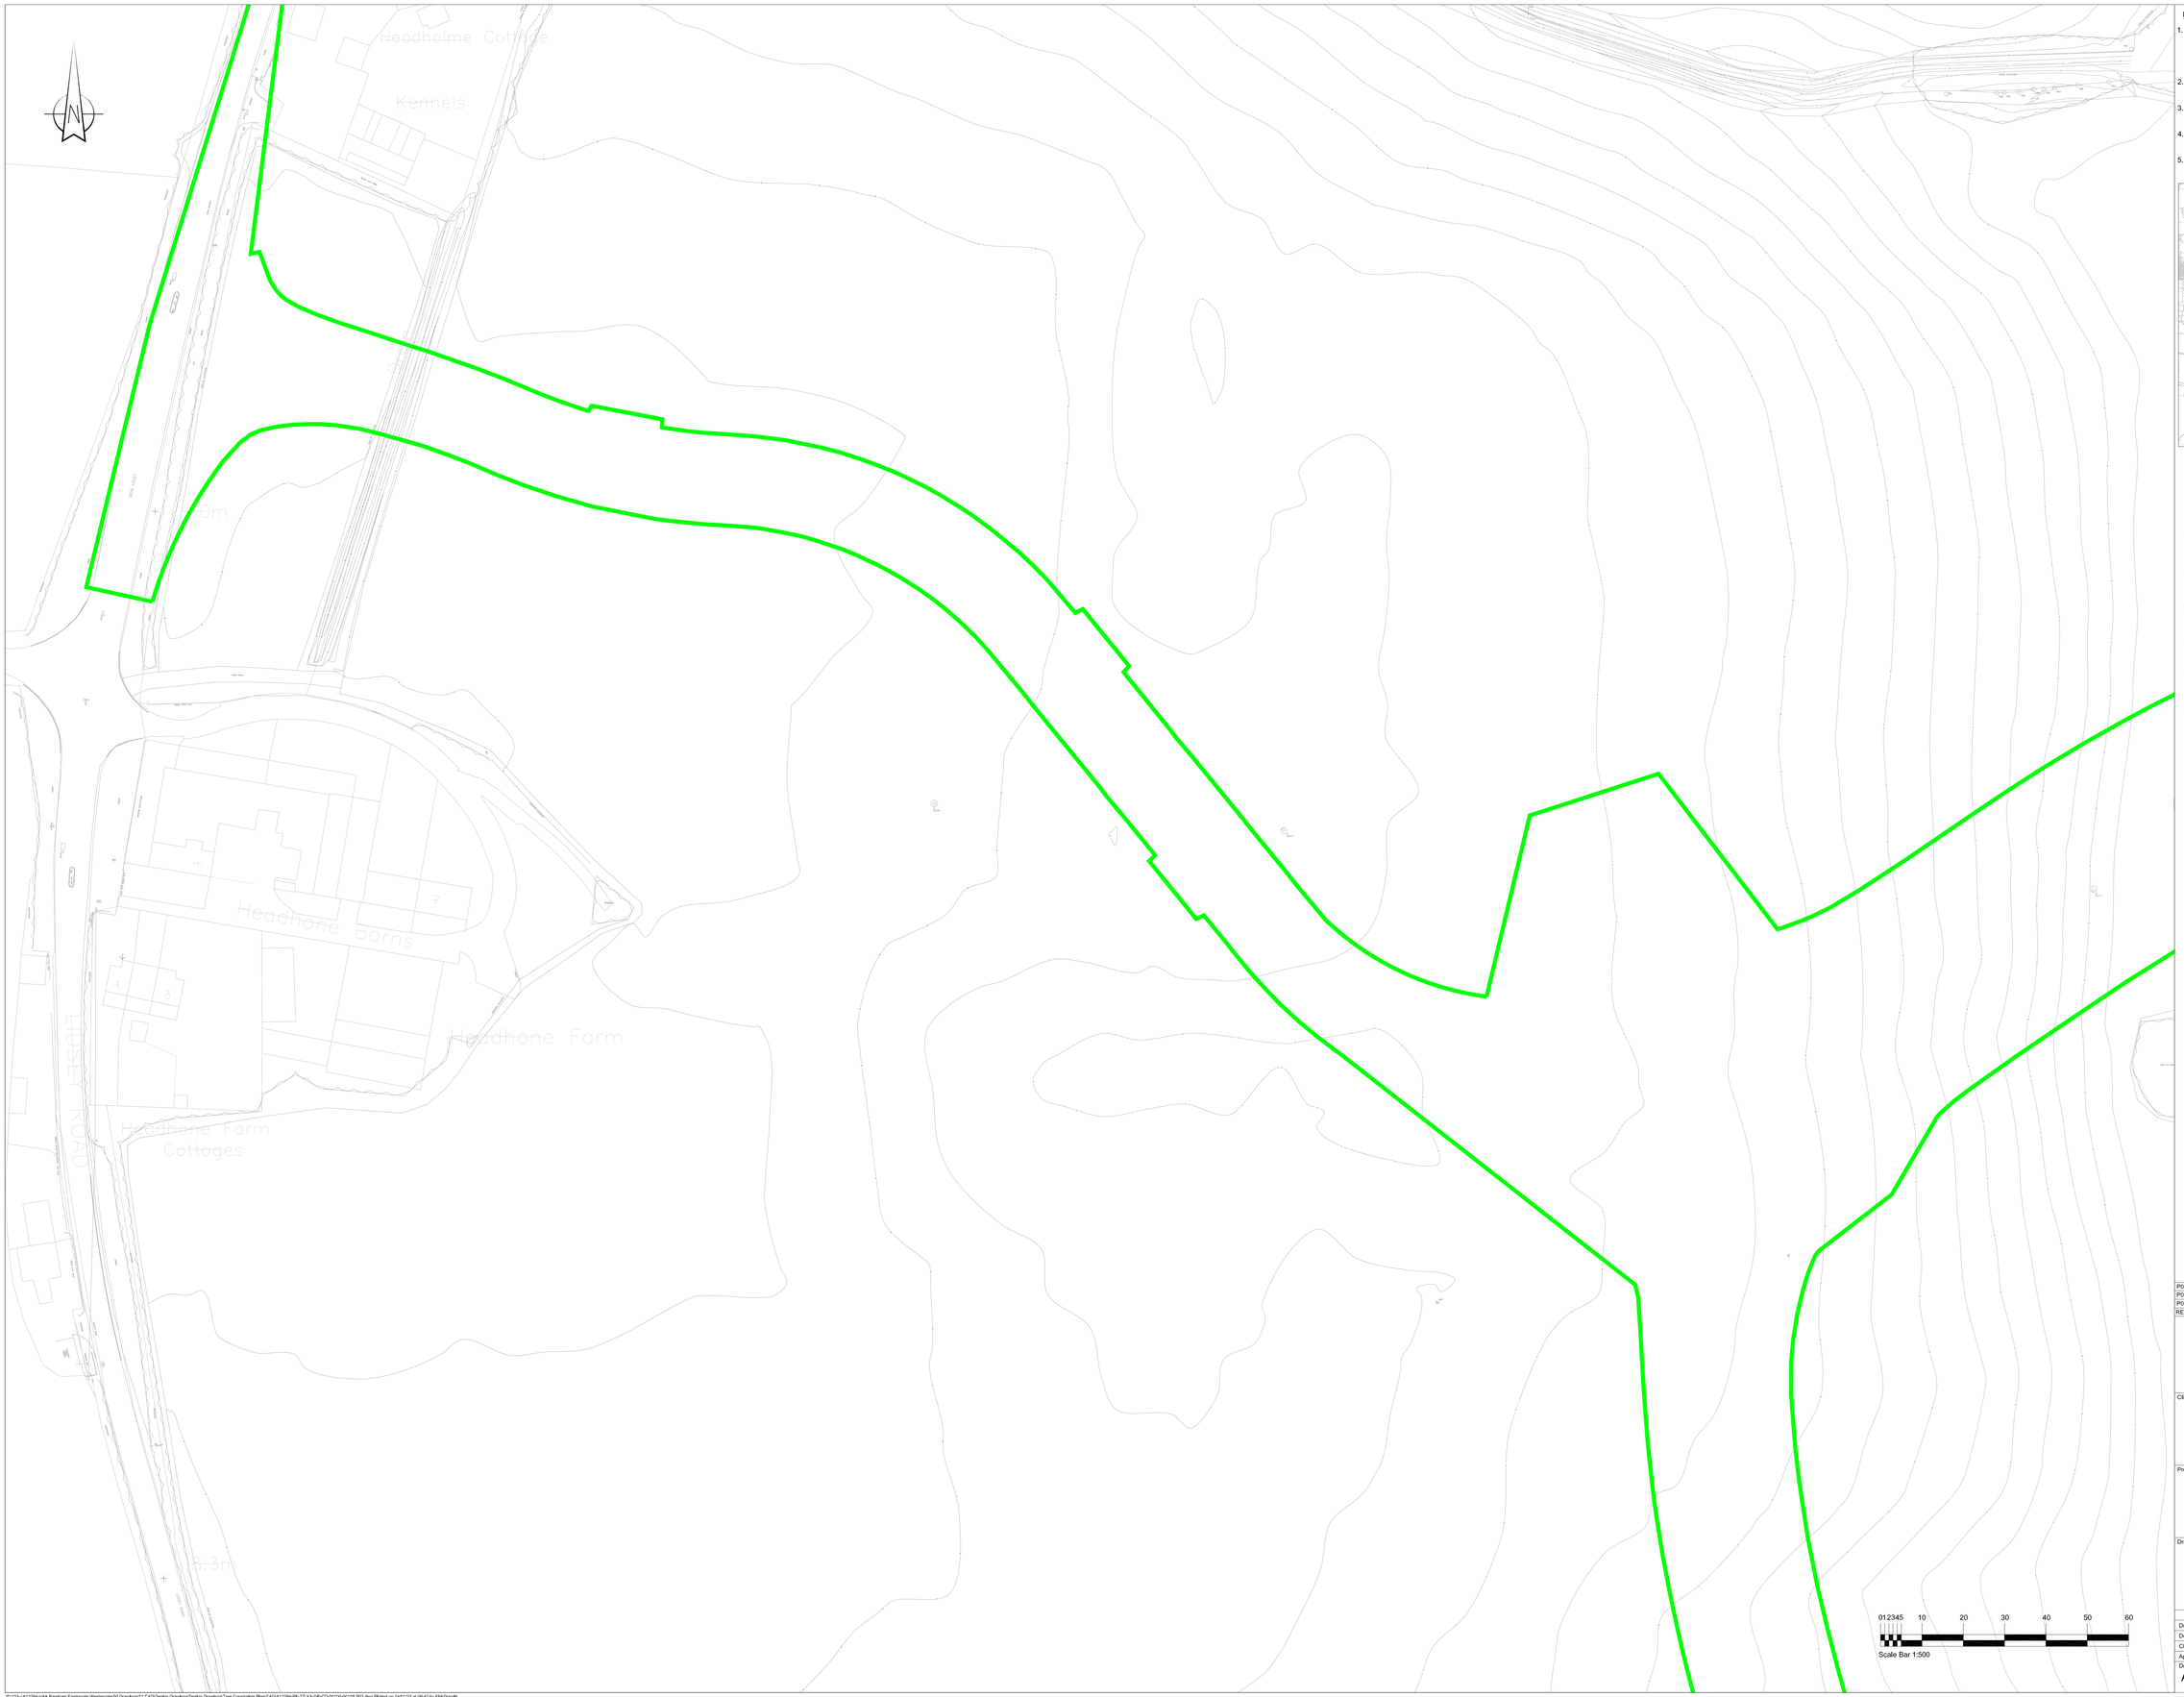

NOTES:

1. Where the Contractor undertakes or engages a third party to undertake temporary works design, or varies the Pell Frischmann design in any way, then the Contractor will take full responsibility and liability for all design aspects, including a Design Risk Assessment. The Contractor shall inform Pell Frischmann of any proposed variances to the design.
2. This drawing shall be read in conjunction with all other Electrical, Mechanical, Public Health & Architectural Drawings & The Specification.
3. Tree Survey Data was provided by Beechdown and Land & Heritage Ltd. Pell Frischmann will not be held liable for any inaccuracies.
4. Barnham Road Roundabout and Northern Link Road designed by WSP, Pell Frischmann will not be held liable for any inaccuracies contained within this section.
5. Partial Western Link Road designed by CALA, Pell Frischmann will not be held liable for any inaccuracies contained within this section.

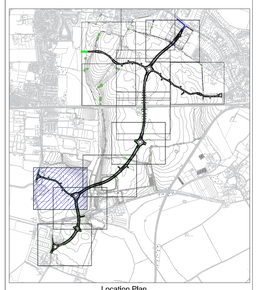

Location Plan

KEY:

- A29 Corridor
- Highlighted Information
- CATEGORY A
- CATEGORY B
- CATEGORY C
- CATEGORY U
- ROOT PROTECTION AREA
- TPO TREE

H = HEDGE
T = SINGLE TREE
G = GROUP OF TREES

REV	DESCRIPTION	DRN	CHK	APP	DATE
P03	Client Reference Updated	KM	TM	TM	10.01.22
P02	Scale Bar Added, Client Reference Updated	KM	TM	TM	05.11.21
P01	Minor amendments following comments from team	KM	TM	TM	05.10.21

Pell Frischmann
5th Floor, 85 Strand London WC2R 0DW
Telephone +44 (0)20 7486 3661
Email: pflondon@pellfrischmann.com
www.pellfrischmann.com

Client
CC Projects
Ashmarden Ltd
Hanbury (PM) Ltd

Project
BEW Parcel SC1

Drawing Title
A29 Link Road
Tree Constraints Plan
(Sheet 10 of 13)

	Name	Date	Scale	1:500 @ A0
Drawn	JMH	Aug 2021	File No.	A13394-PF-ZZ-XX-DR-CD-00100-00108 P03.dwg
Designed	JMH	Aug 2021		
Checked	CG	Aug 2021	Drawing Status	Preliminary
Approved	TM	Aug 2021		

Drawing No. A13394-PF-ZZ-XX-DR-CD-00109
Revision P03

P:\13-\A13394-\VA Barnham Eastergate Westergate\00 Drawings\01 CAD\Design Drawings\Design Drawings\Tree Constraints Plan\CAD\A13394-PF-ZZ-XX-DR-CD-00100-00108 P03.dwg Plotted on: 14/01/22 at 09:43 by KMcDonald