
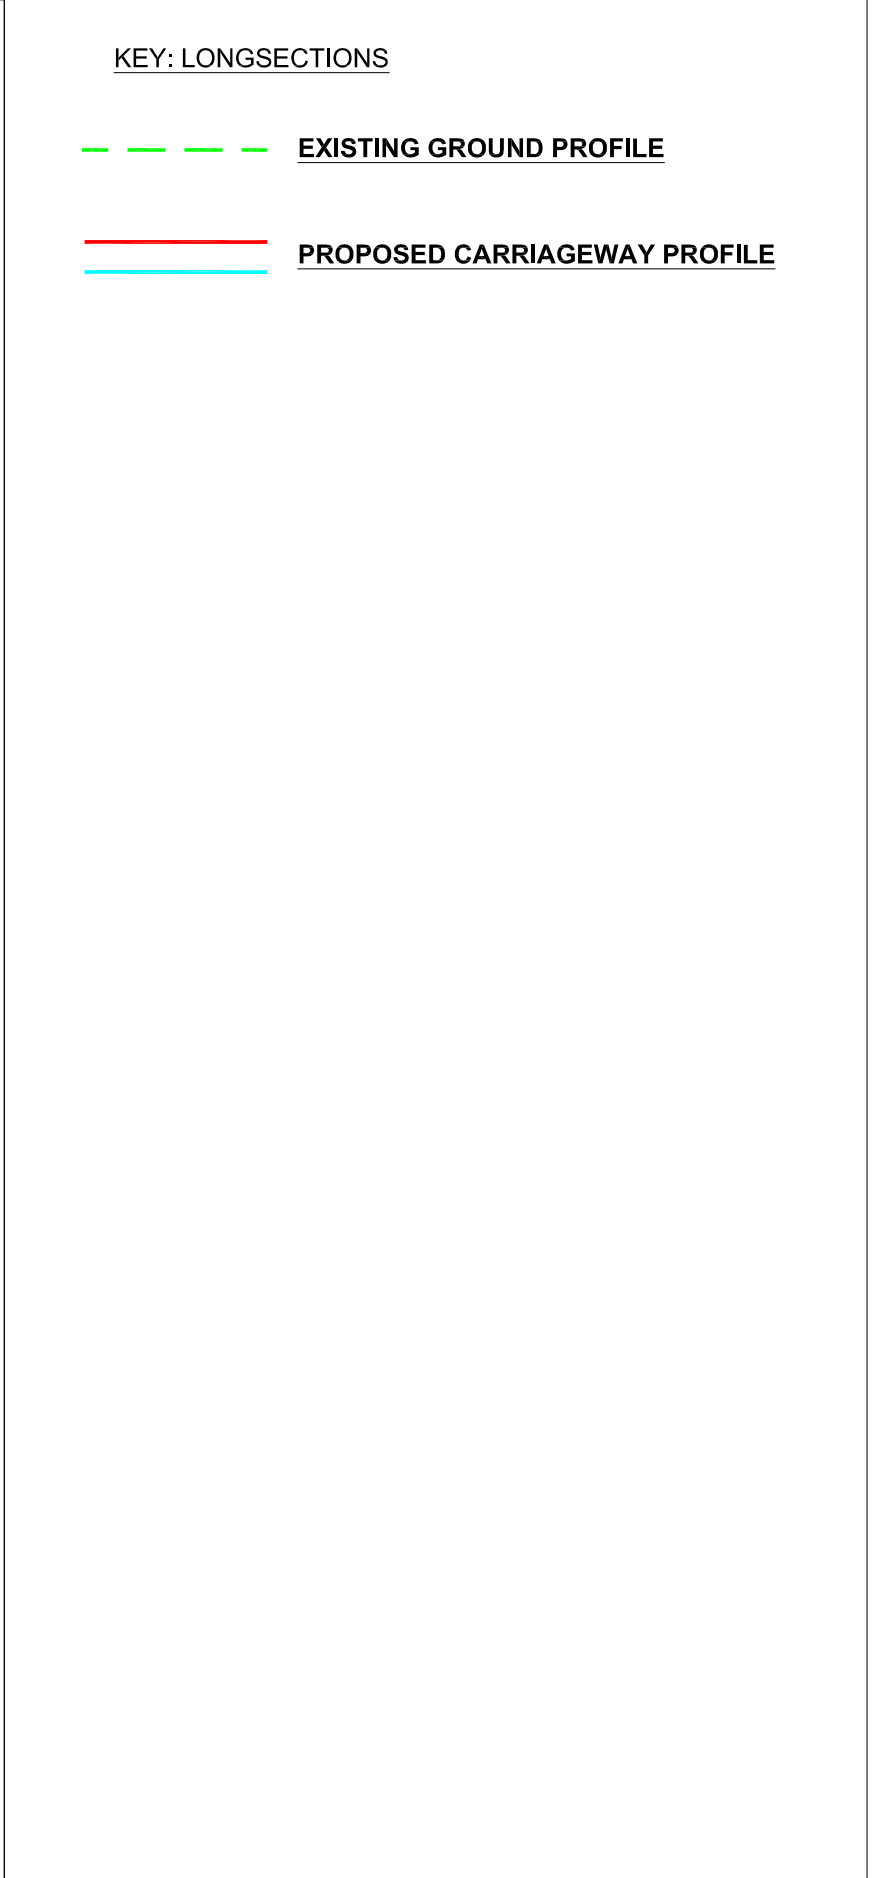


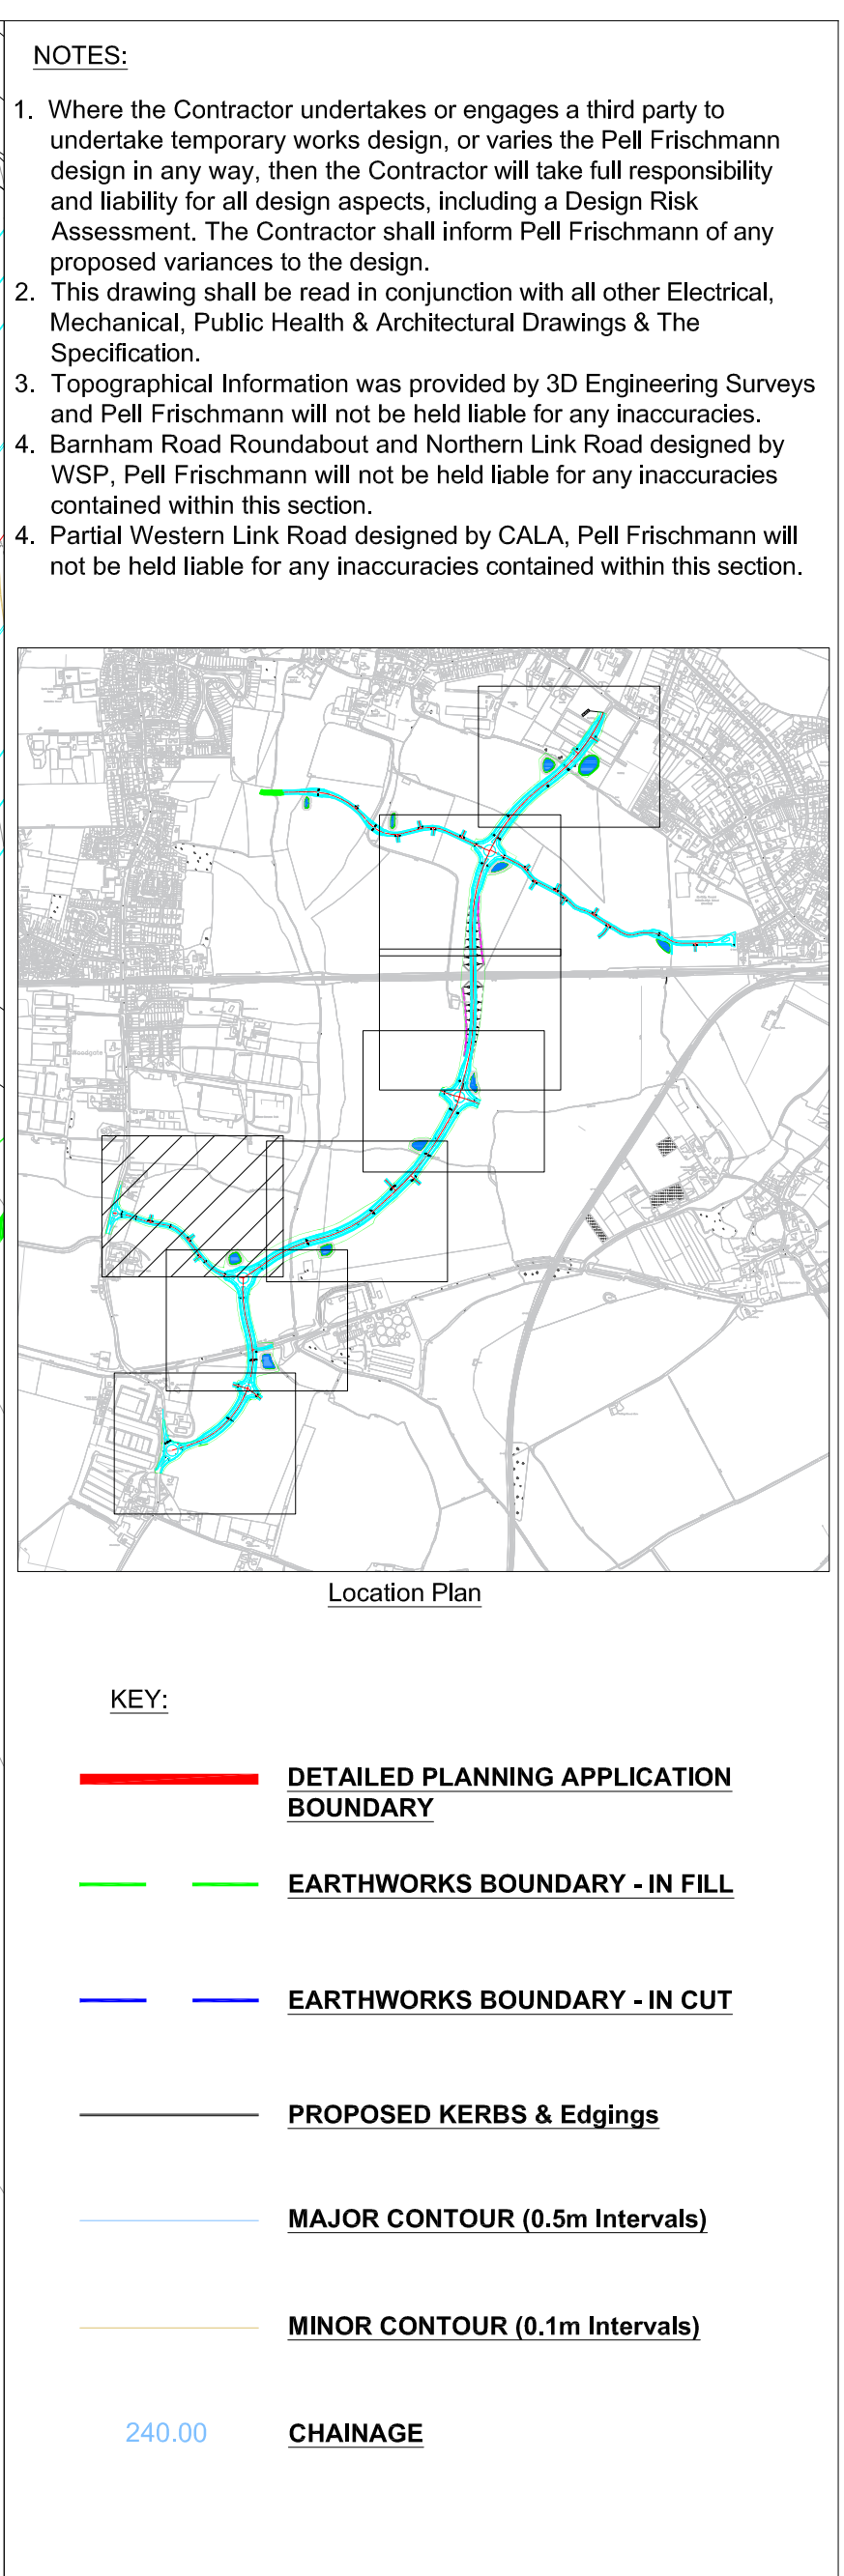

CC Projects Ashmarden Ltd Hanbury (PM) Ltd				
BEW Parcel SC1				
A29 Link Road Earthworks and Construction Extents Sheet 8 of 8				
Drawn	Name	Date	Scale	
	ZB	May 2021	1:500 @ A0	
Designed			File No.	
	KM	May 2021	A13394-PF-ZZ-XX-DR-CD-00400 - 00407	P05.dwg
Approved			Drawing Status	Preliminary
	TML	May 2021		
Checked No.				Revision
A13394-PF-ZZ-XX-DR-CD-00407				P05