

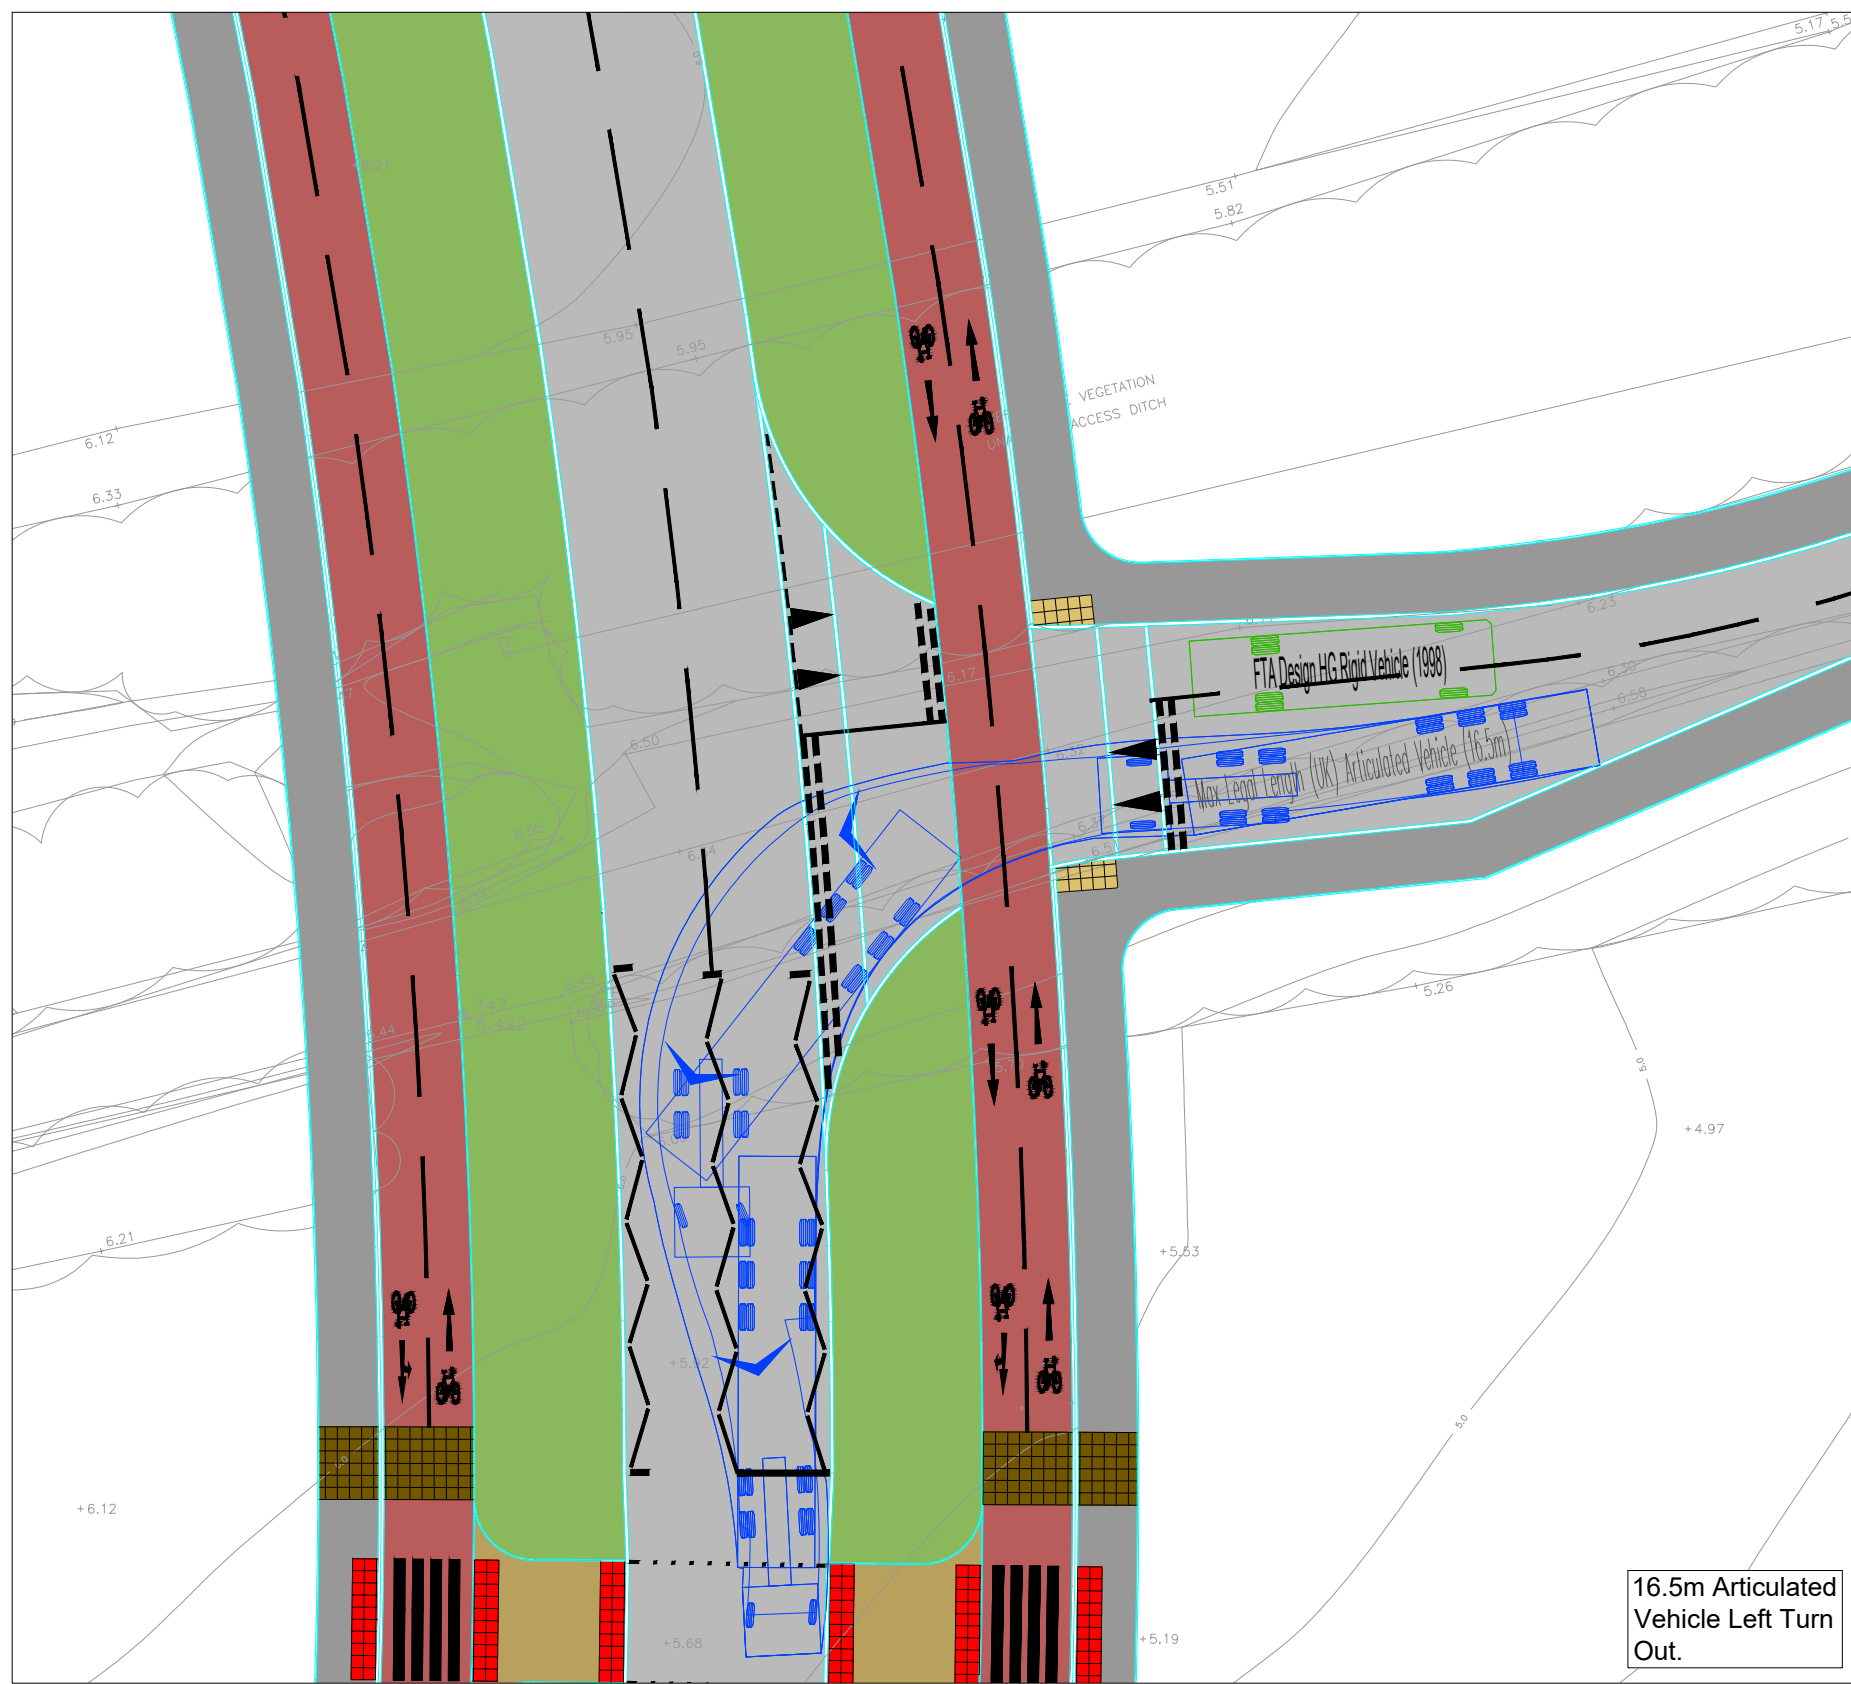
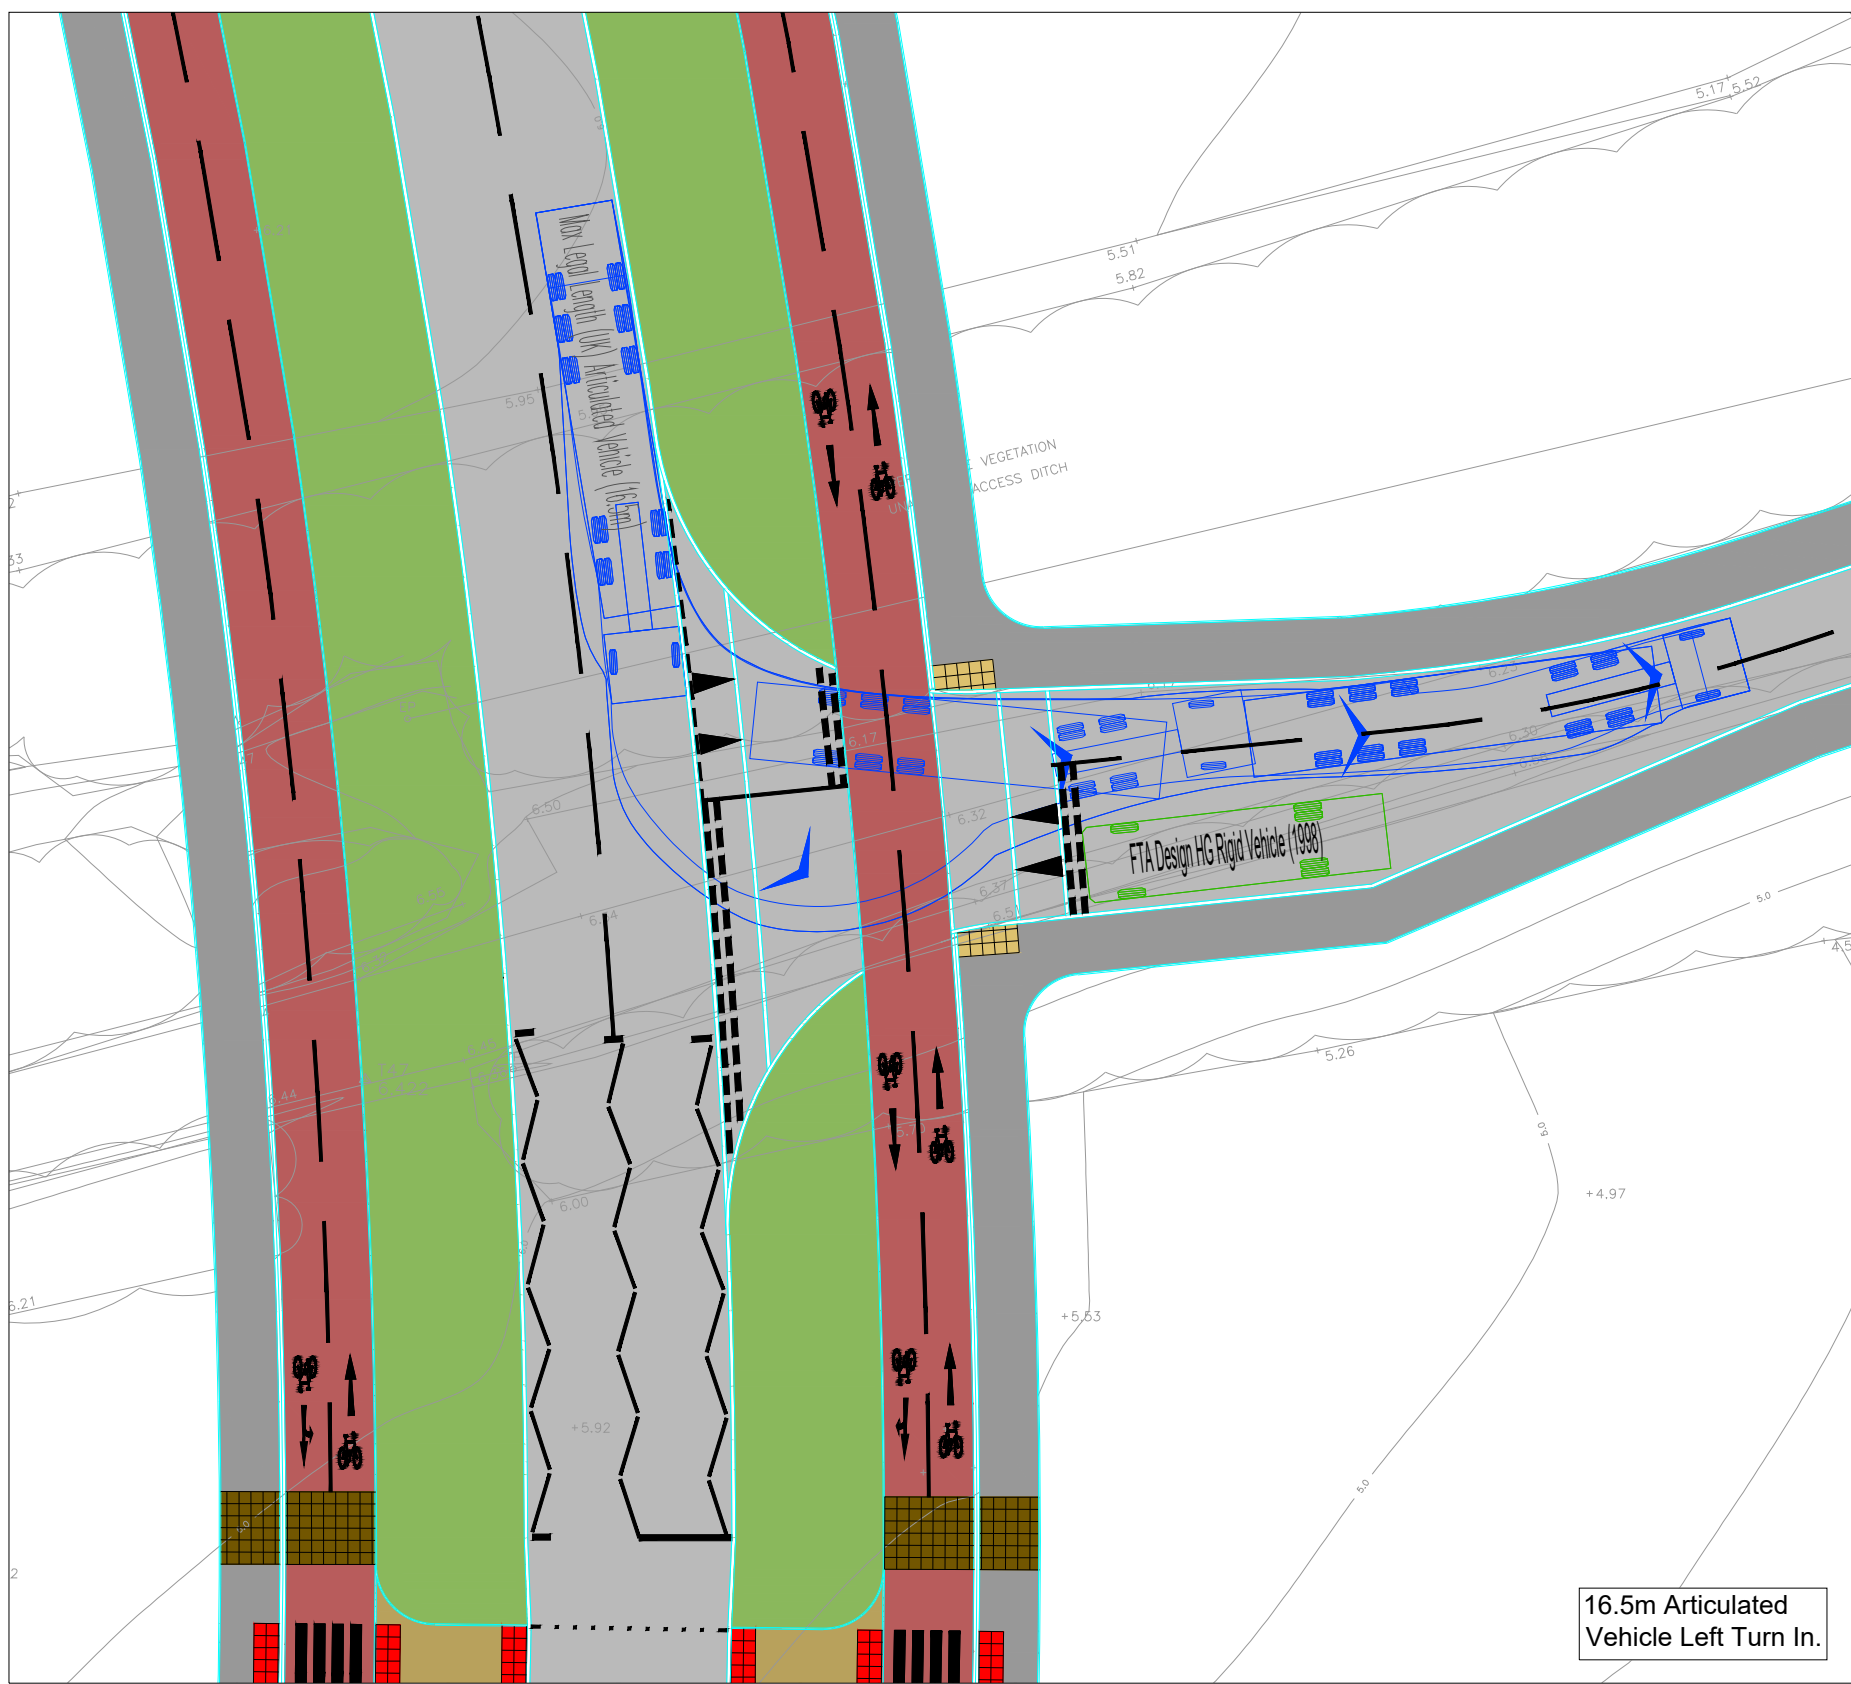
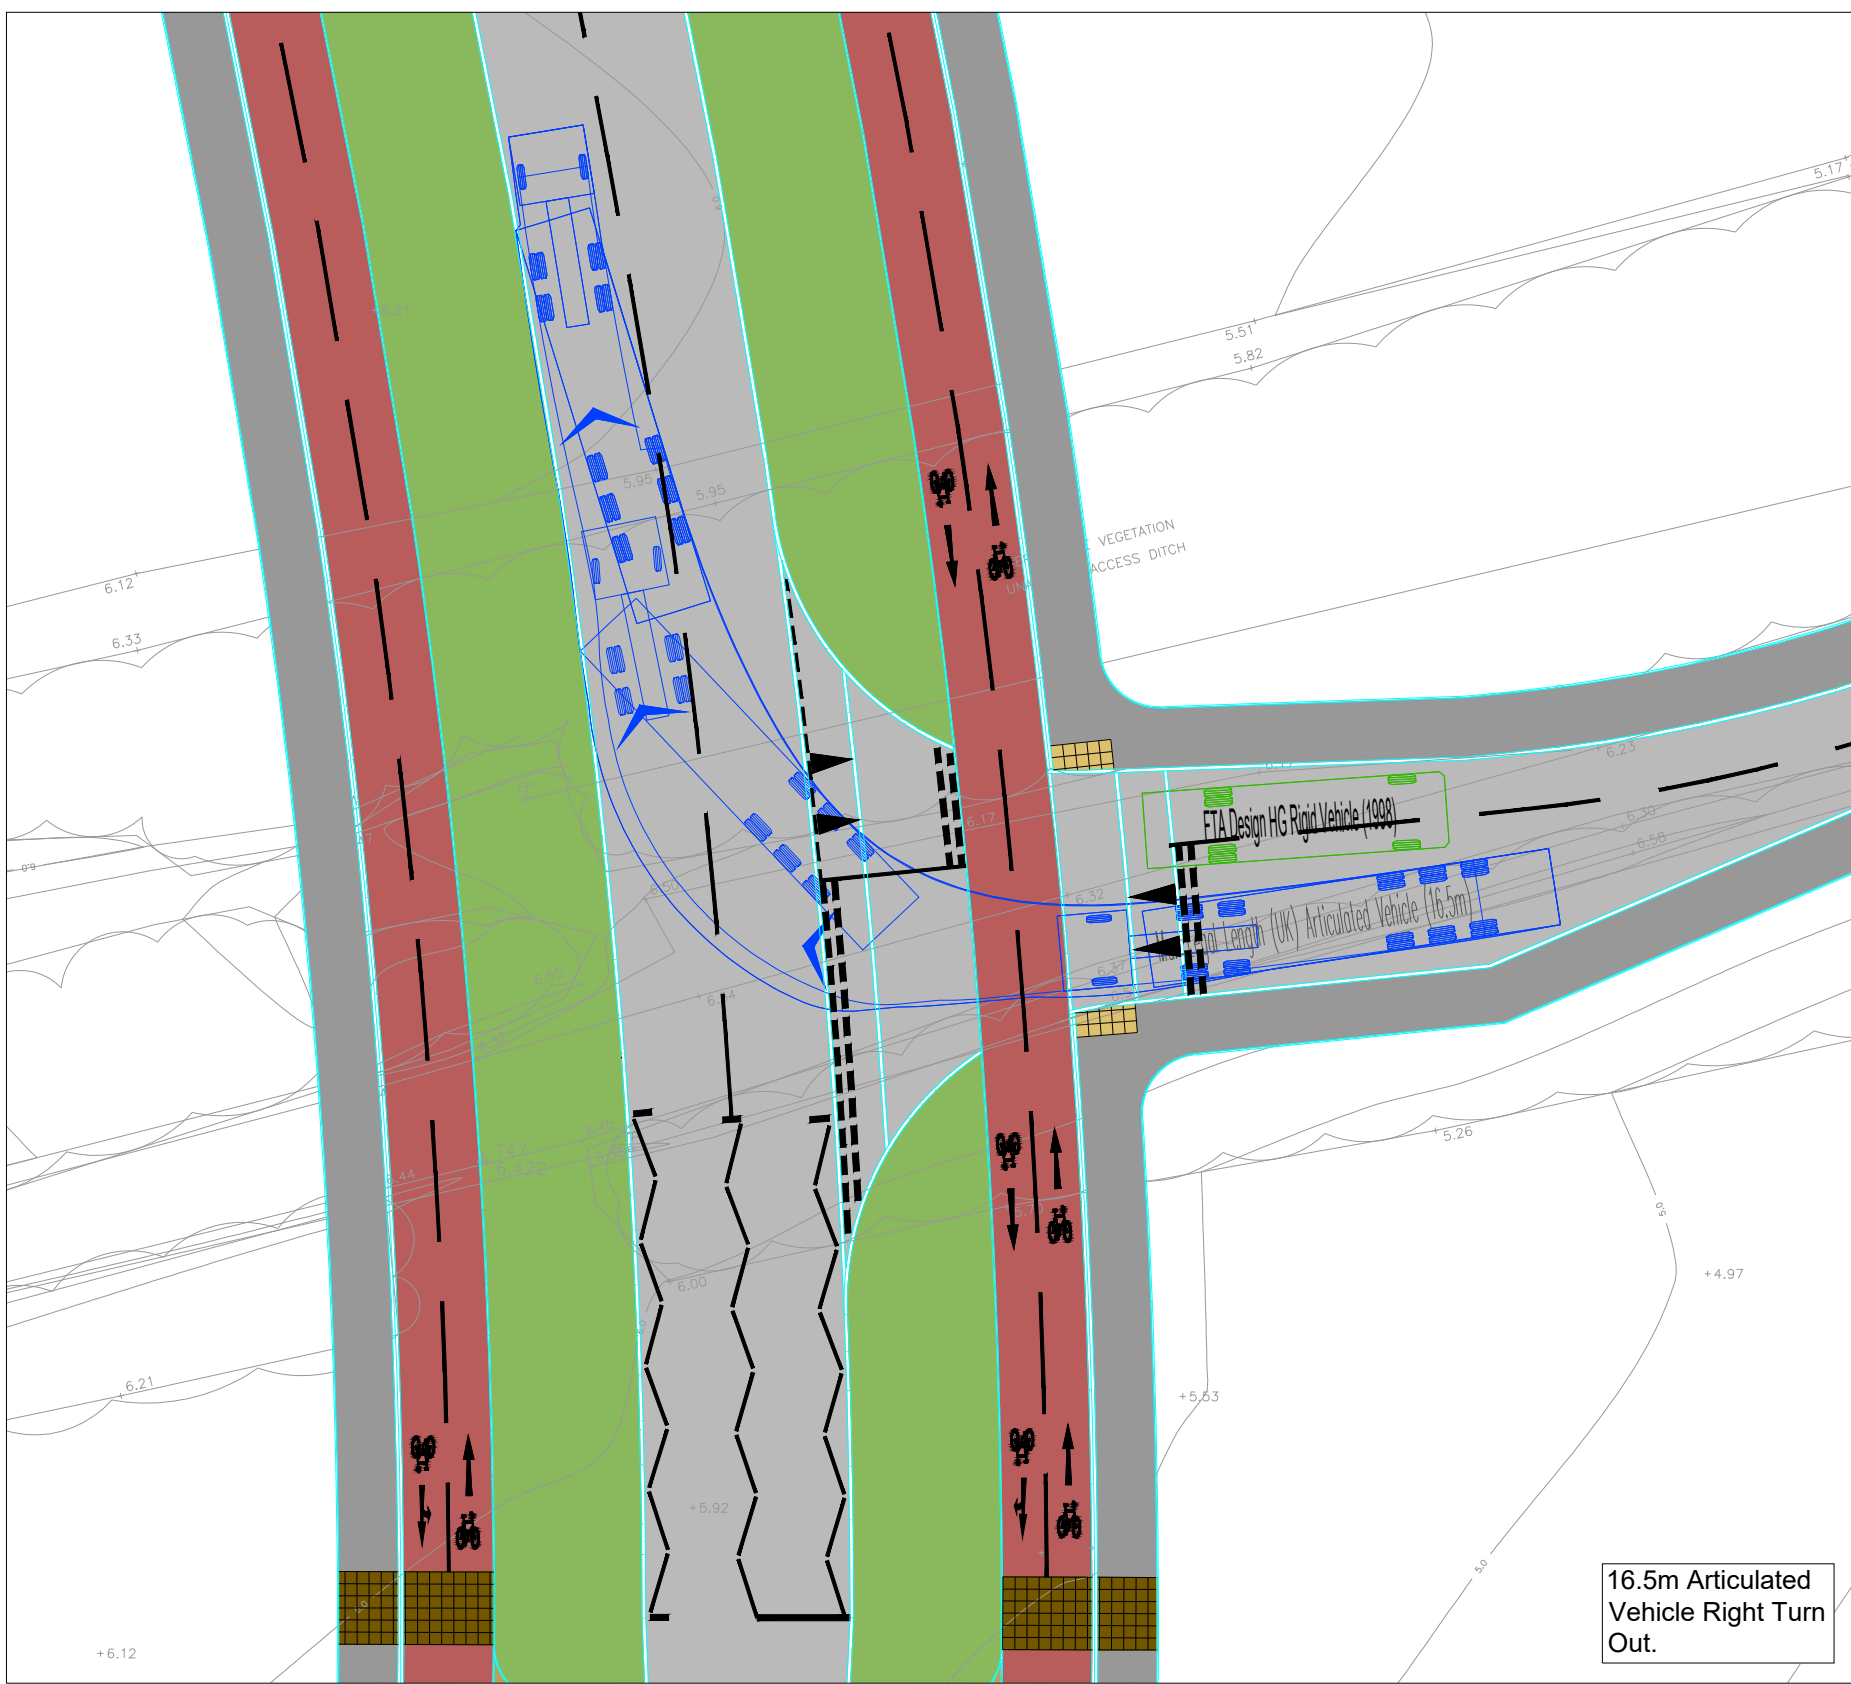
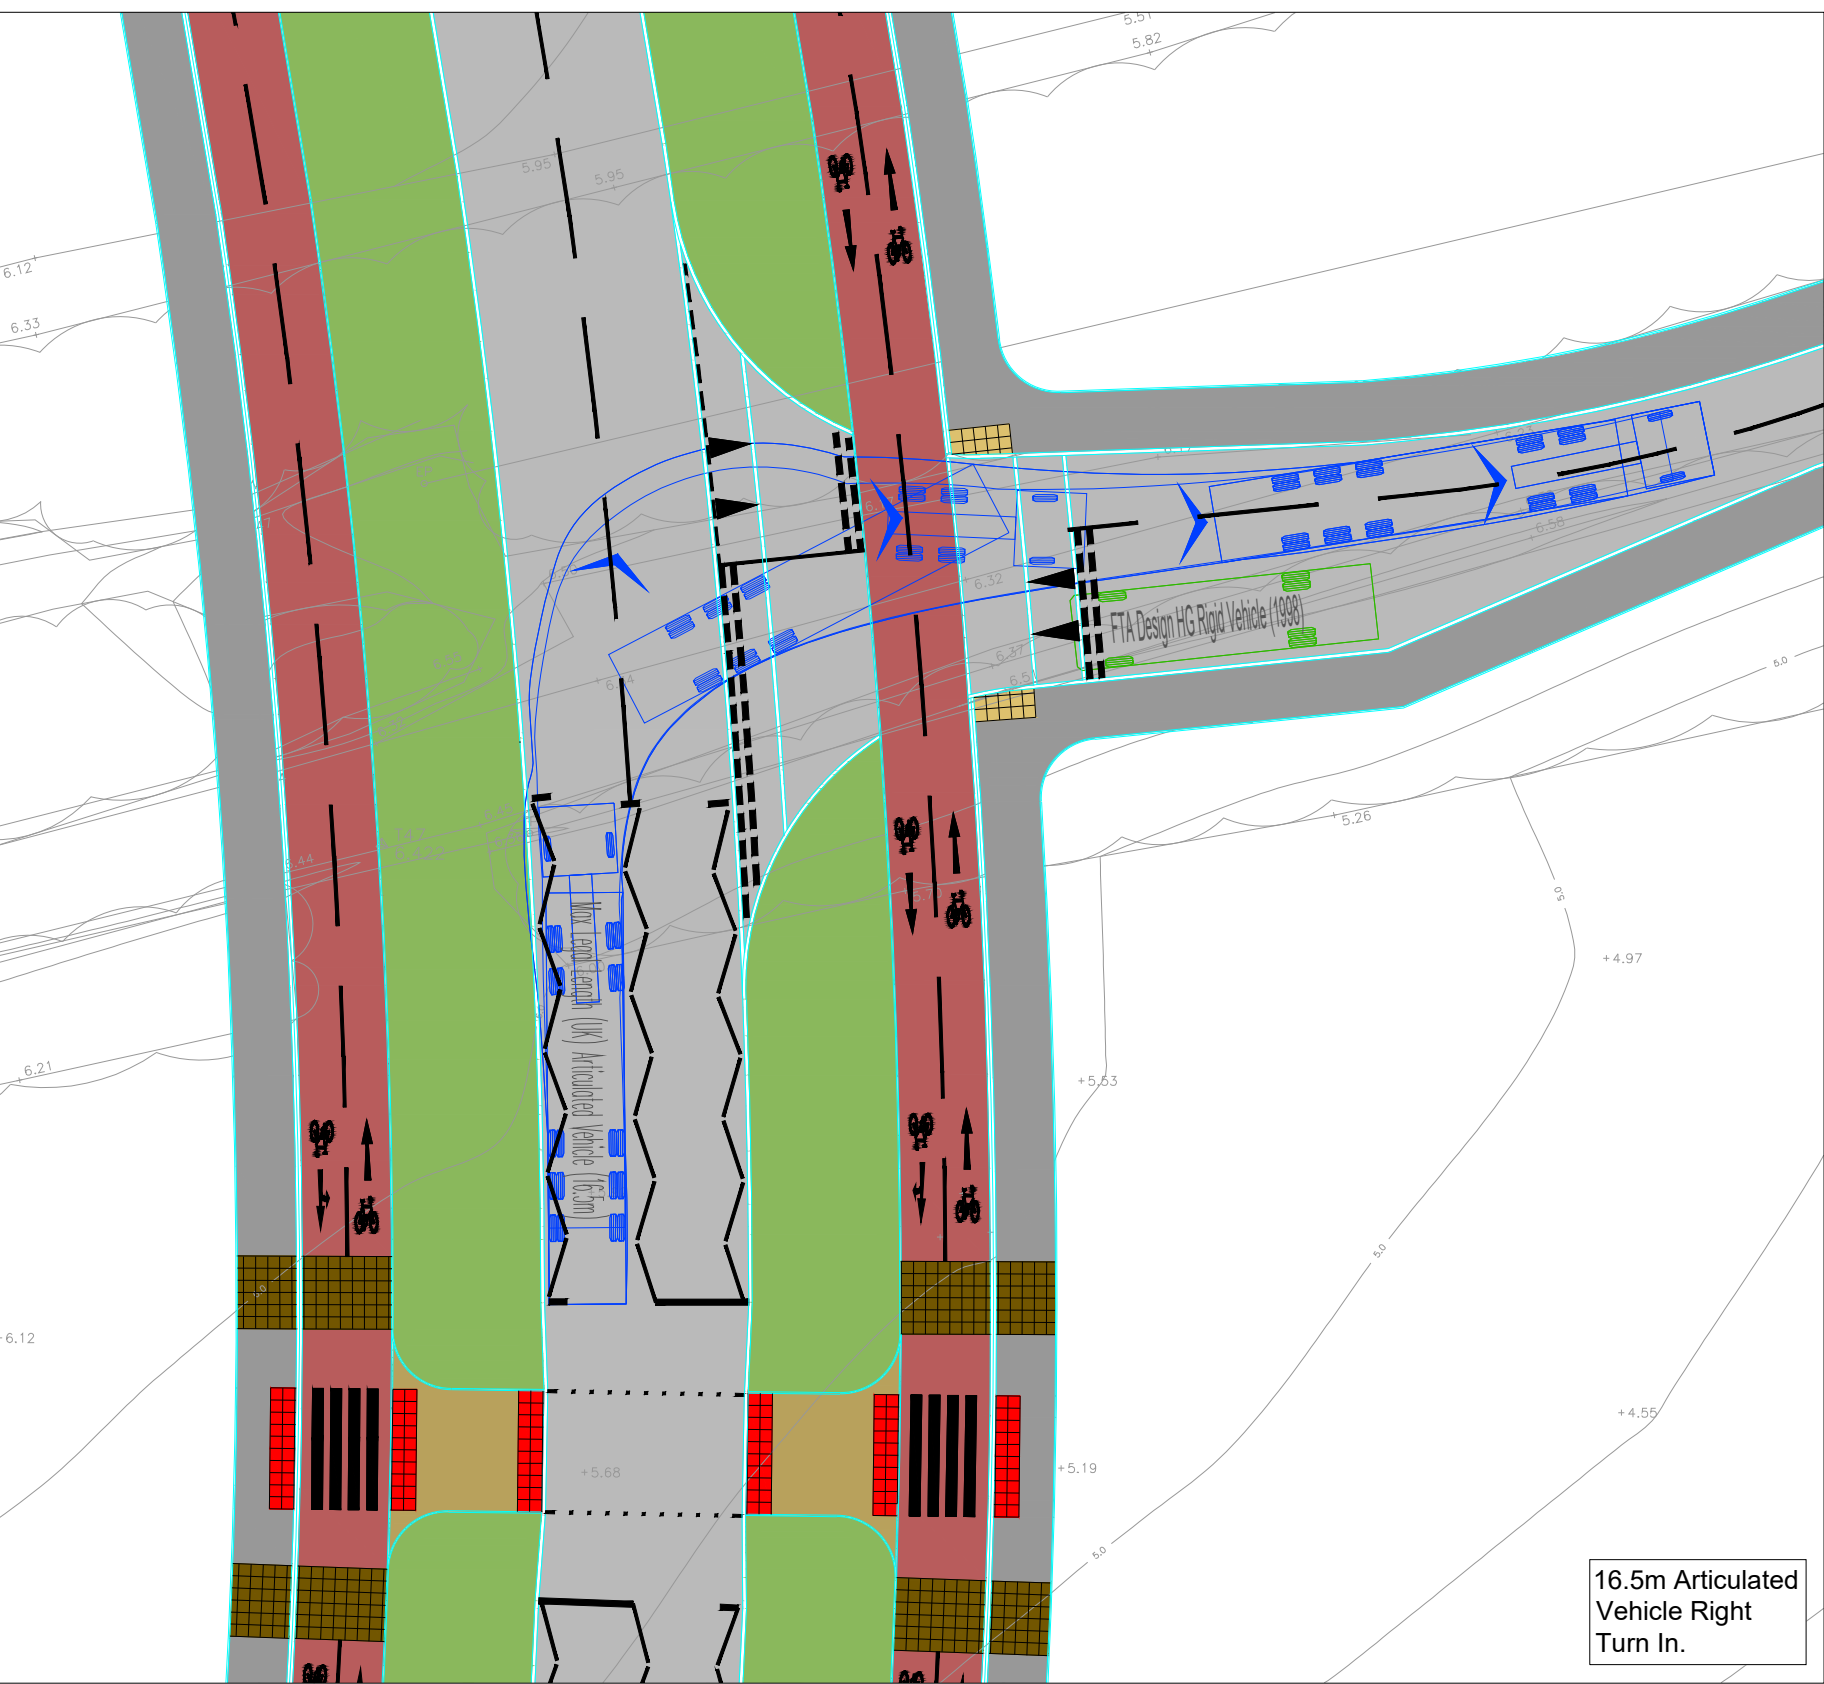
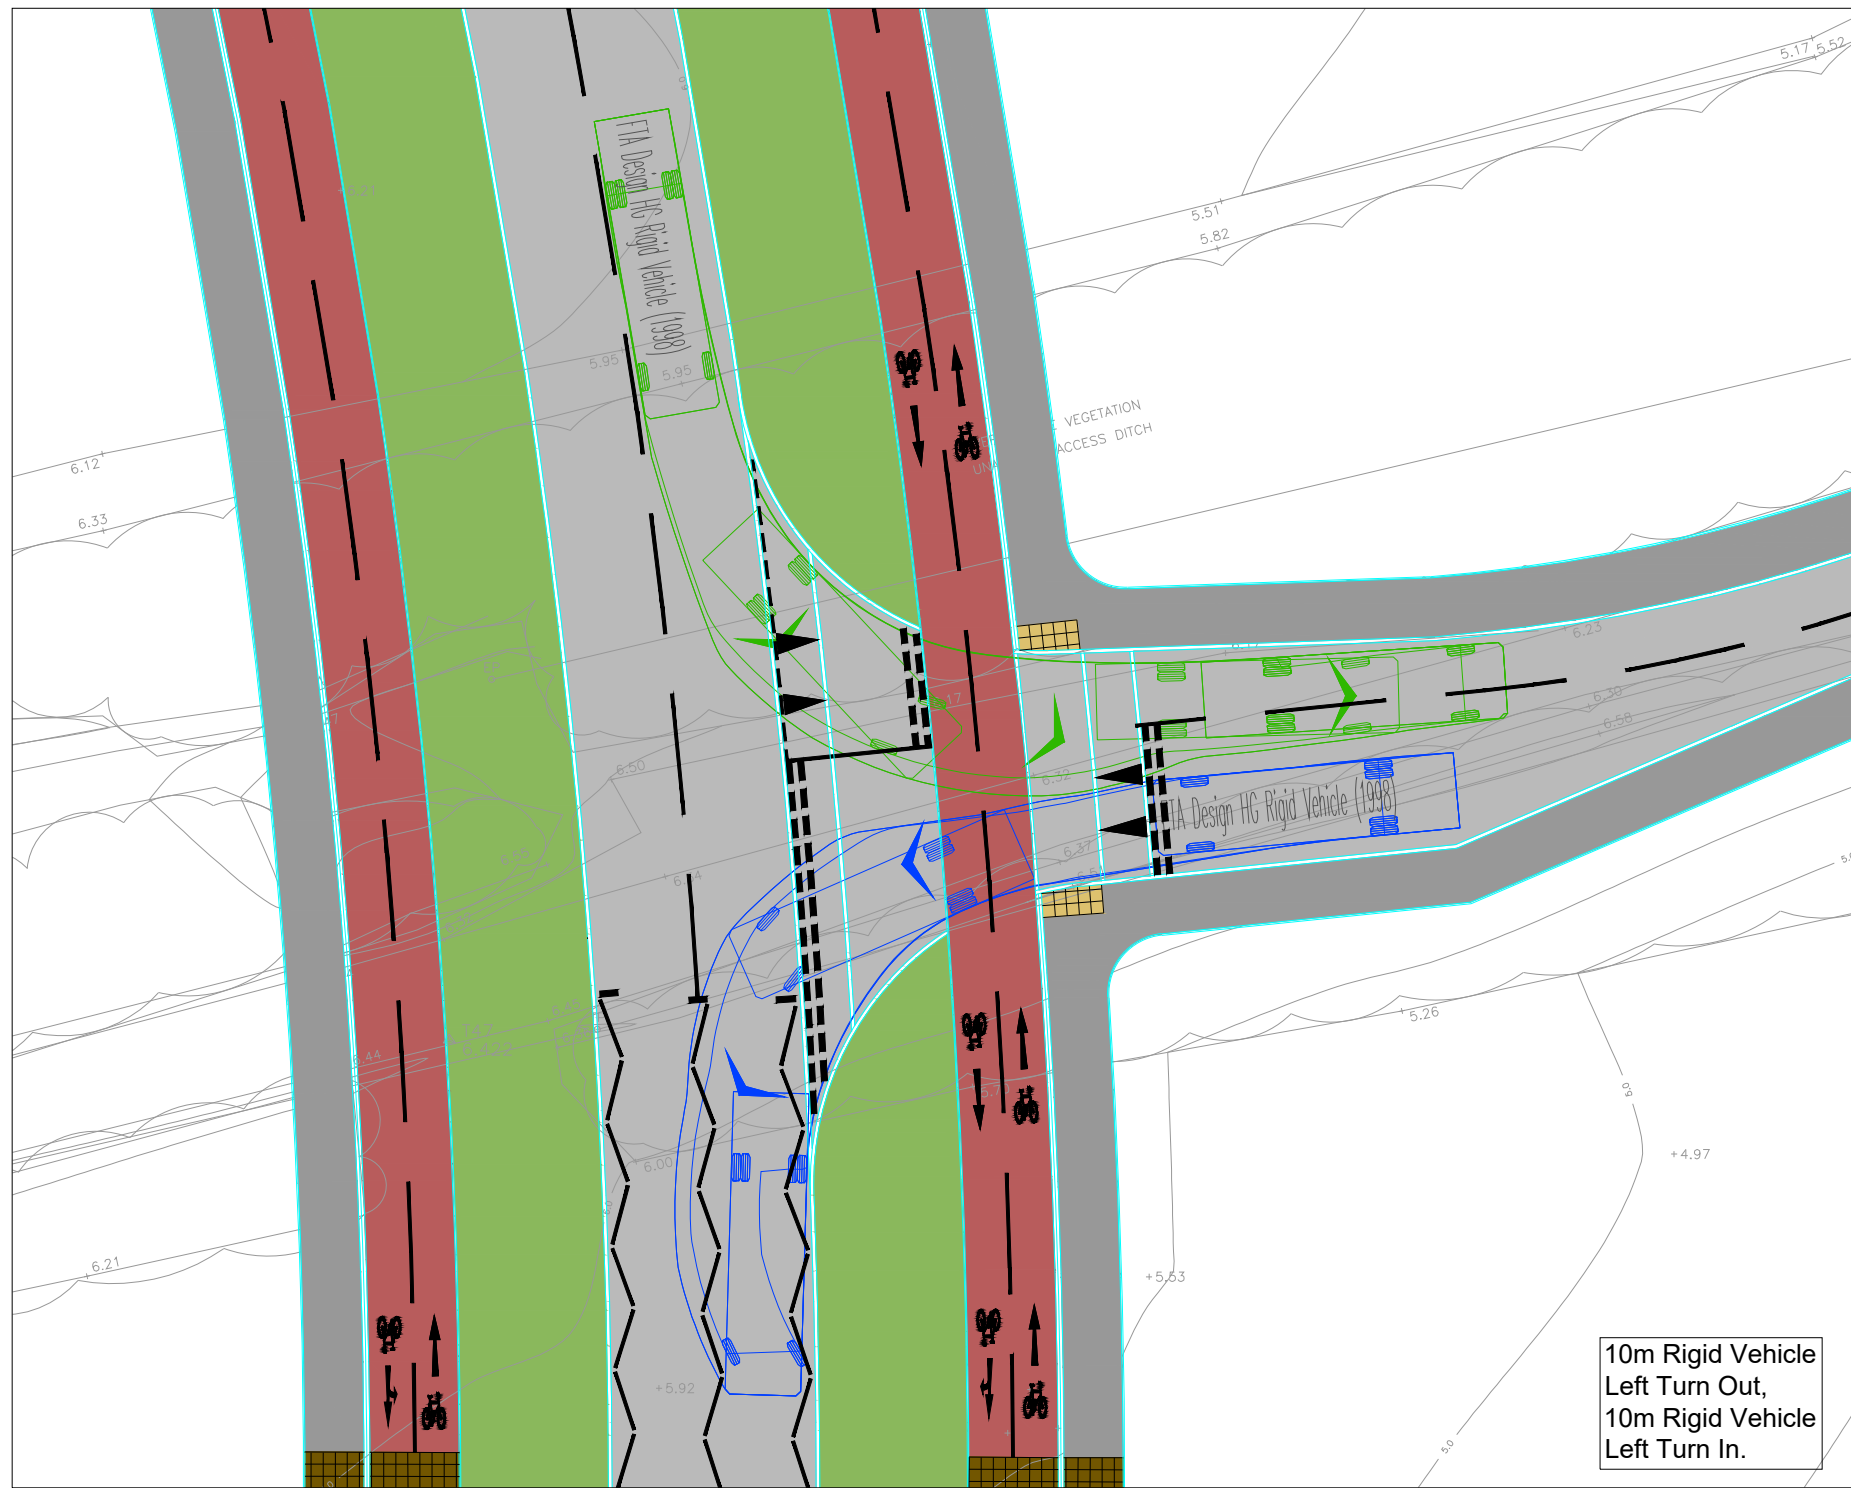
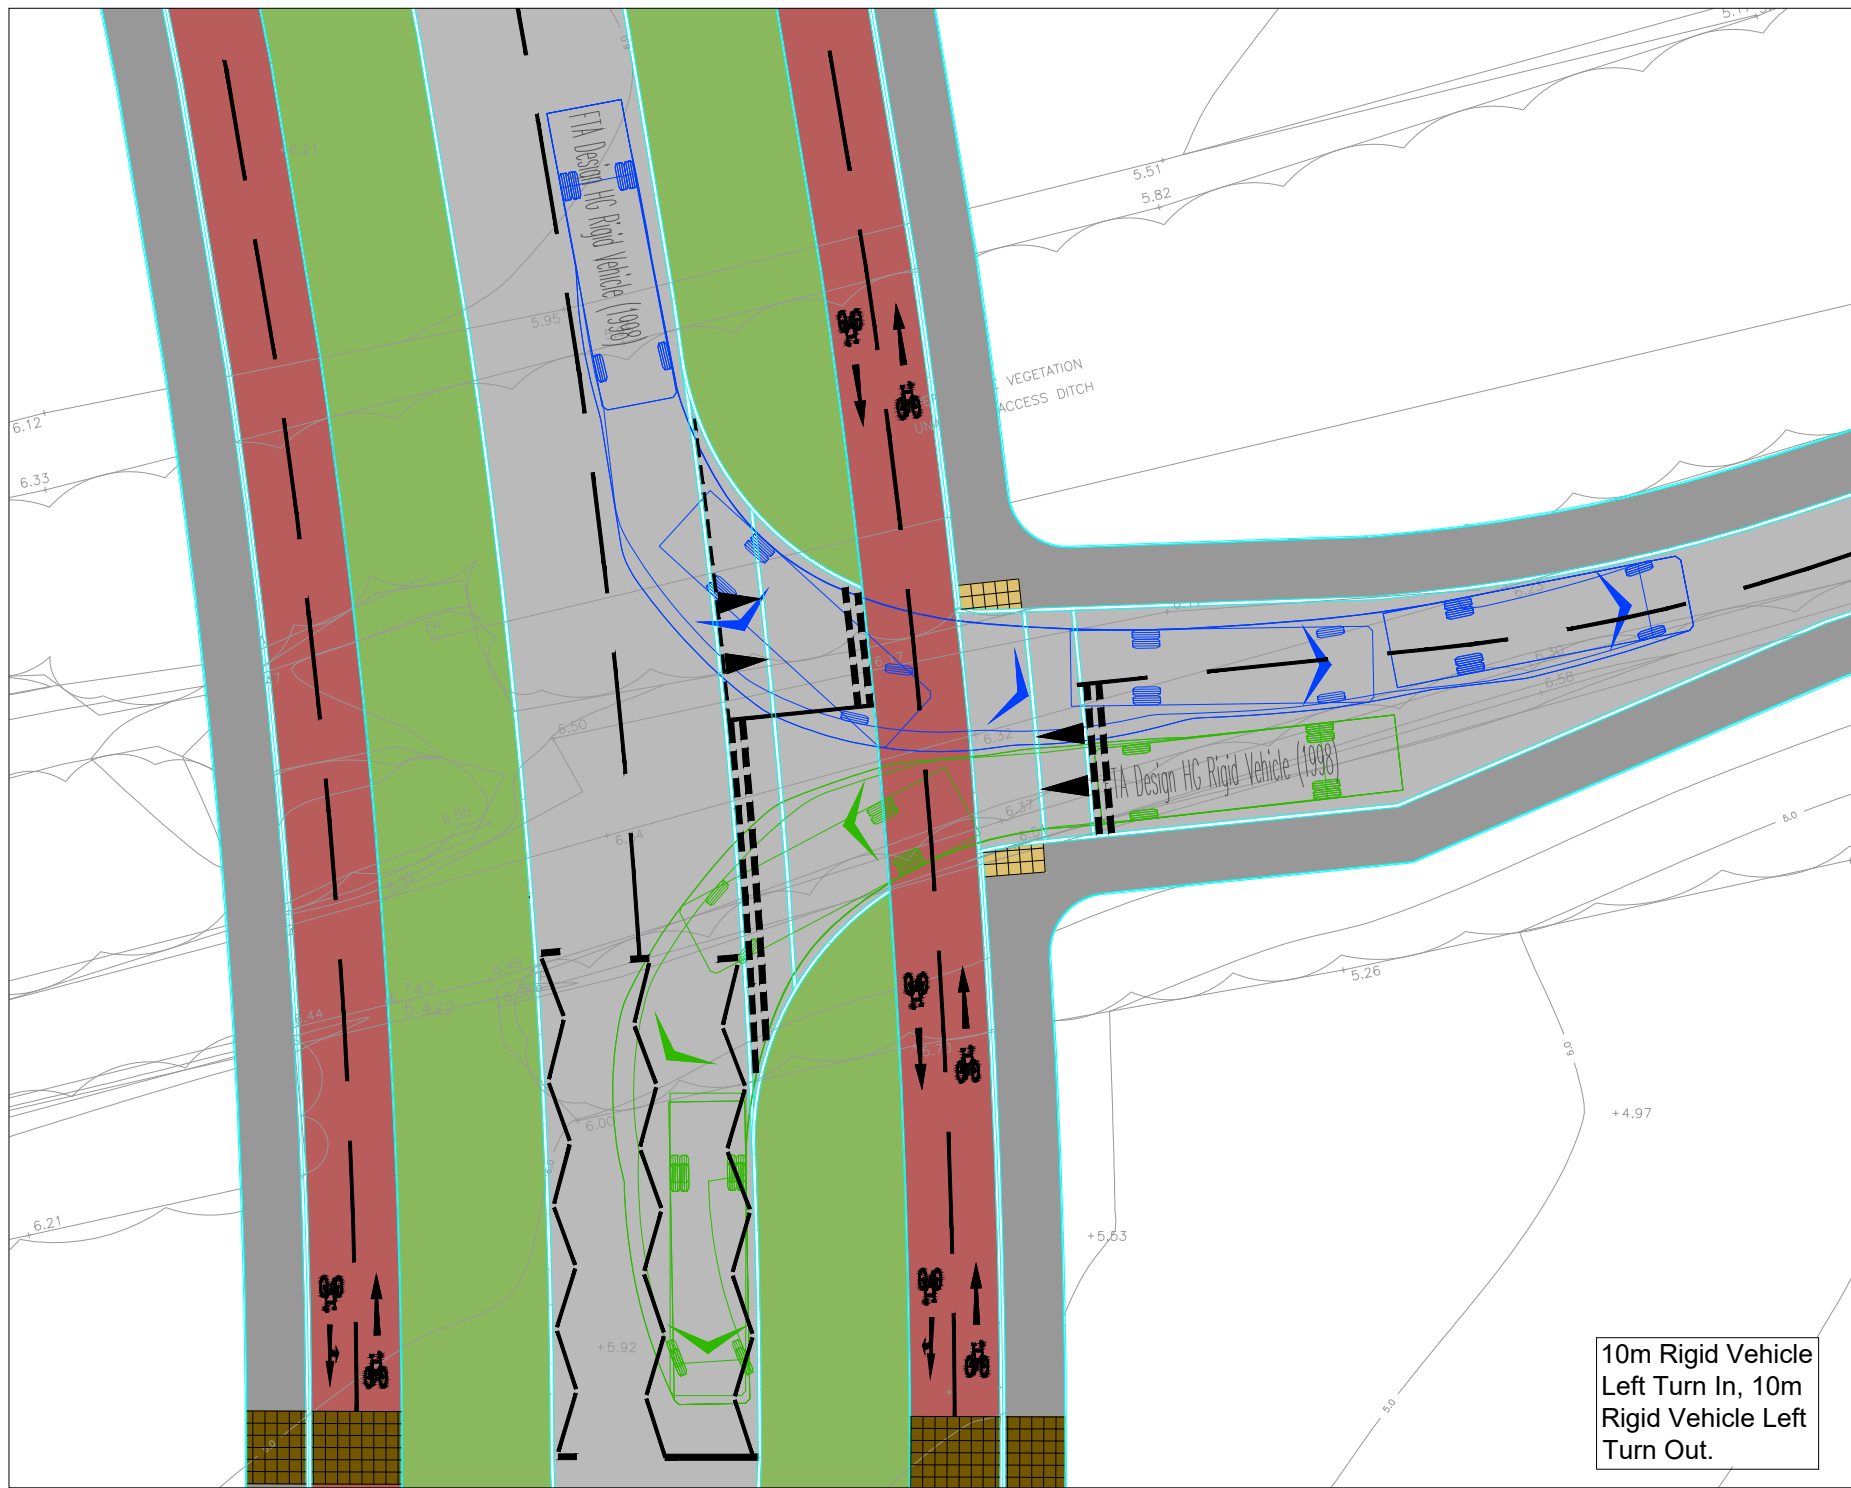
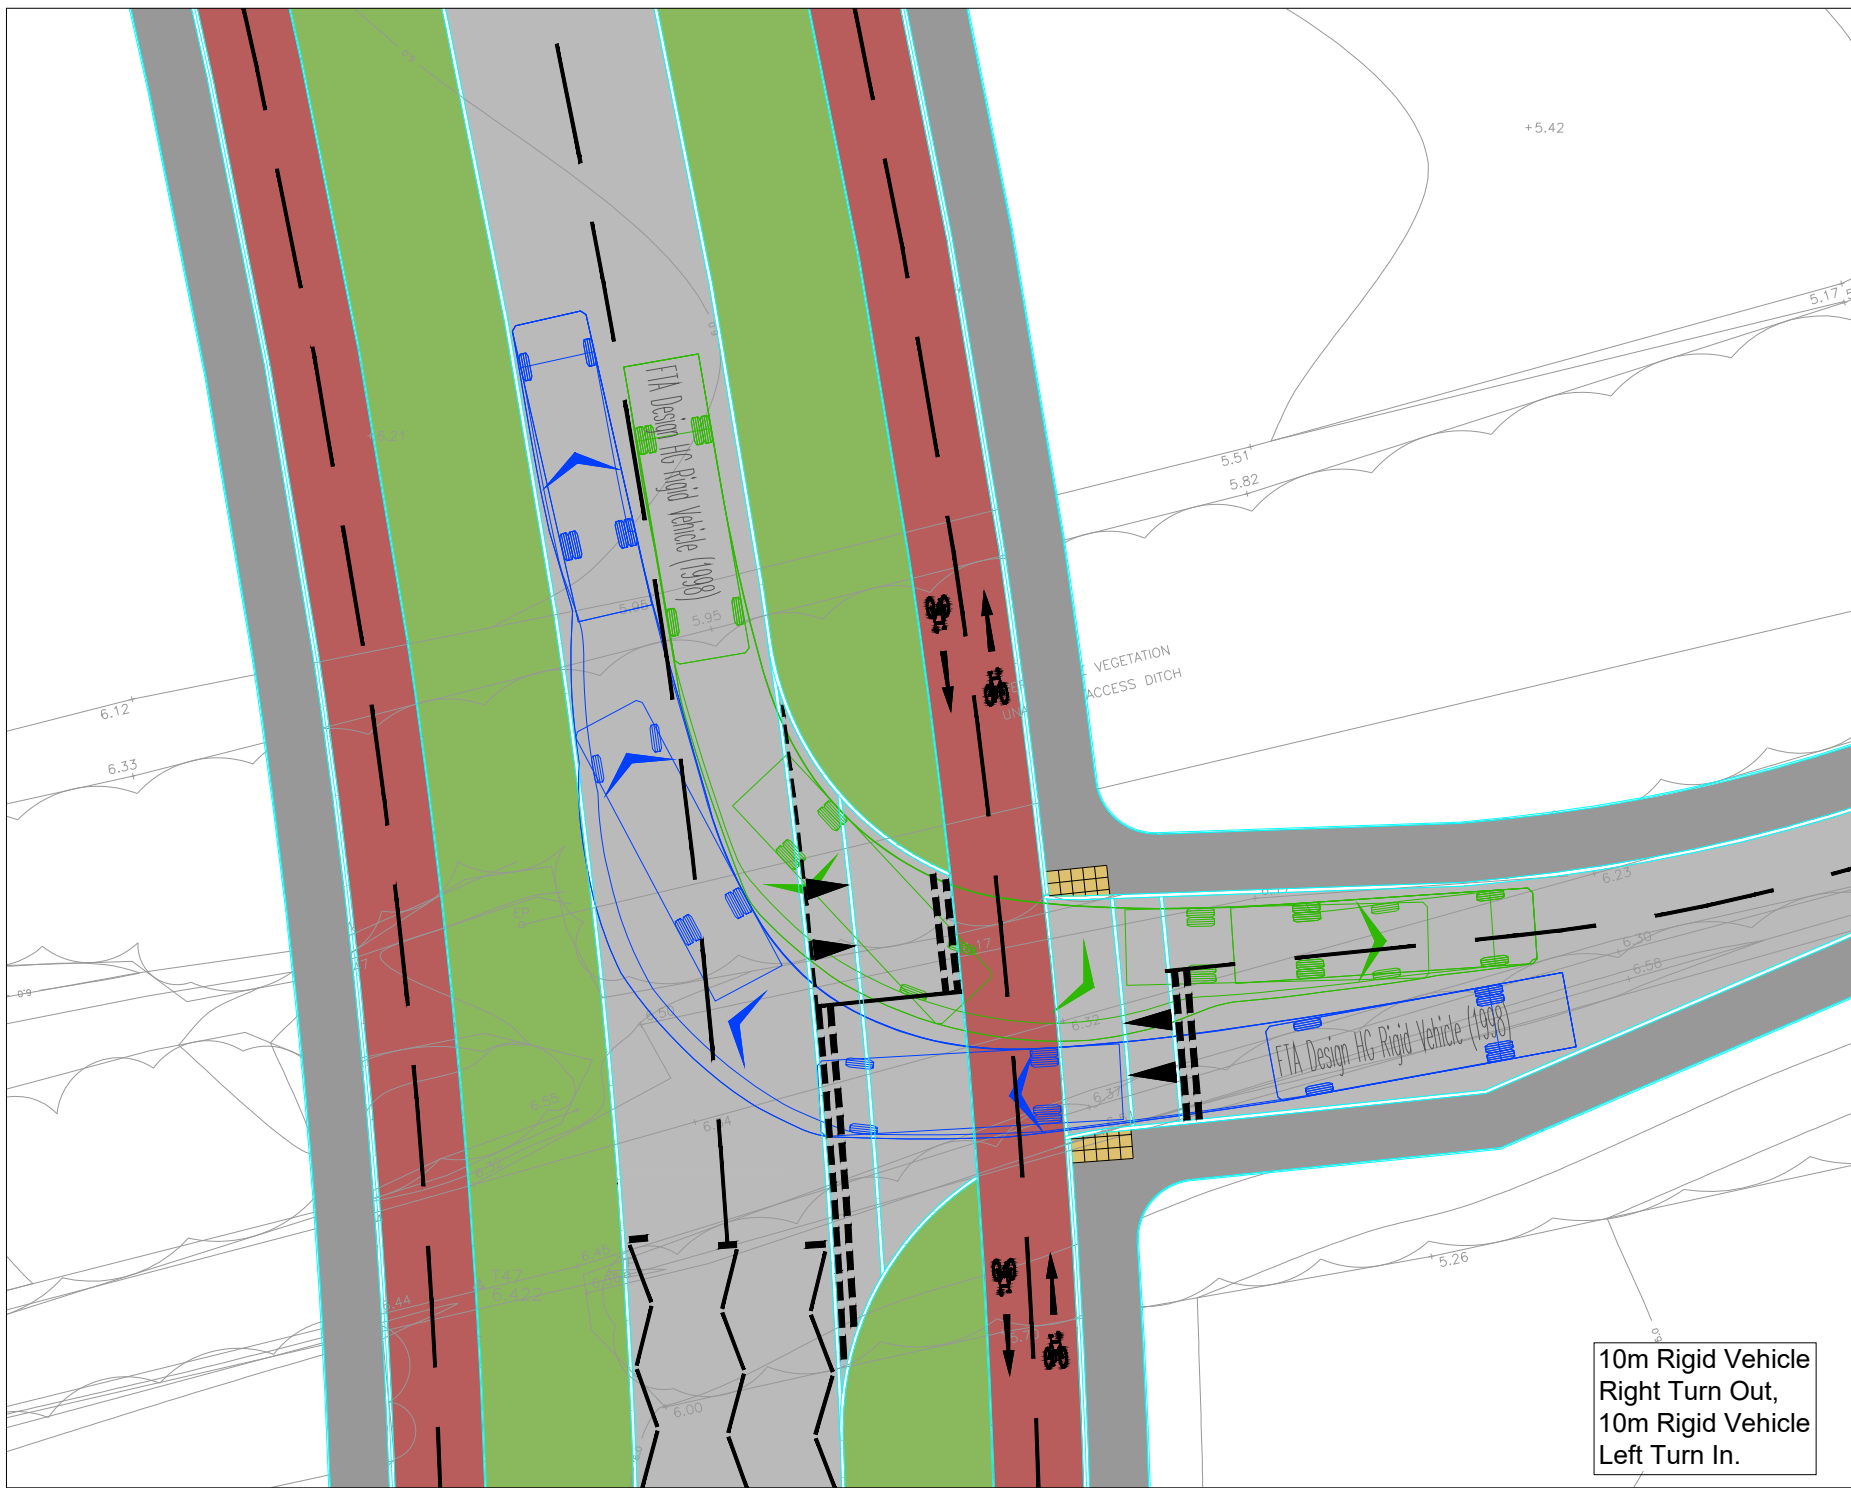
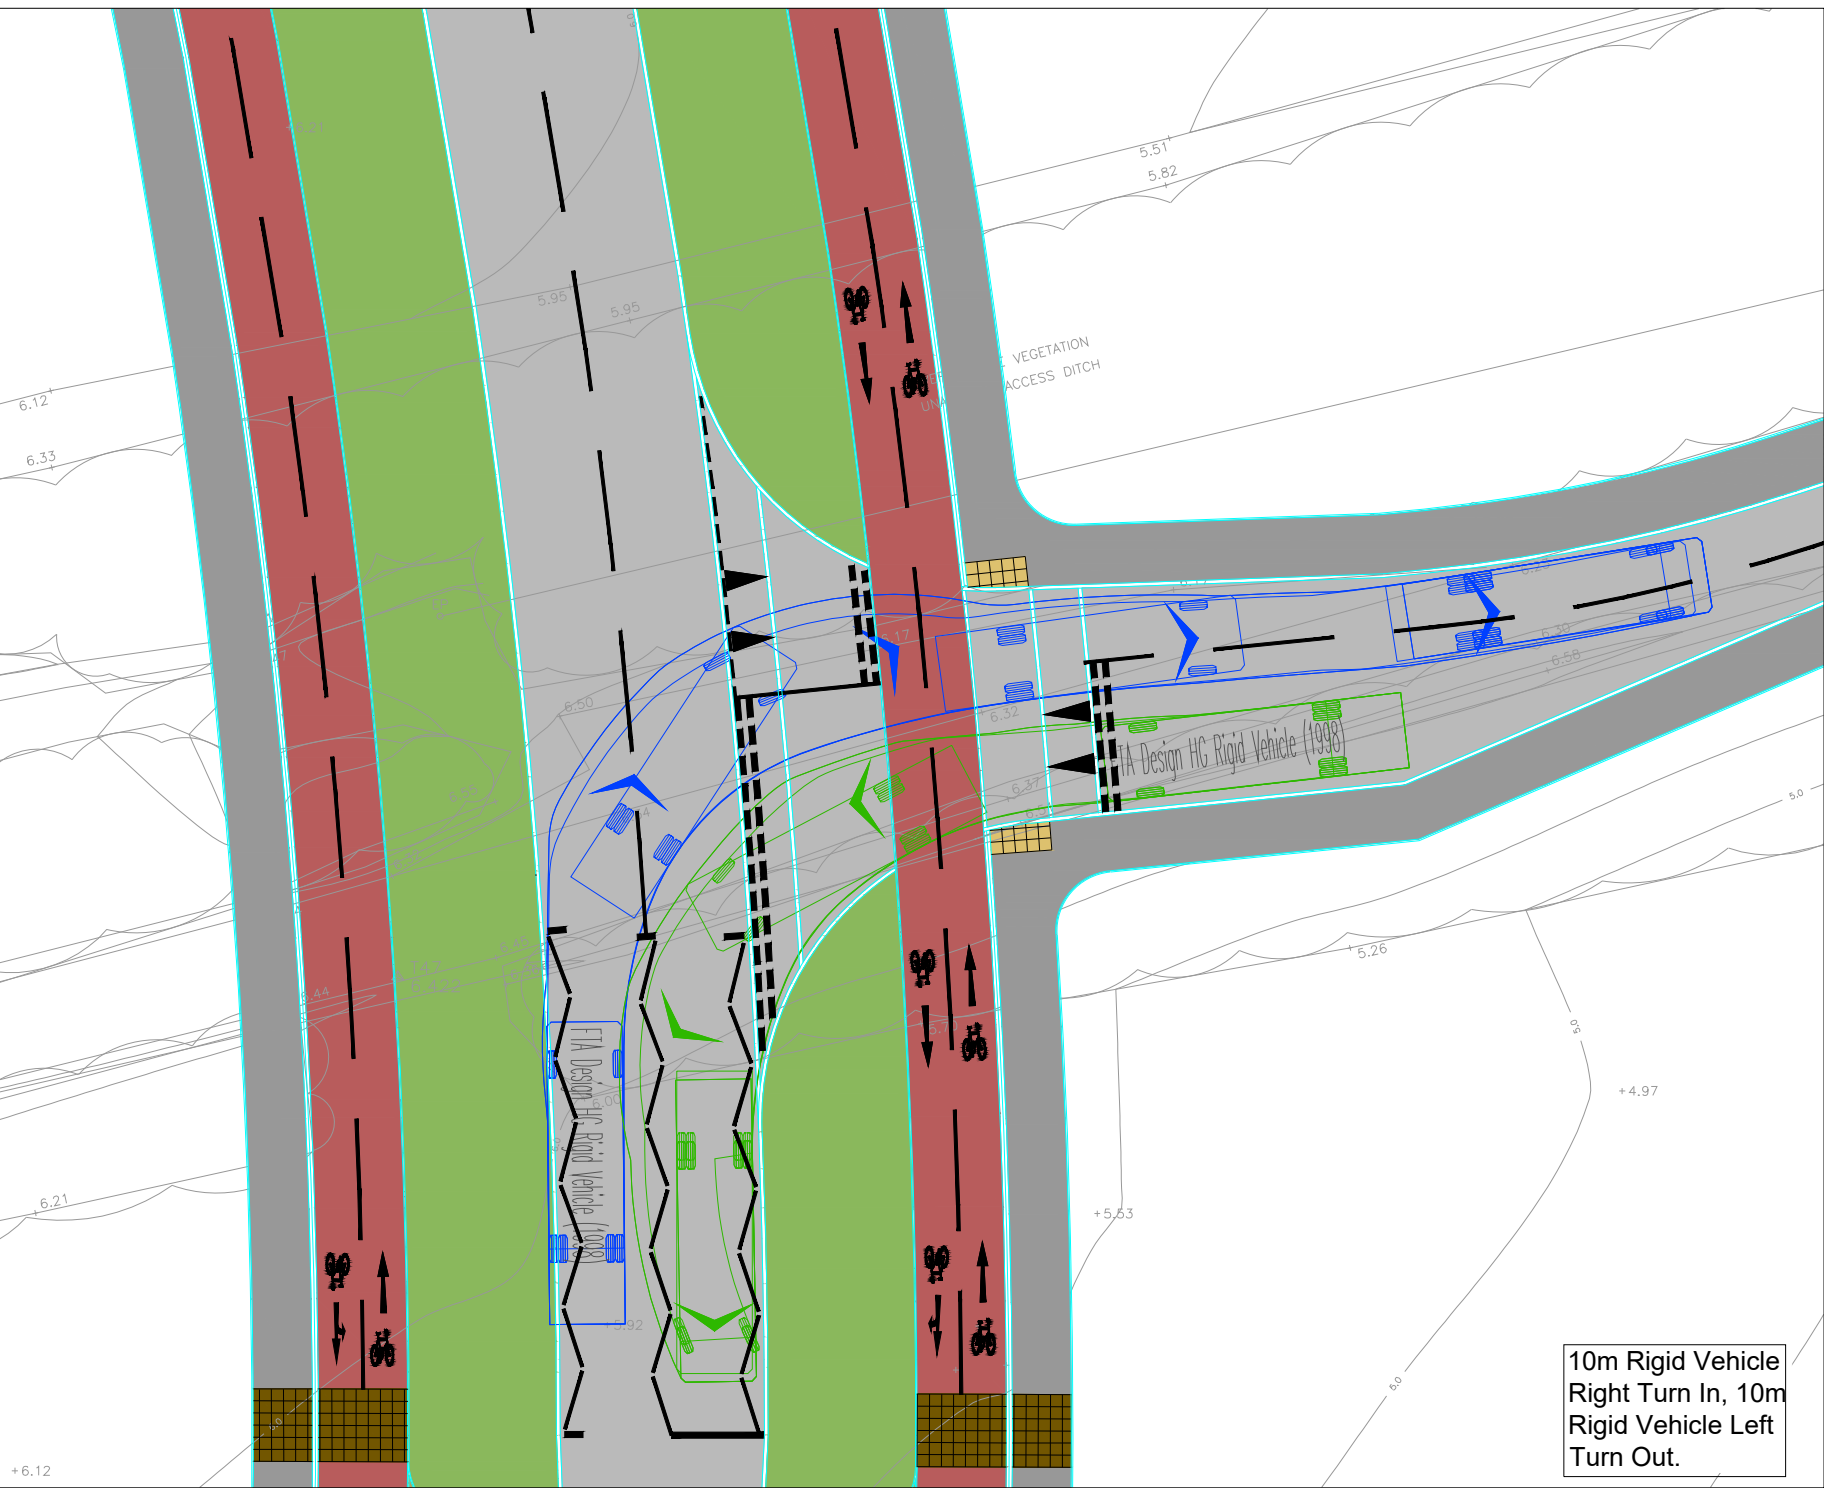
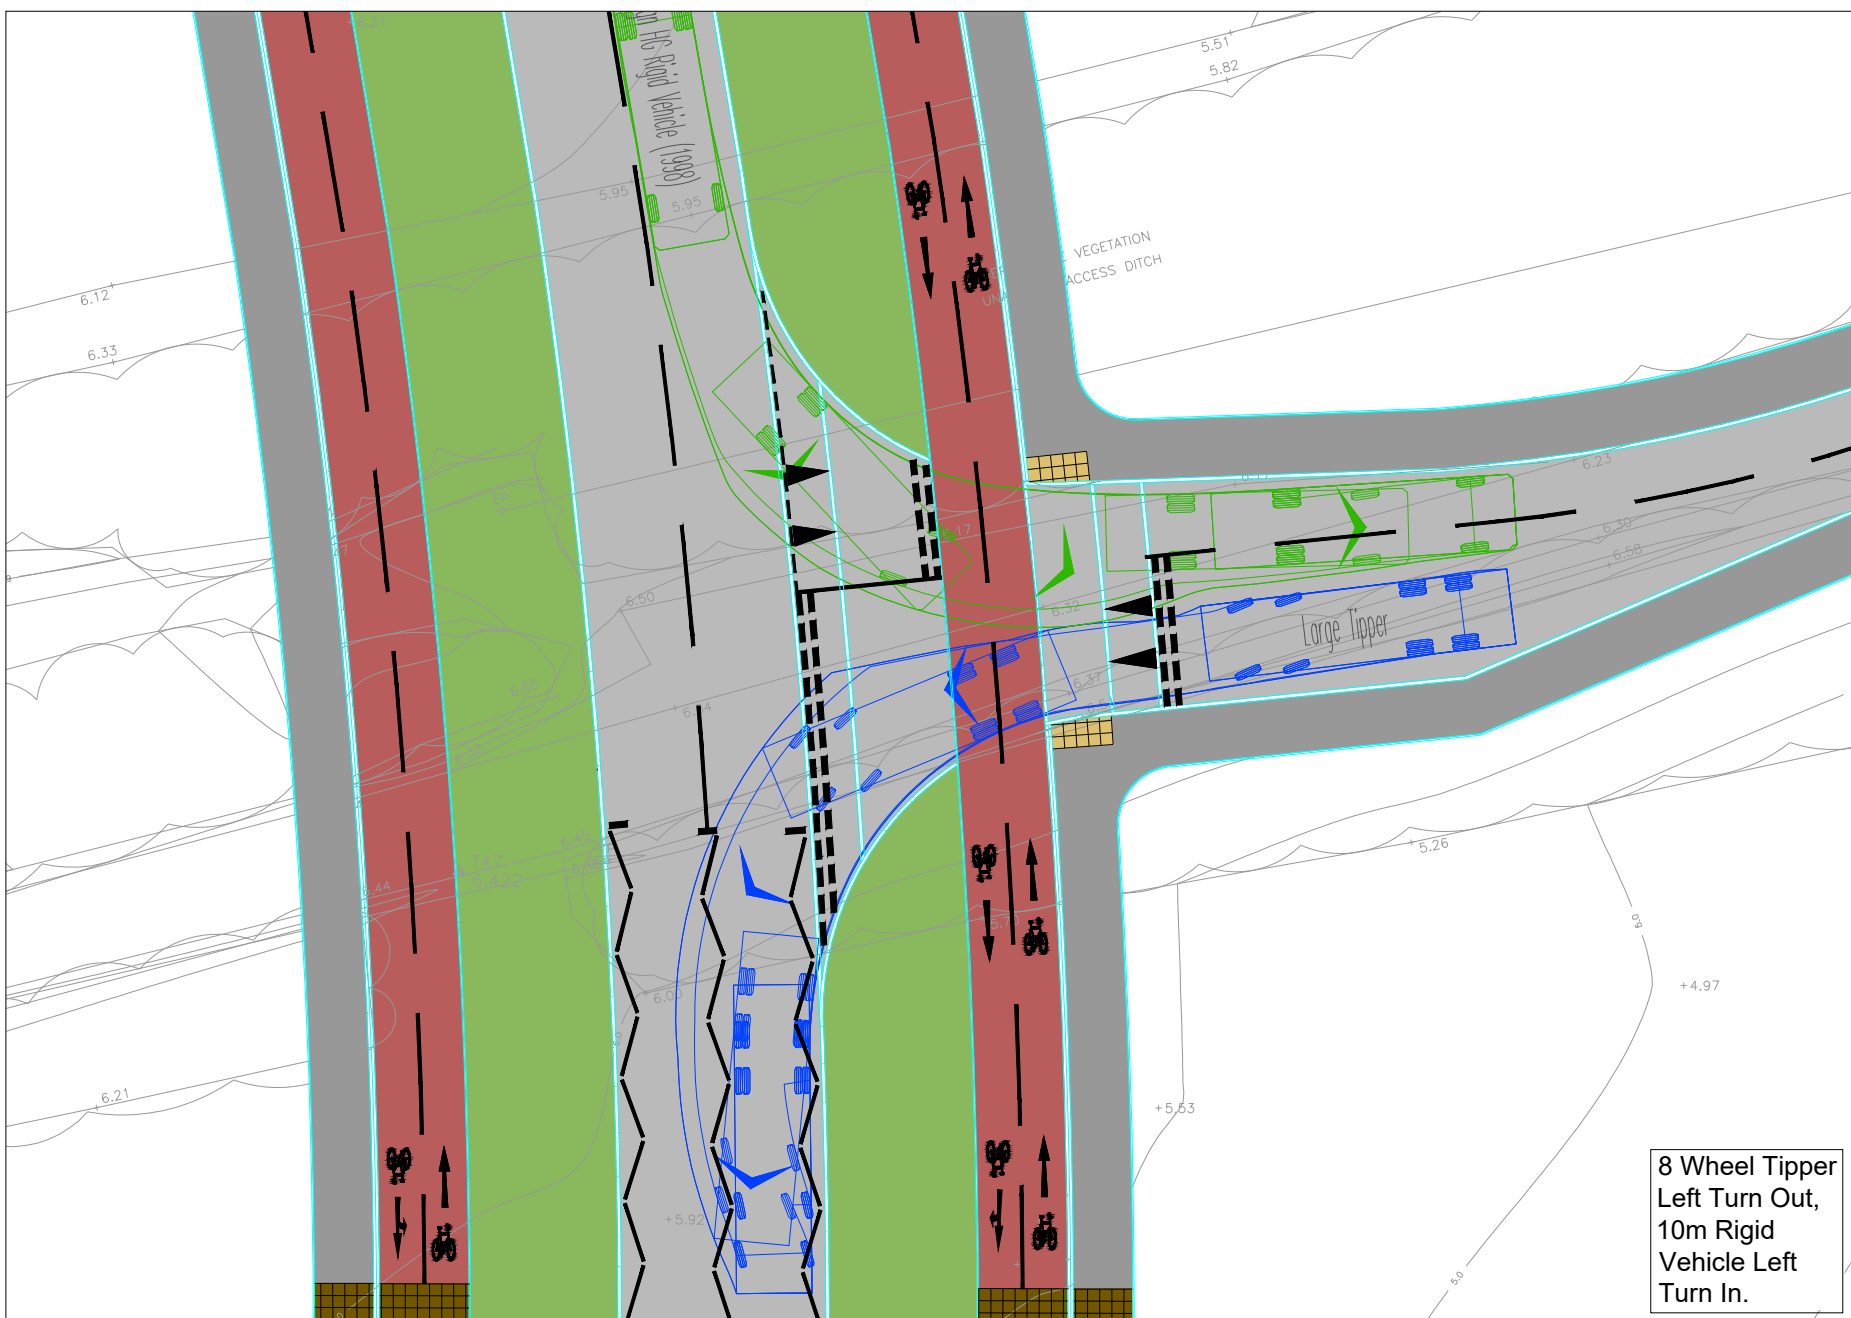
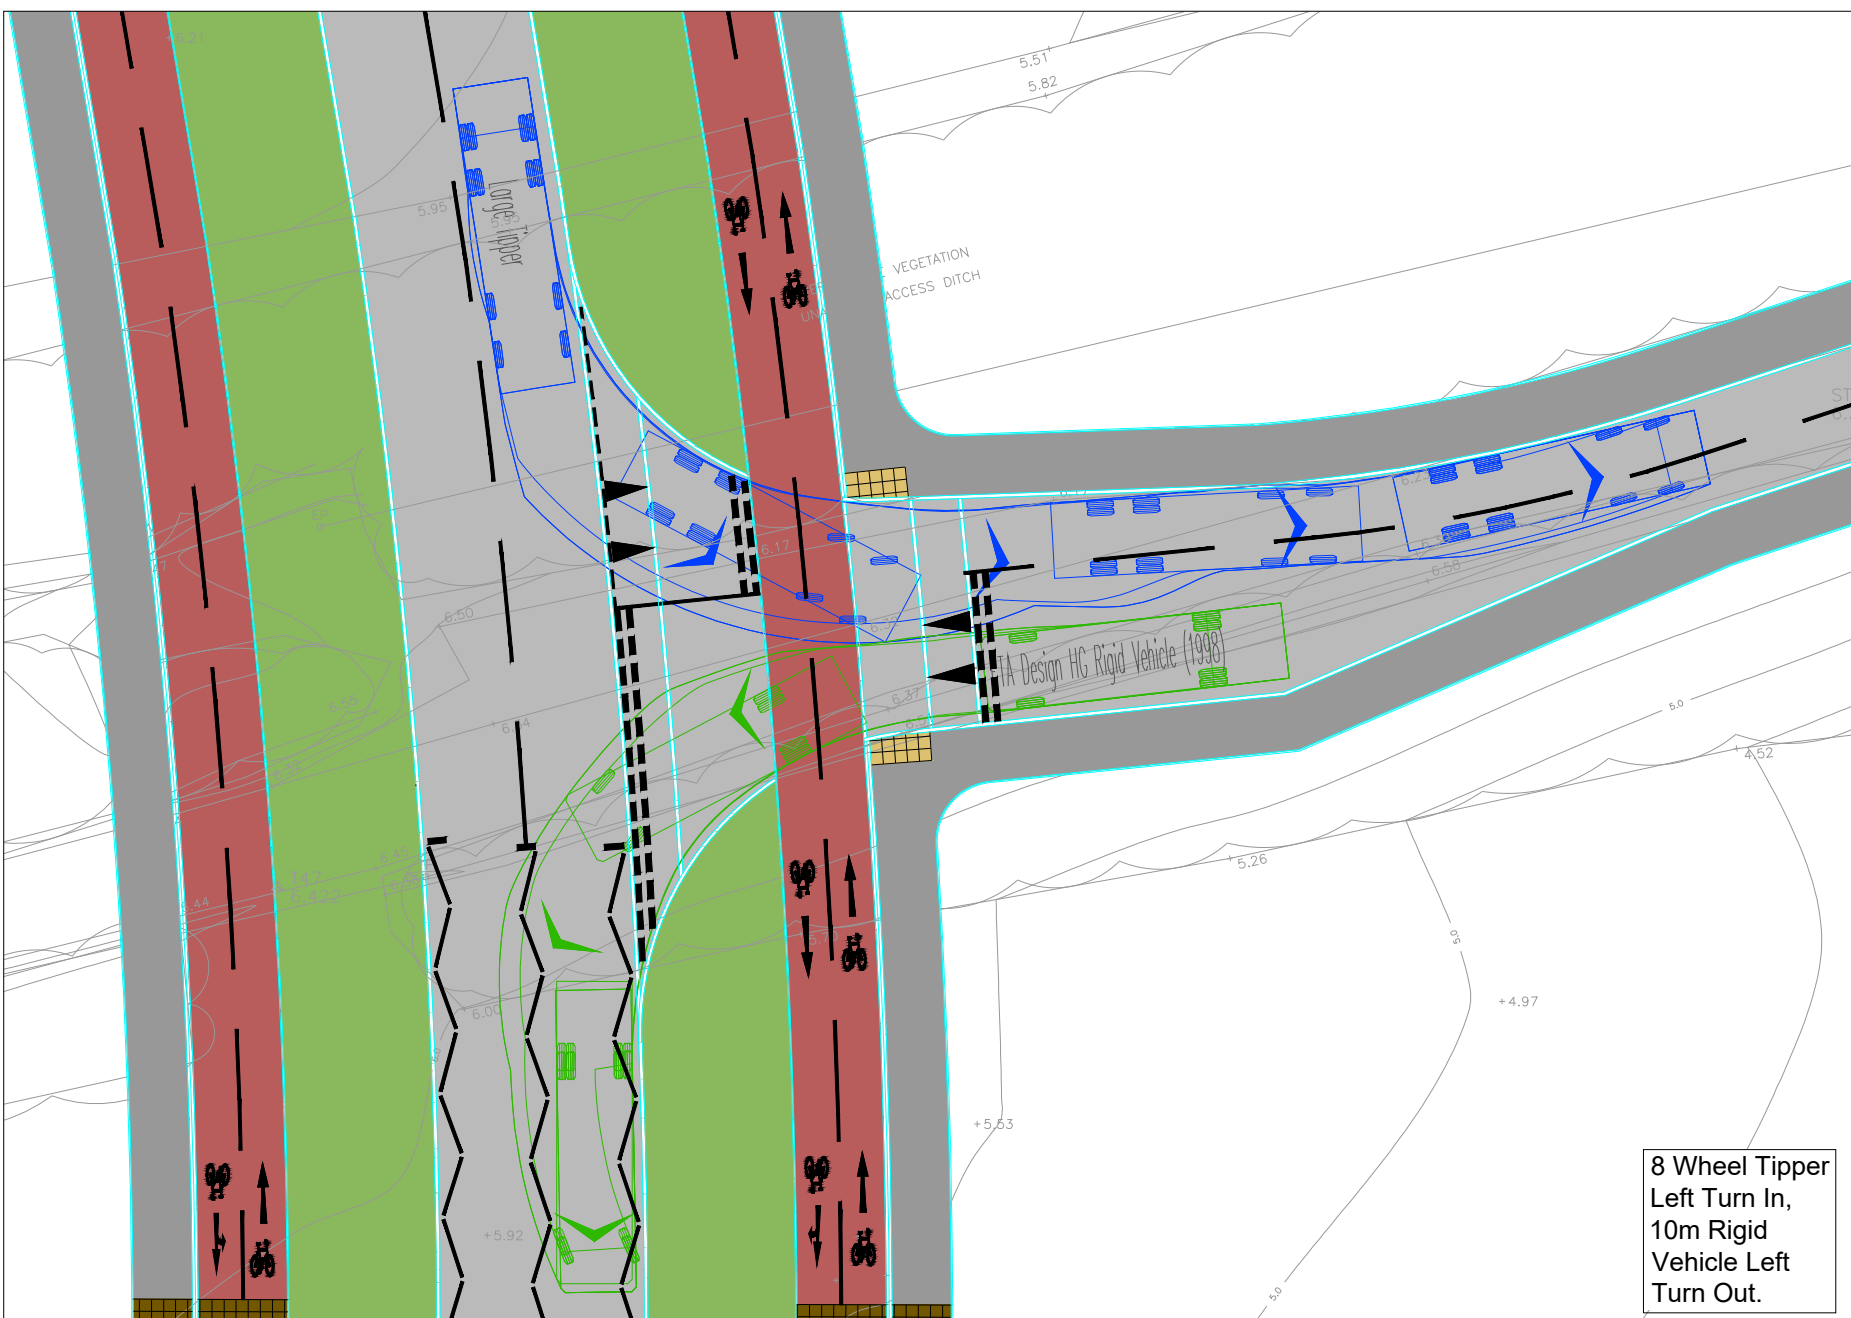
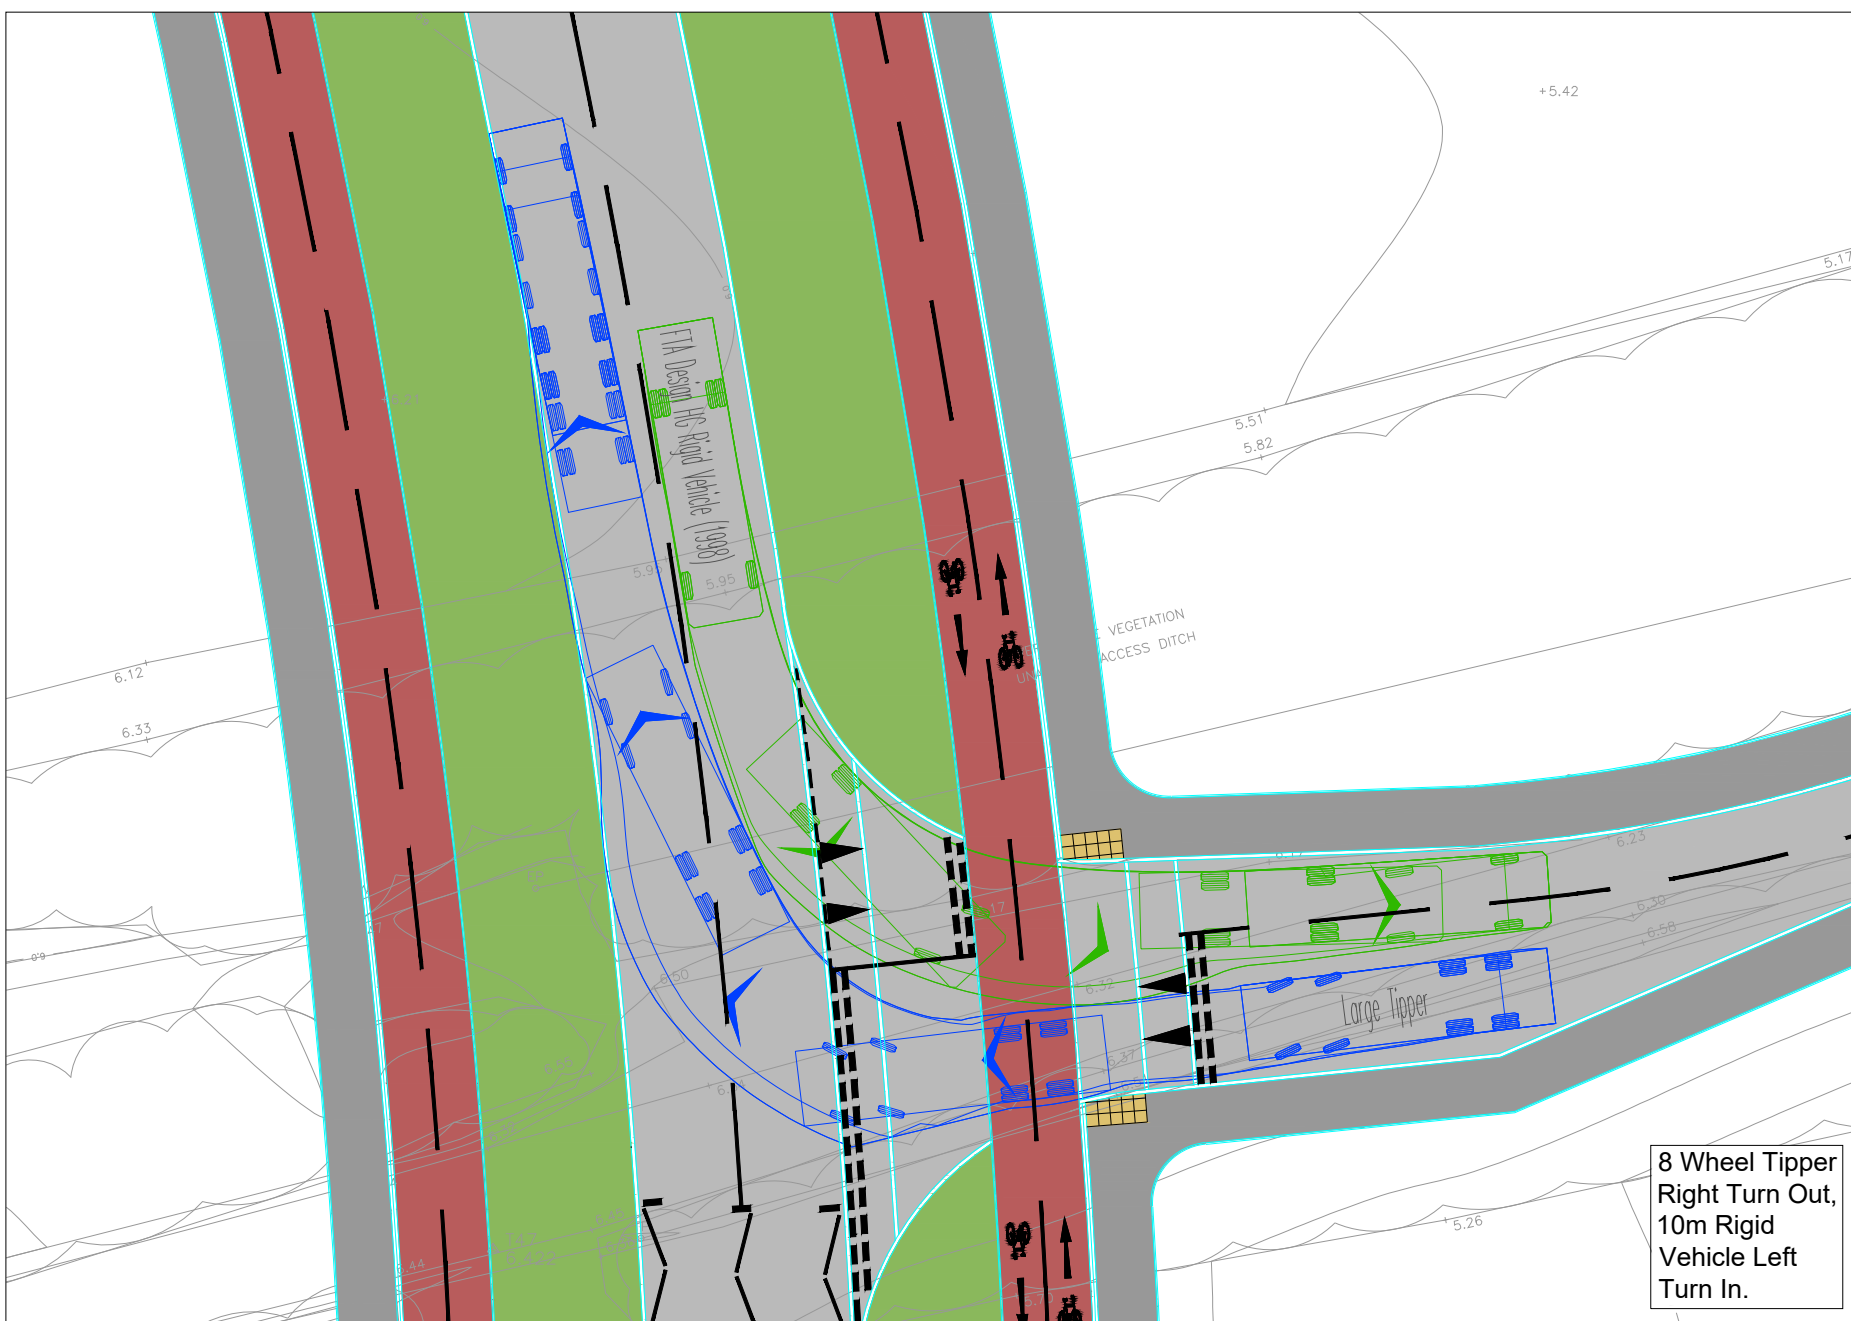
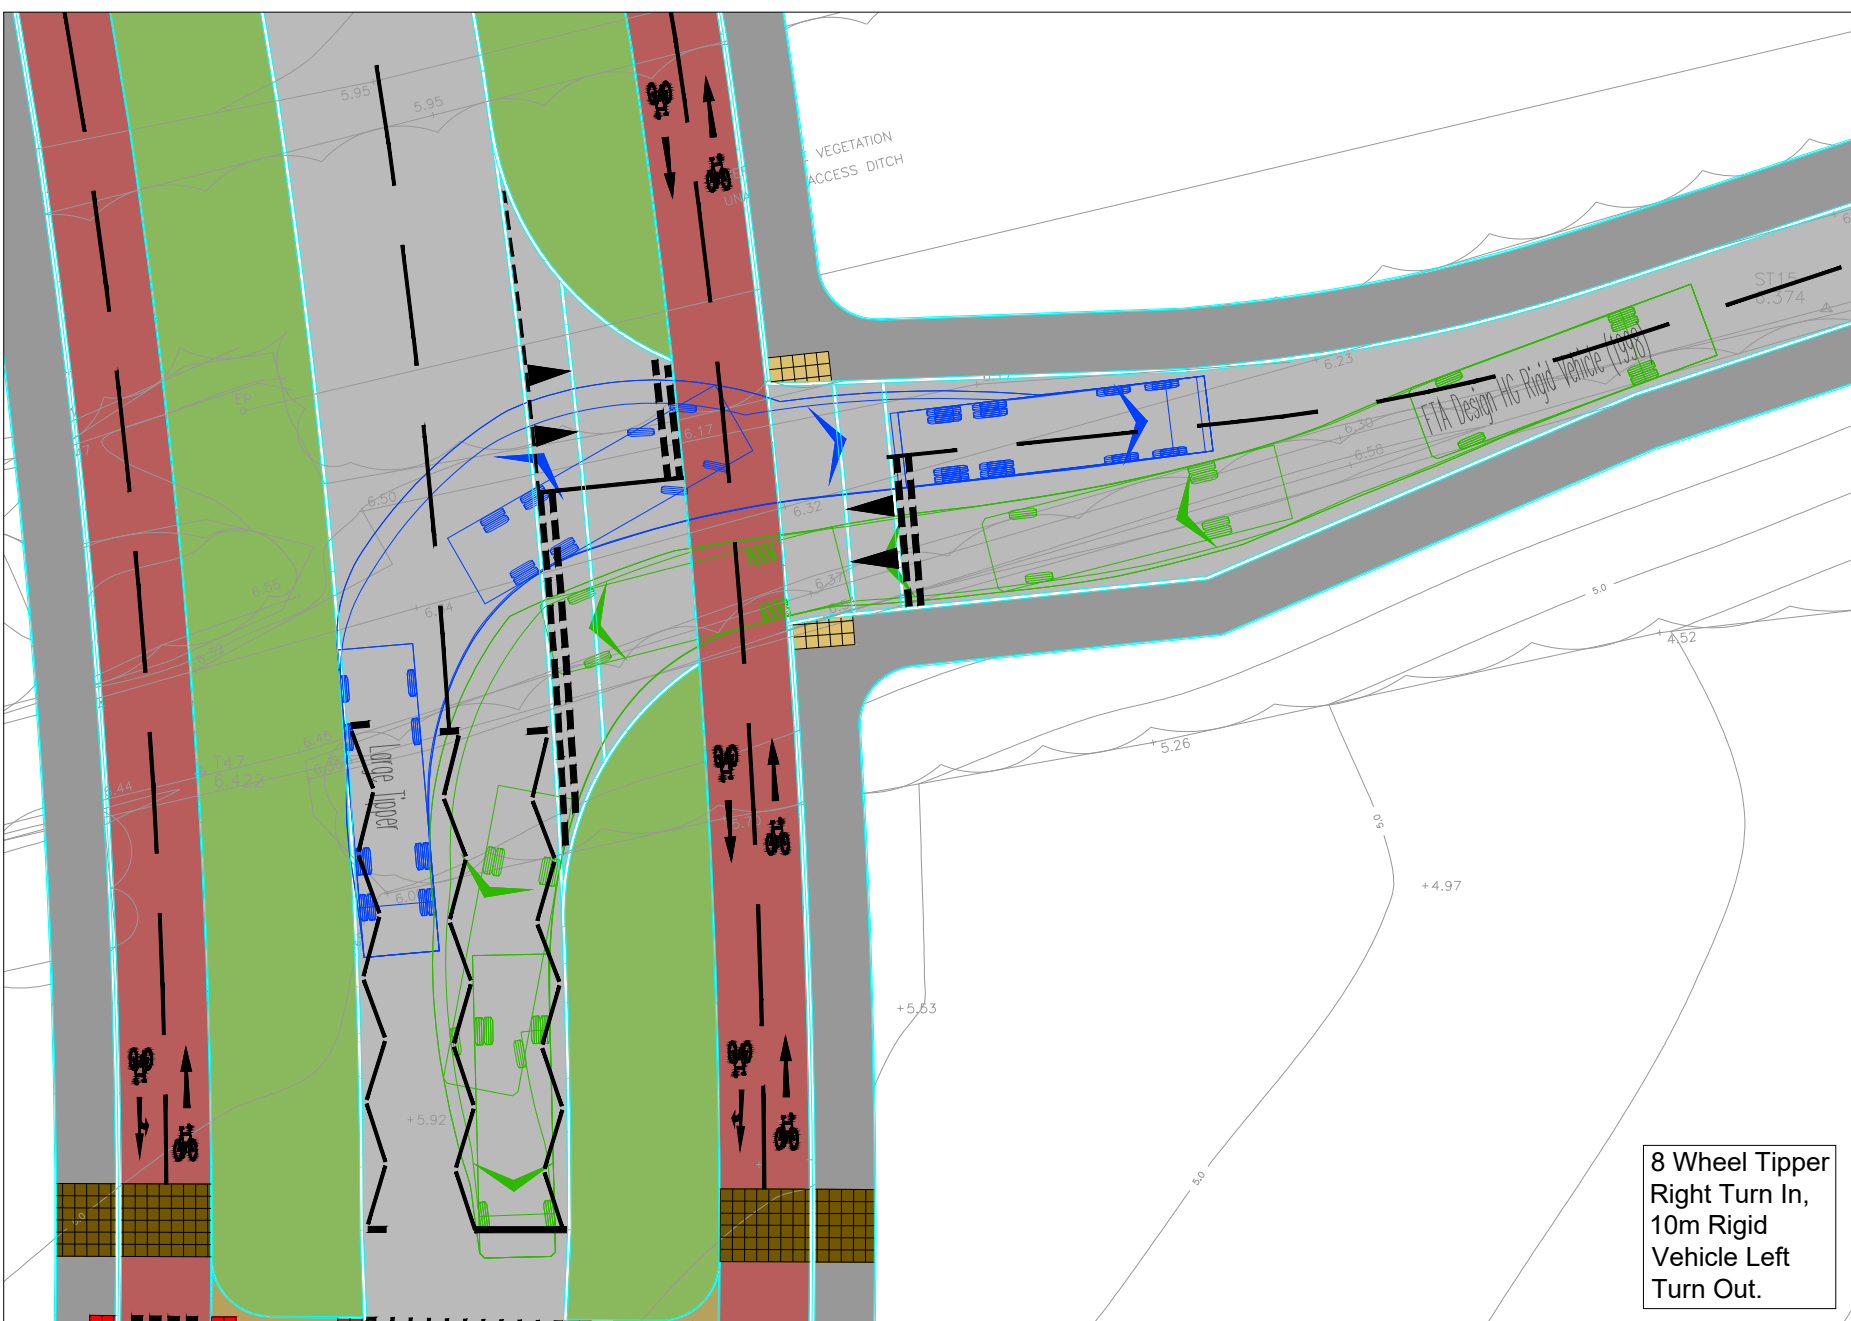
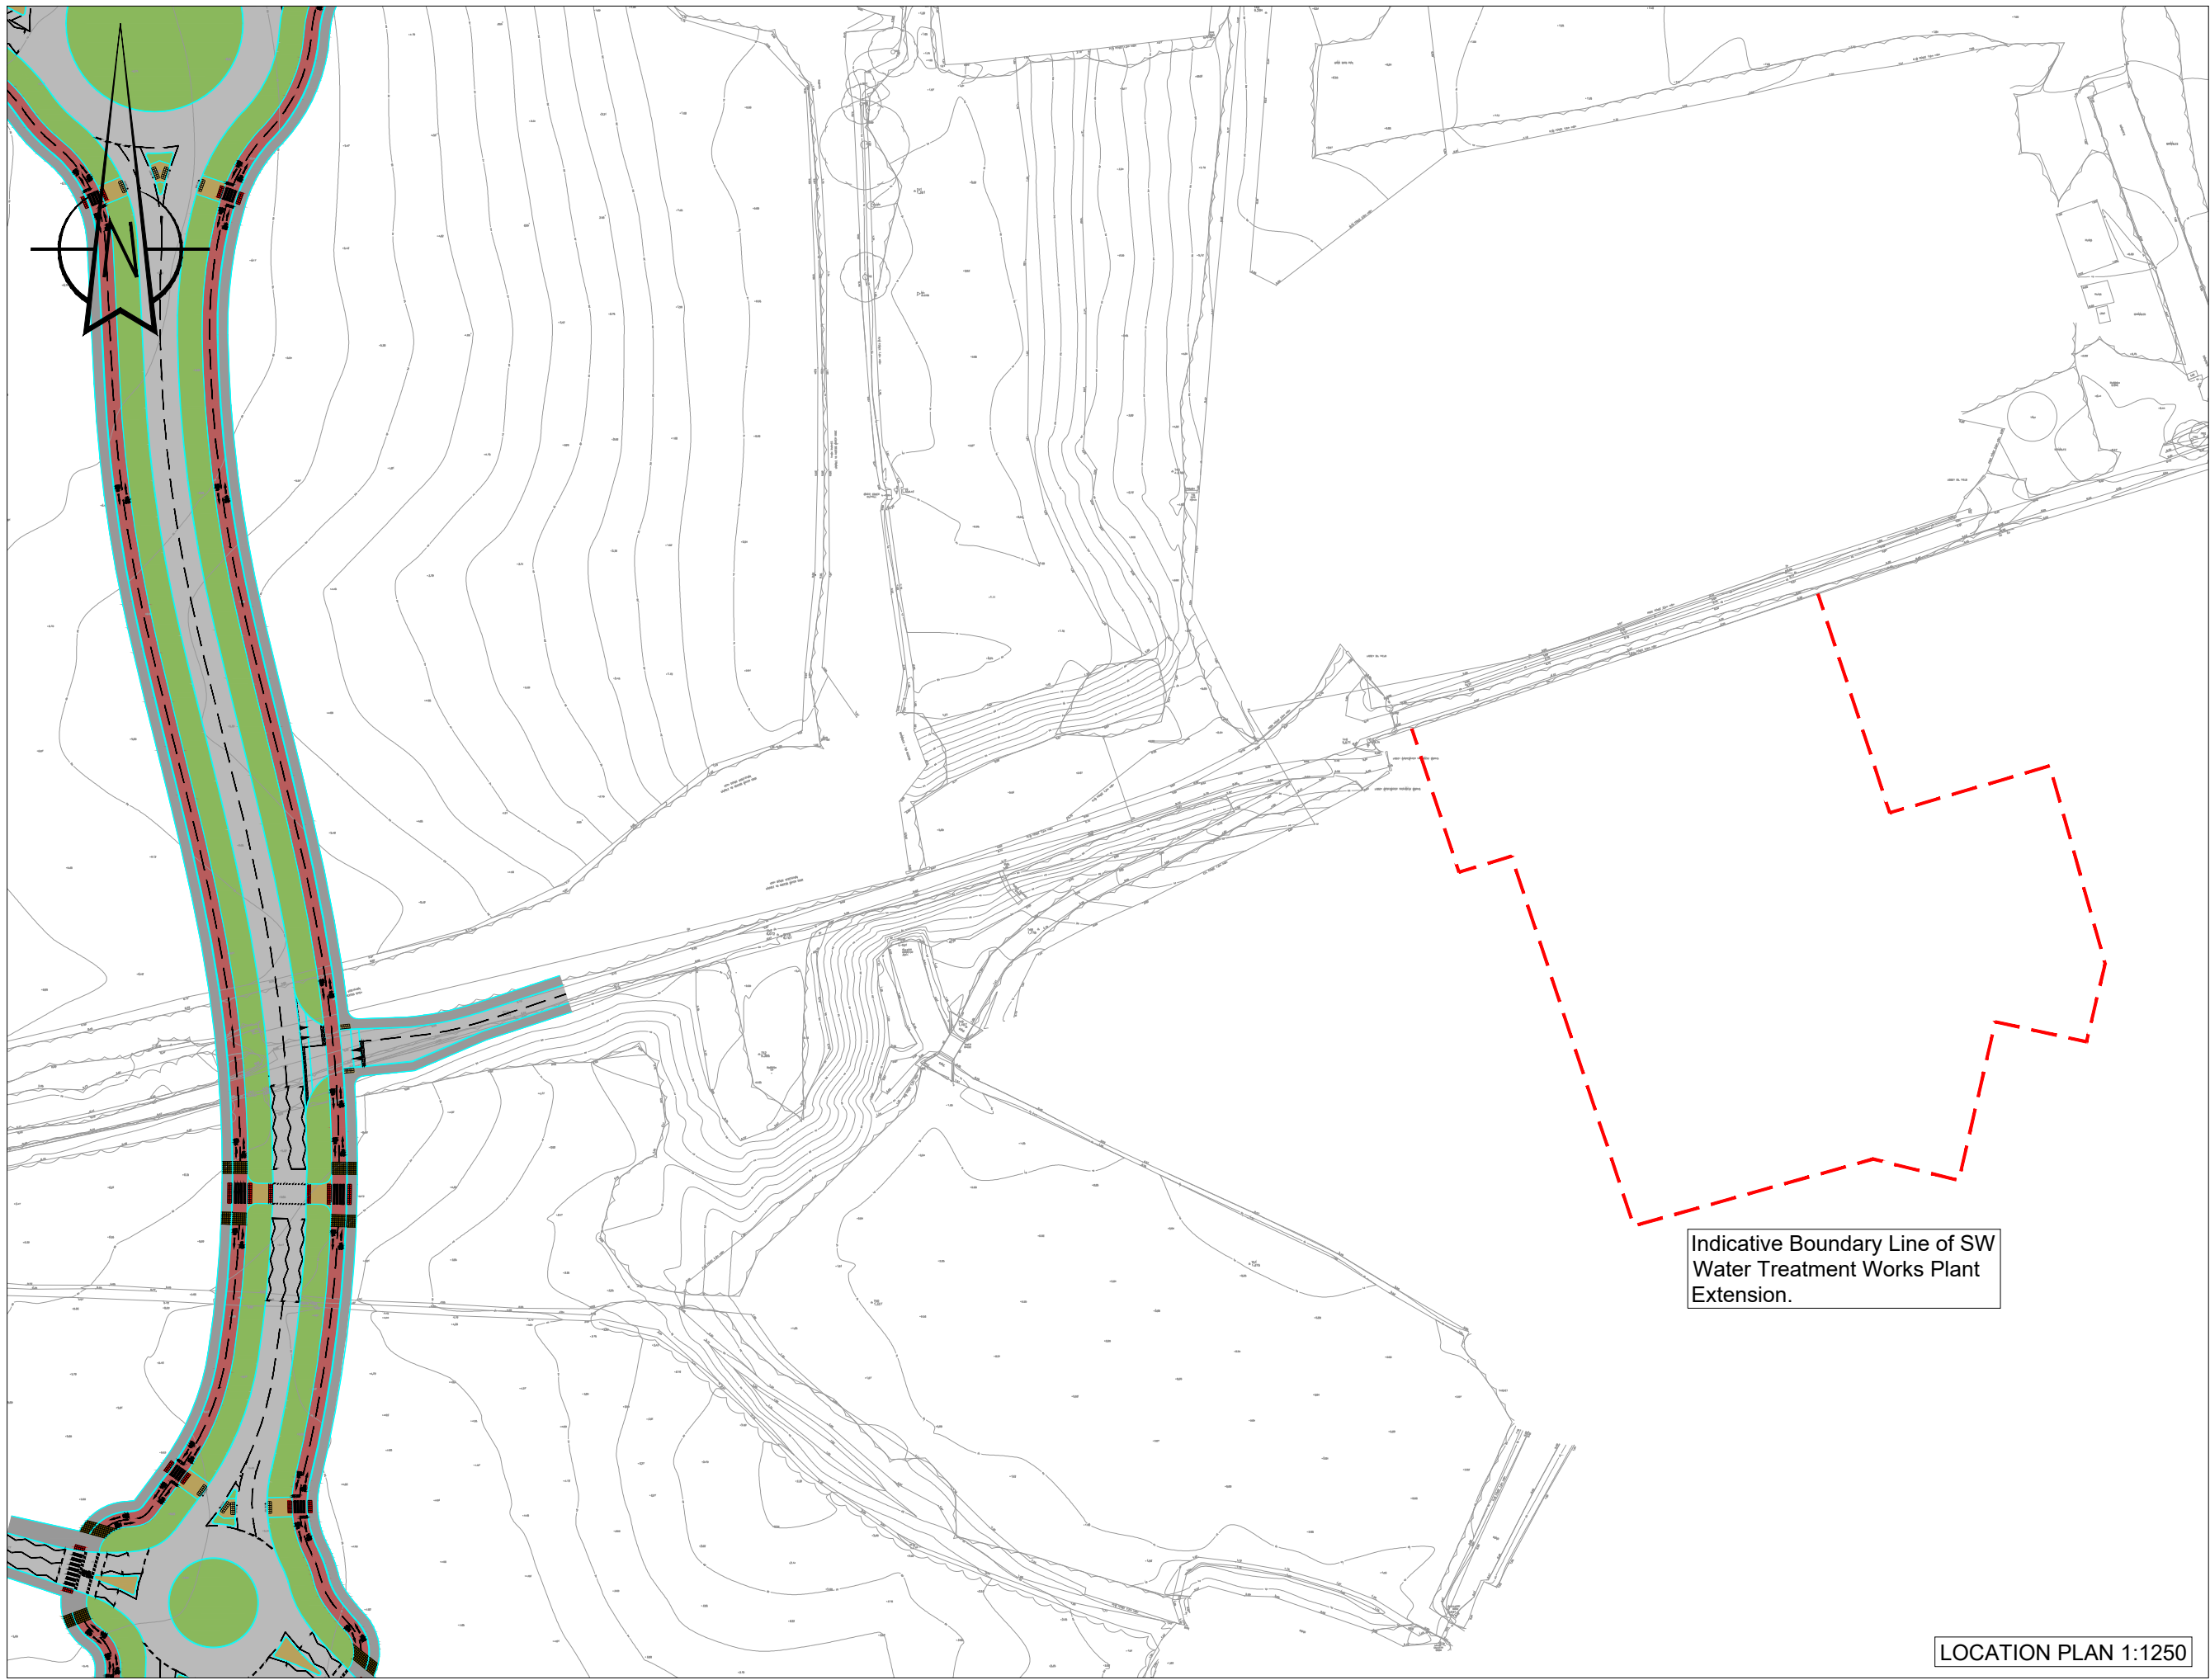
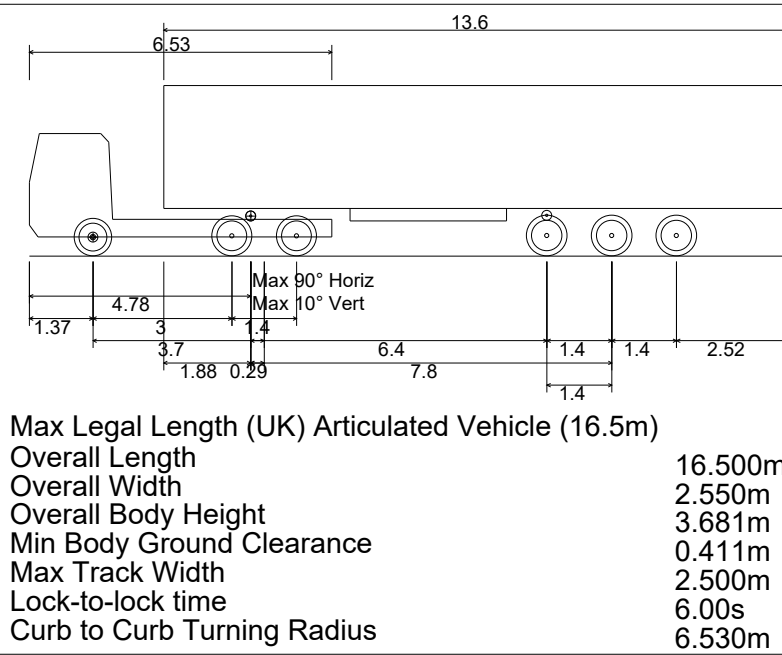
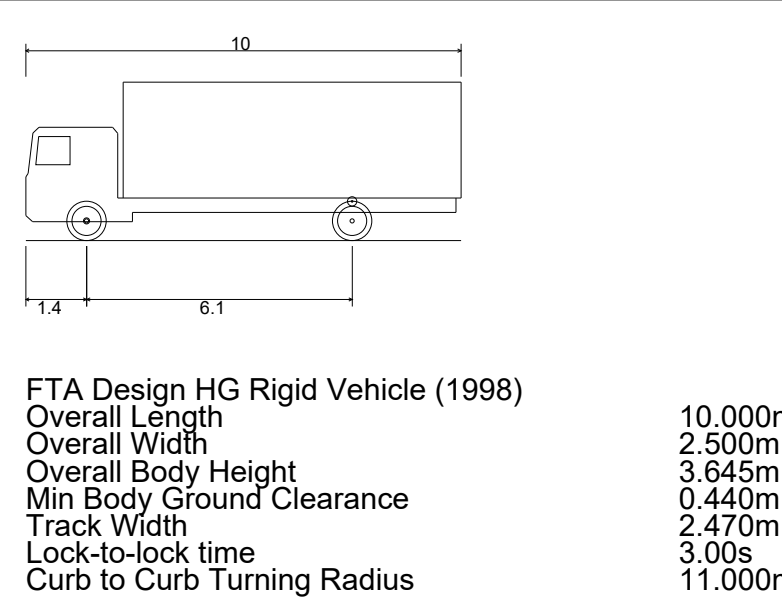
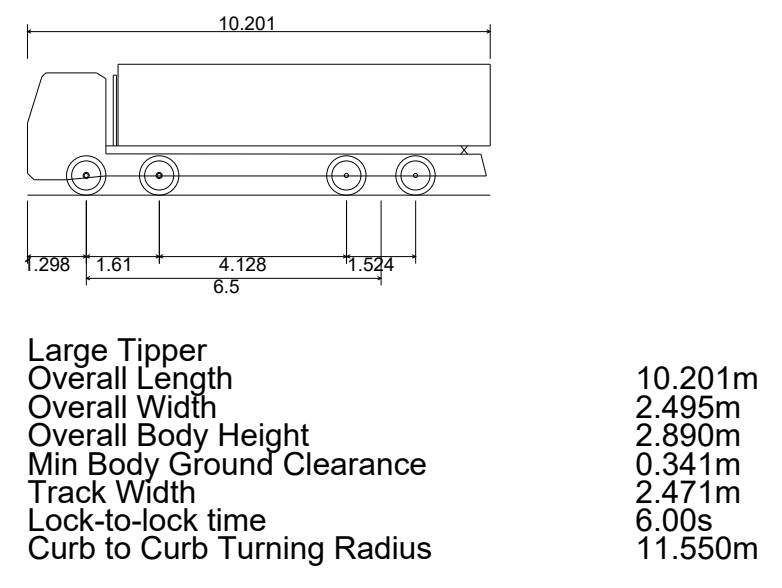


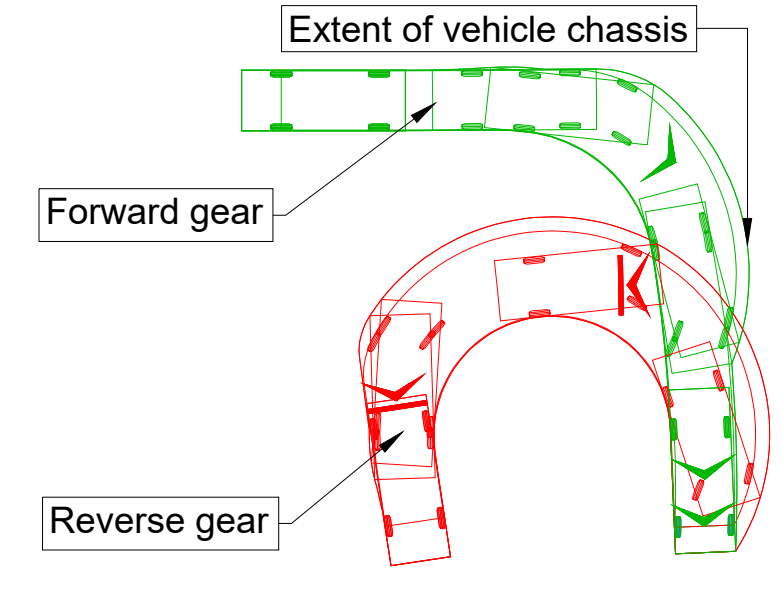

- NOTES:
- Where the Contractor undertakes or engages a third party to undertake temporary works design, or varies the Pell Frischmann design in any way, then the Contractor will take full responsibility and liability for all design aspects, including a Design Risk Assessment. The Contractor shall inform Pell Frischmann of any proposed variations to the design.
 - This drawing shall be read in conjunction with all other Electrical, Mechanical, Public Health & Architectural Drawings & The Specification.

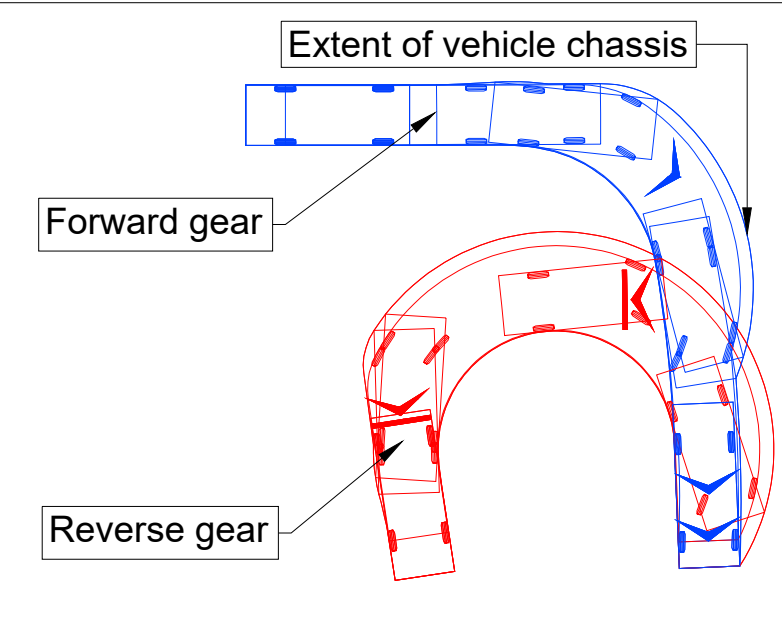

P01 Details amended following comments from WSC
28th March 2023
P02 First Issue
REV DESCRIPTION
Name Date Scale 1:250 @ A0
Drawn KM Dec 2022 File No. A13394-SK036 SW Access Tracking P01.dwg
Designed KM Dec 2022
Checked TM Dec 2022 Drawing Status Preliminary
Approved TM Dec 2022
Drawing No. A13394-SK036

Pell Frischmann
5th Floor, 85 Strand, London WC2R 0DW
Telephone +44 (0)20 7486 3661
Email: pfrischmann@pellfrischmann.com
www.pellfrischmann.com

Client
CC Projects
Ashmarden Ltd
Hanbury (PM) Ltd

Project
BEW Parcel SC1

Drawing Title
Southern Water Access
Swept Path Analysis

Revision
P01