

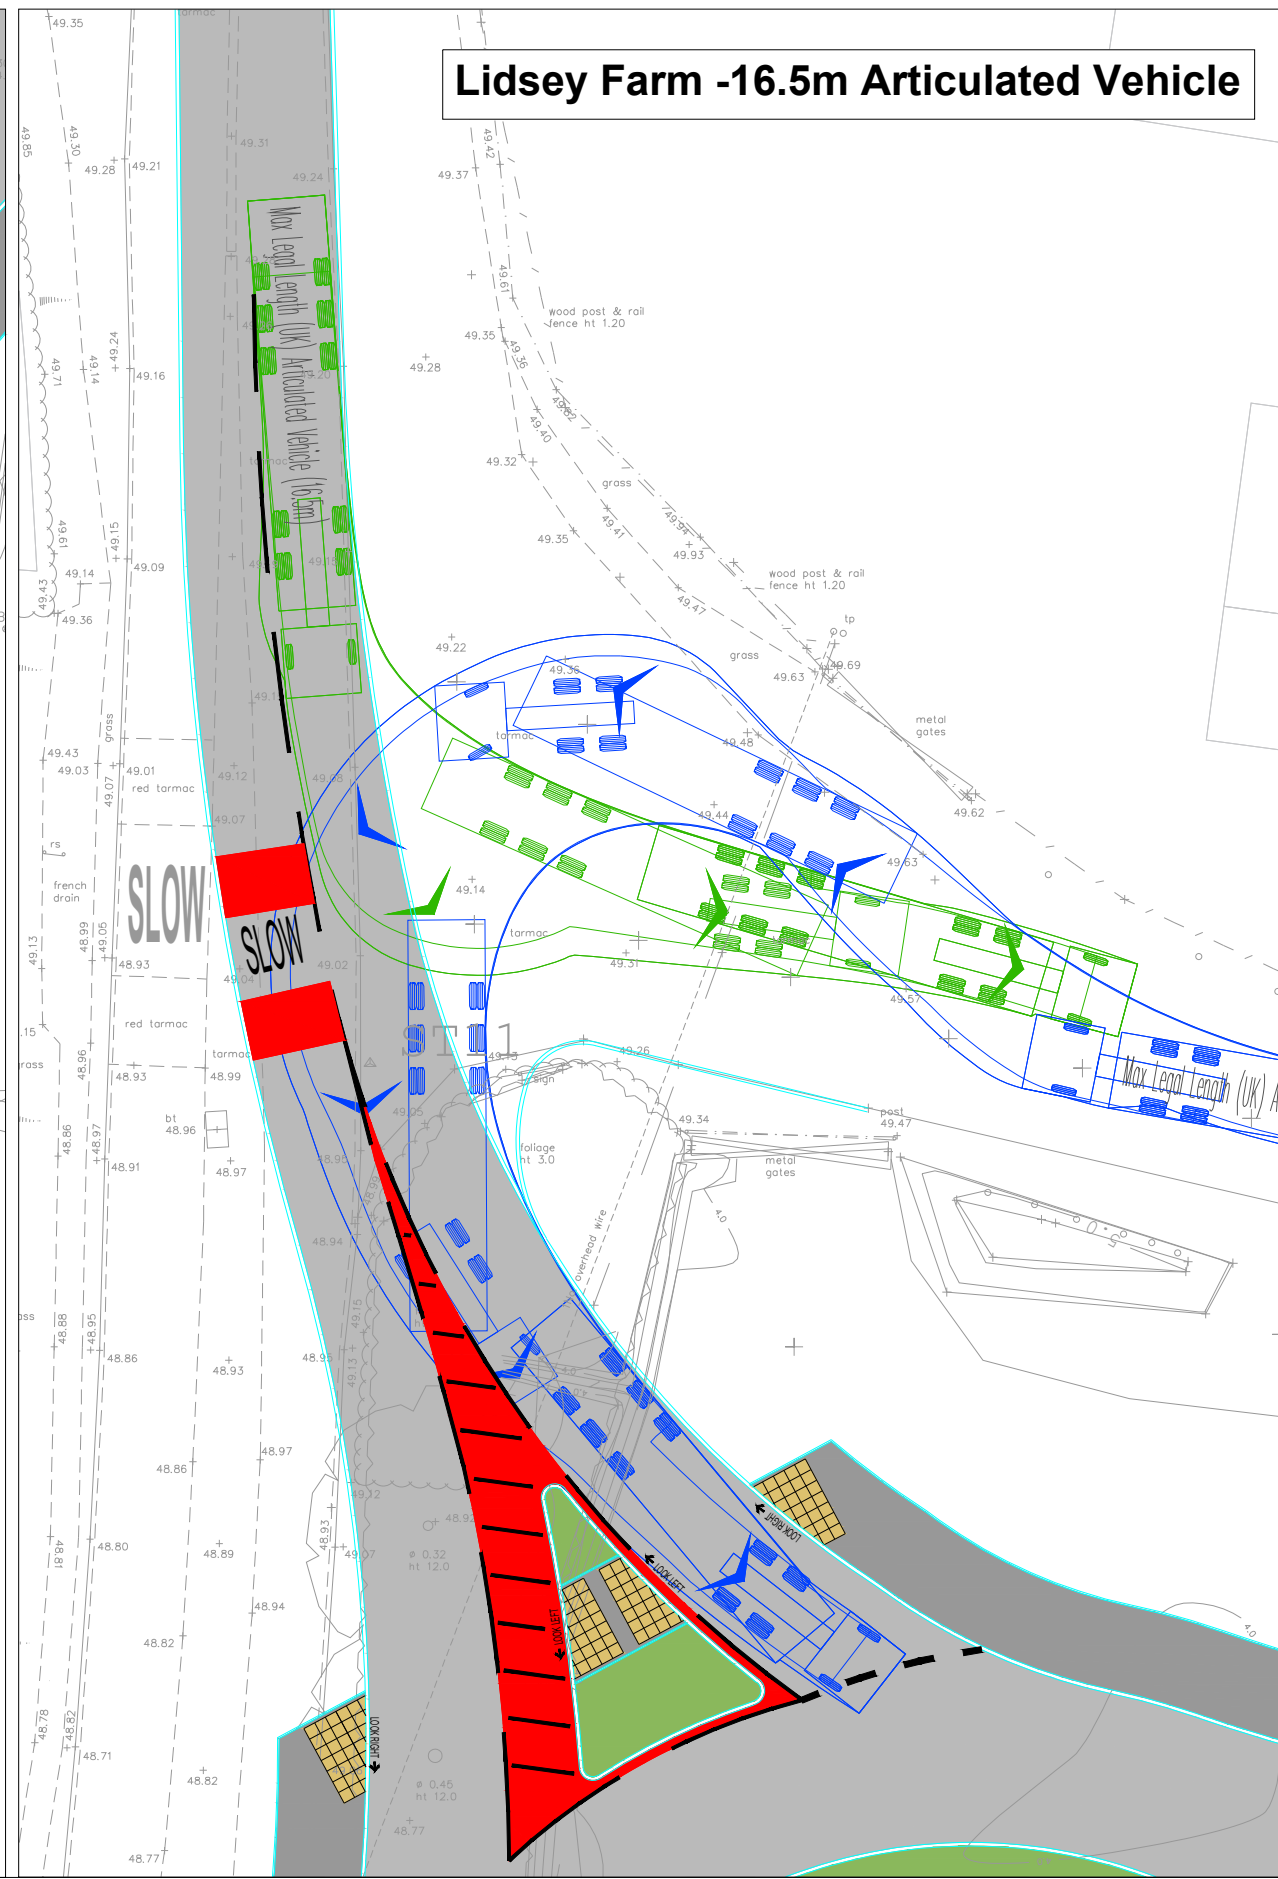
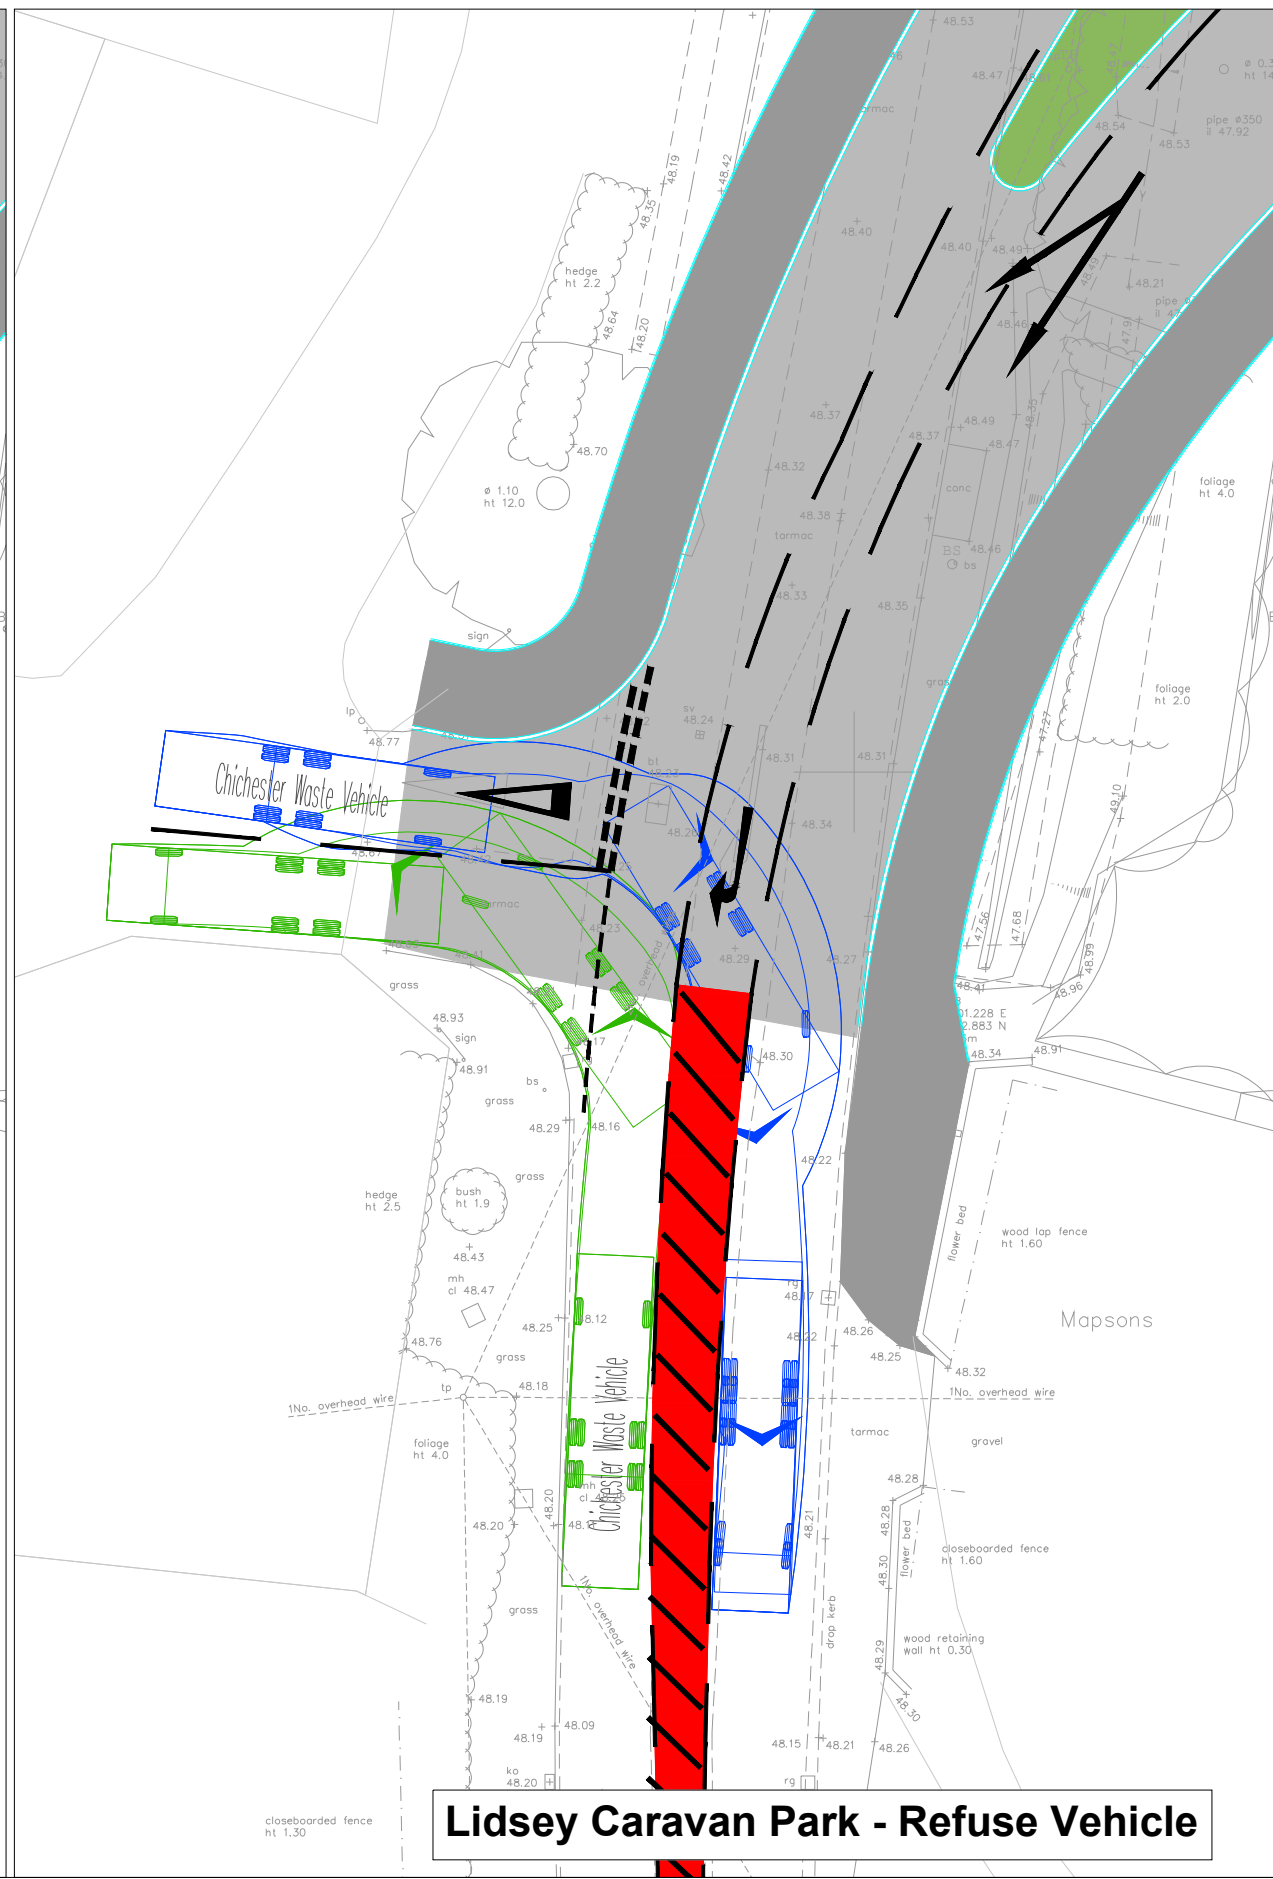
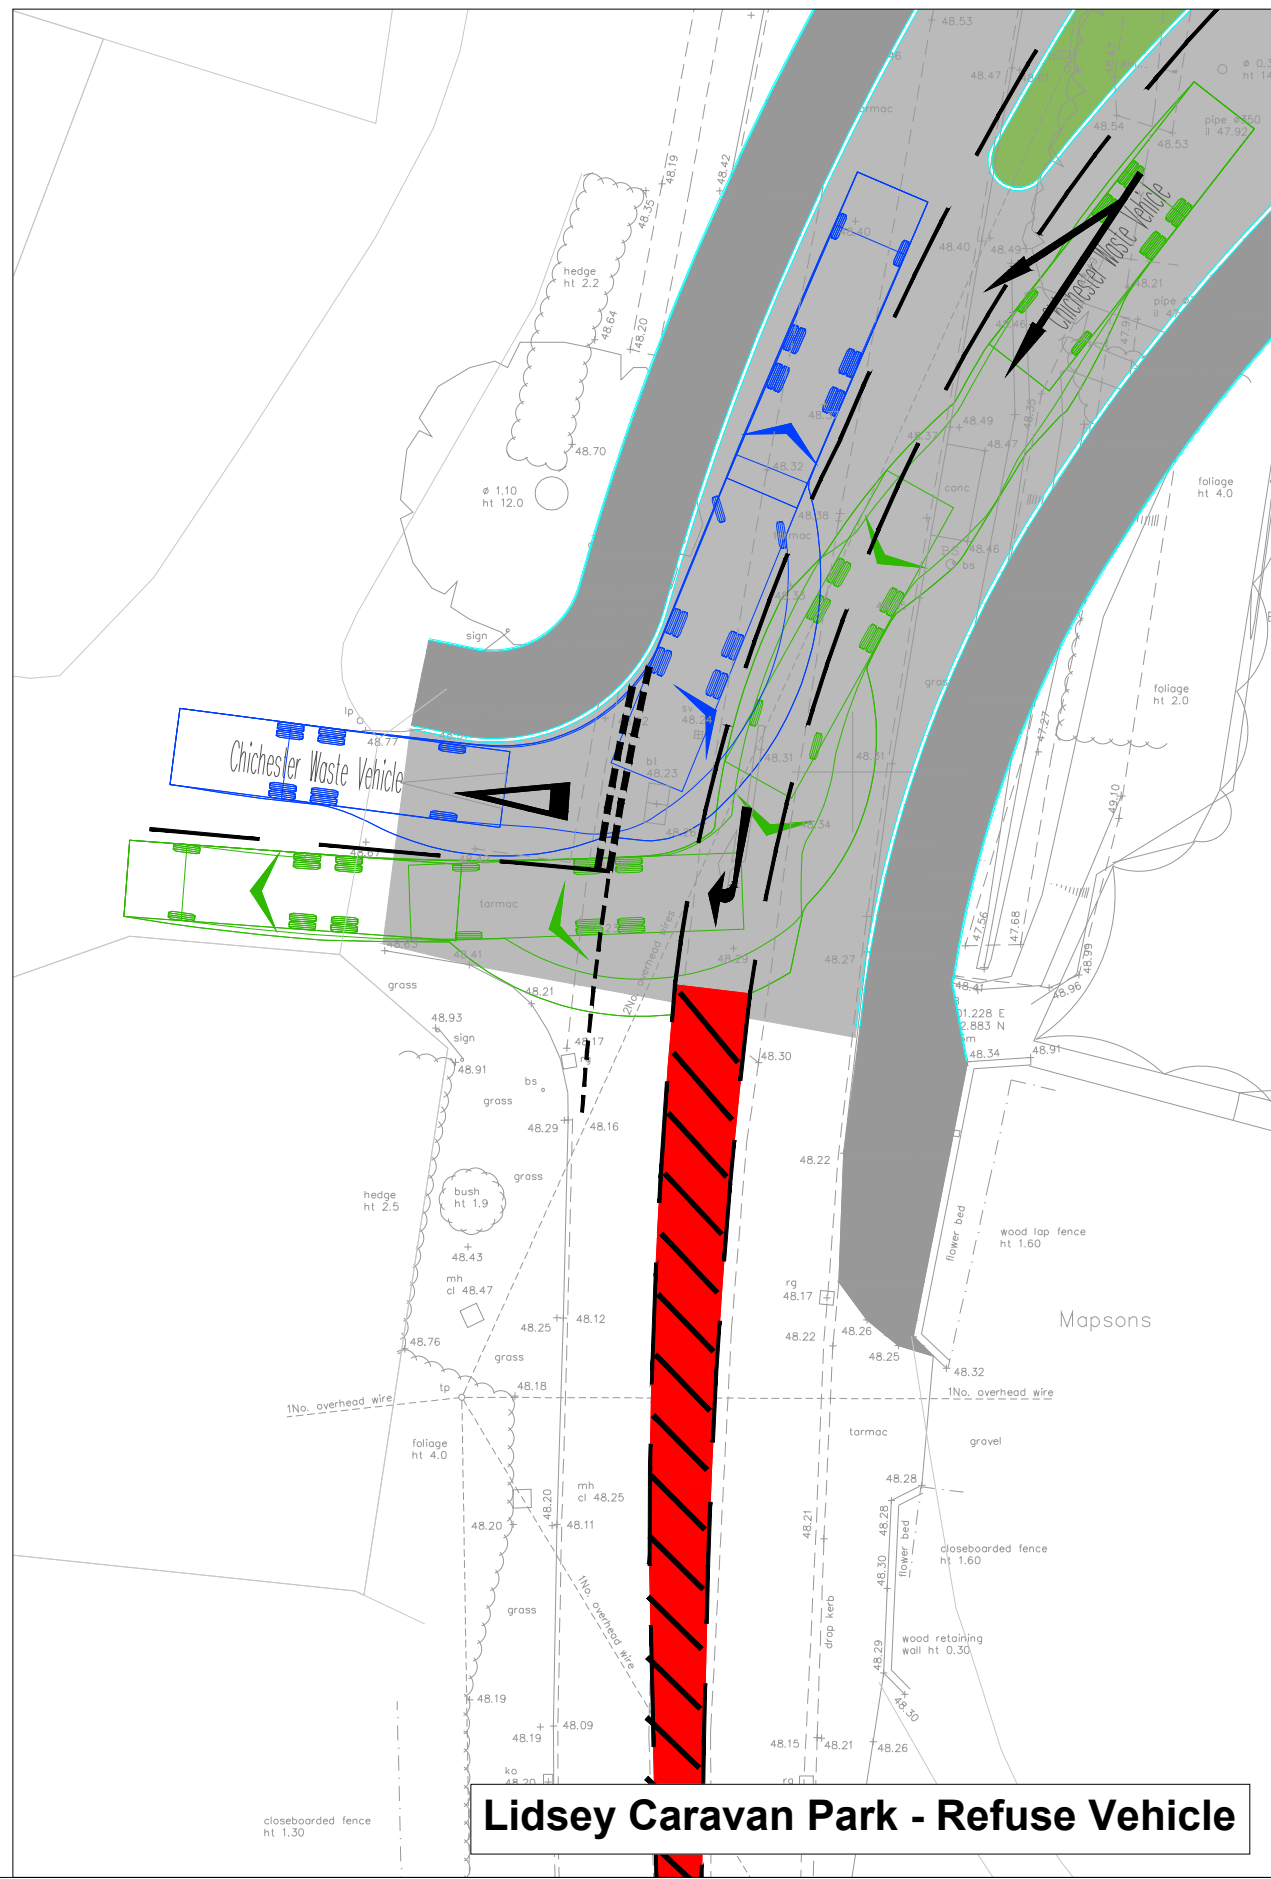
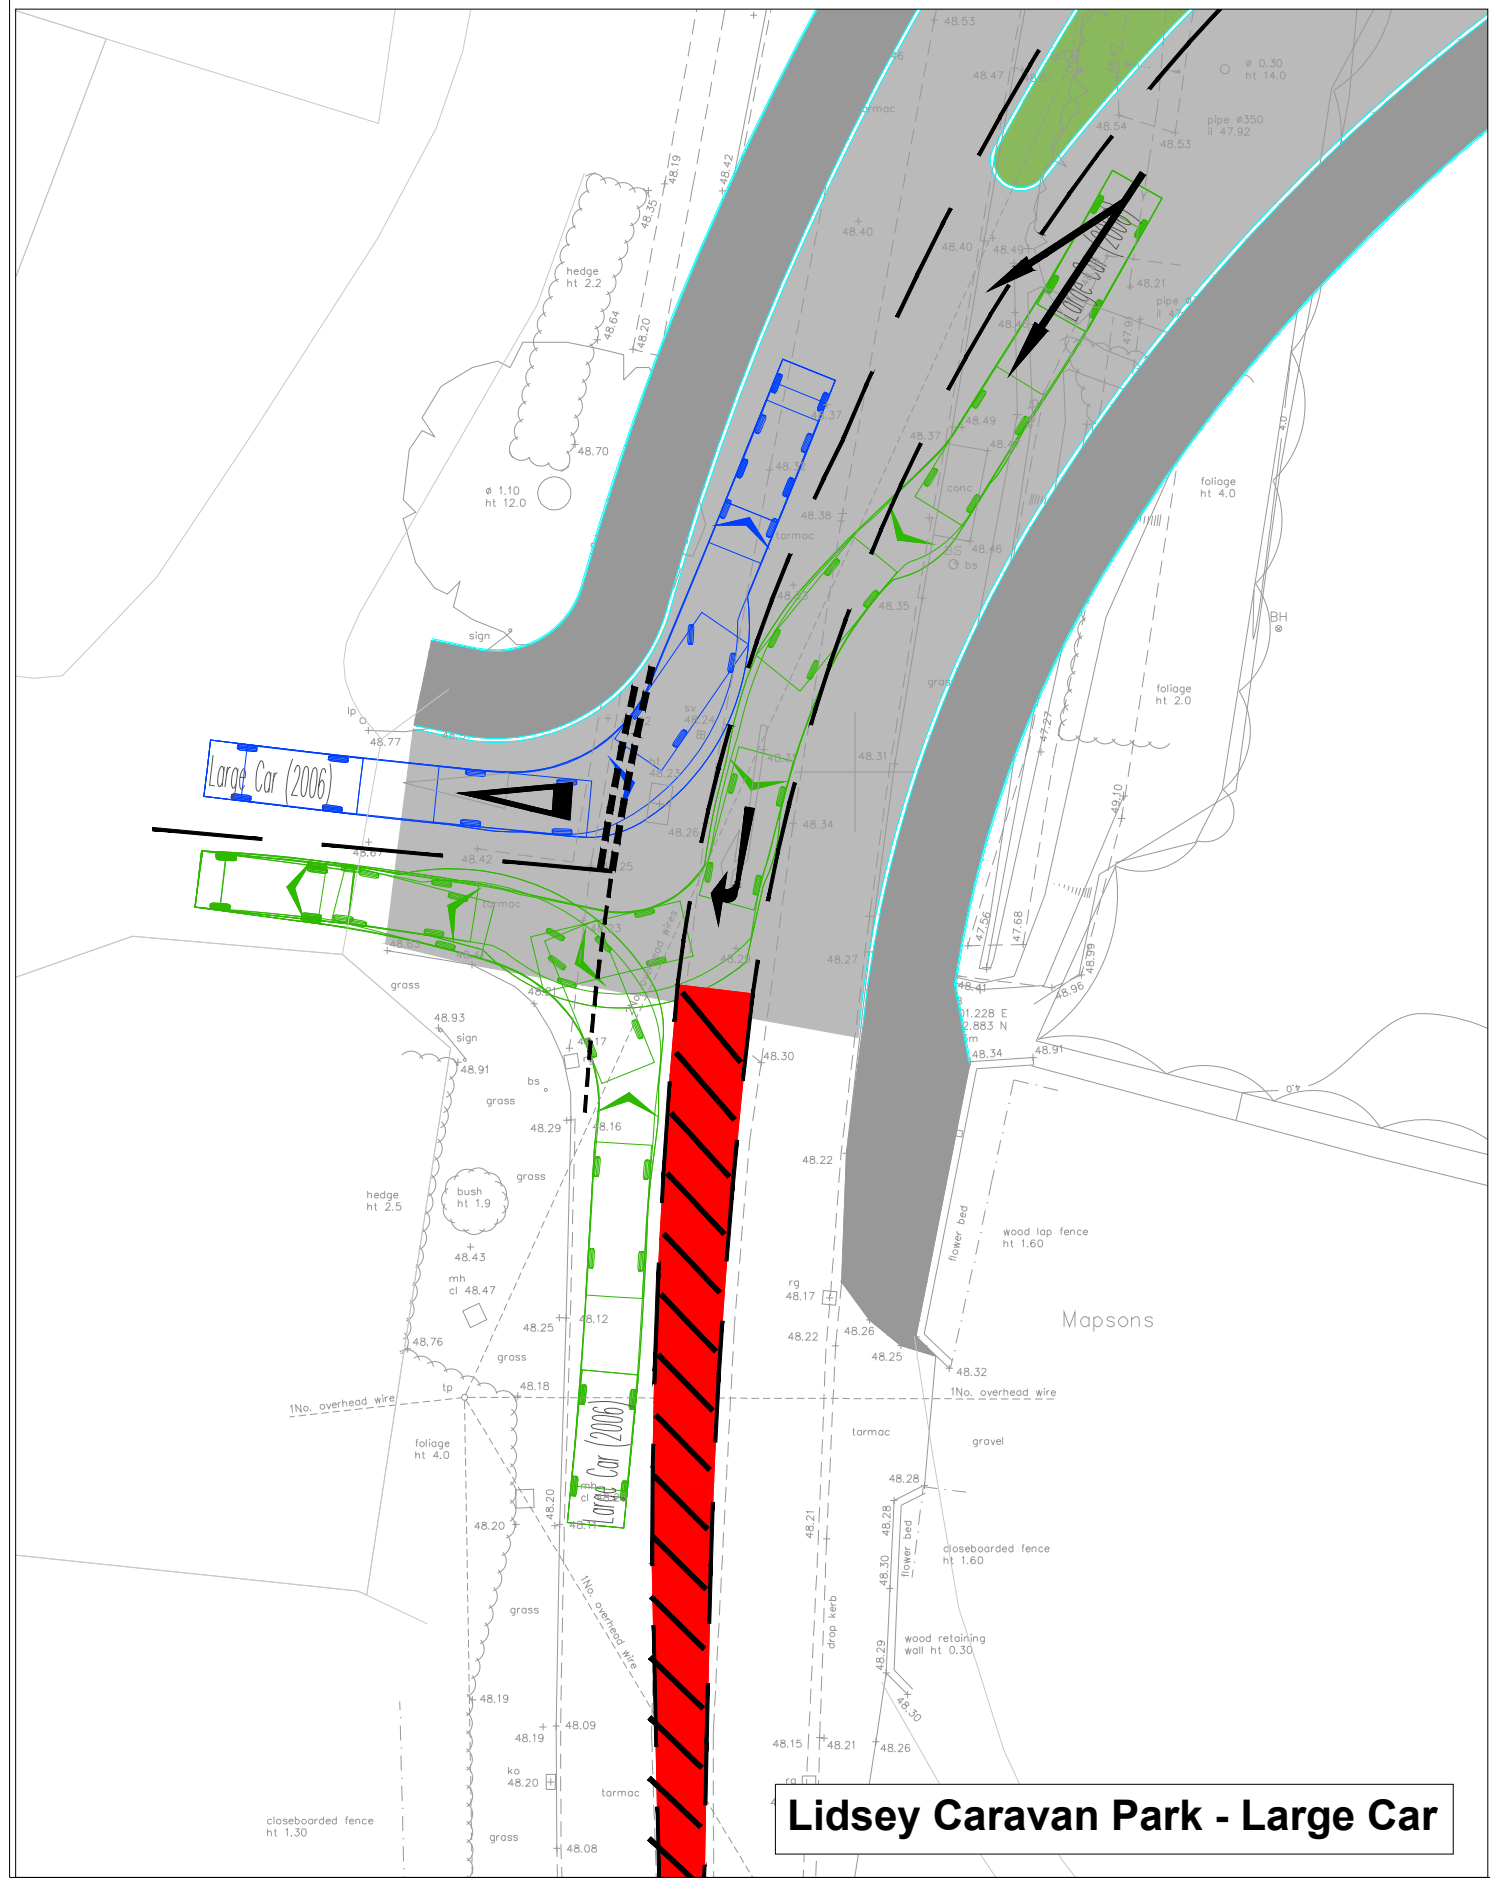
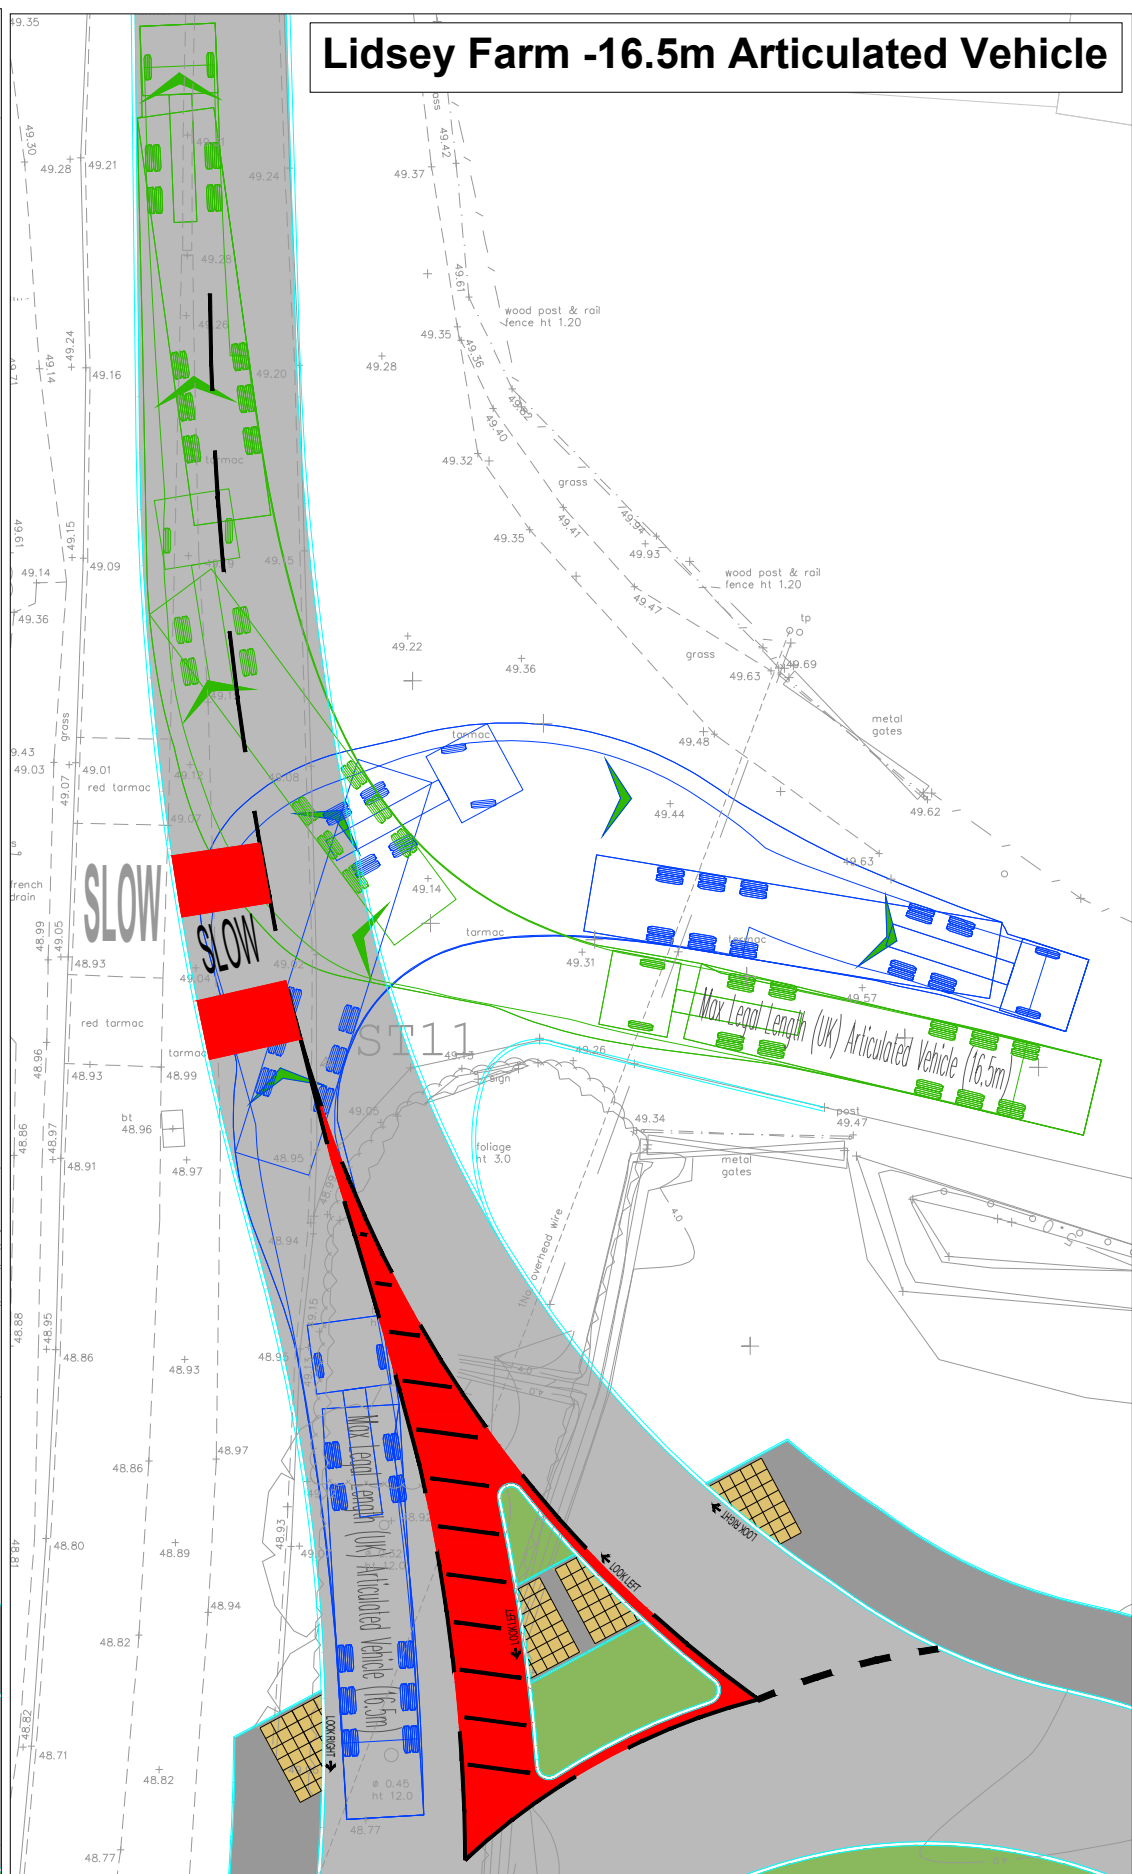
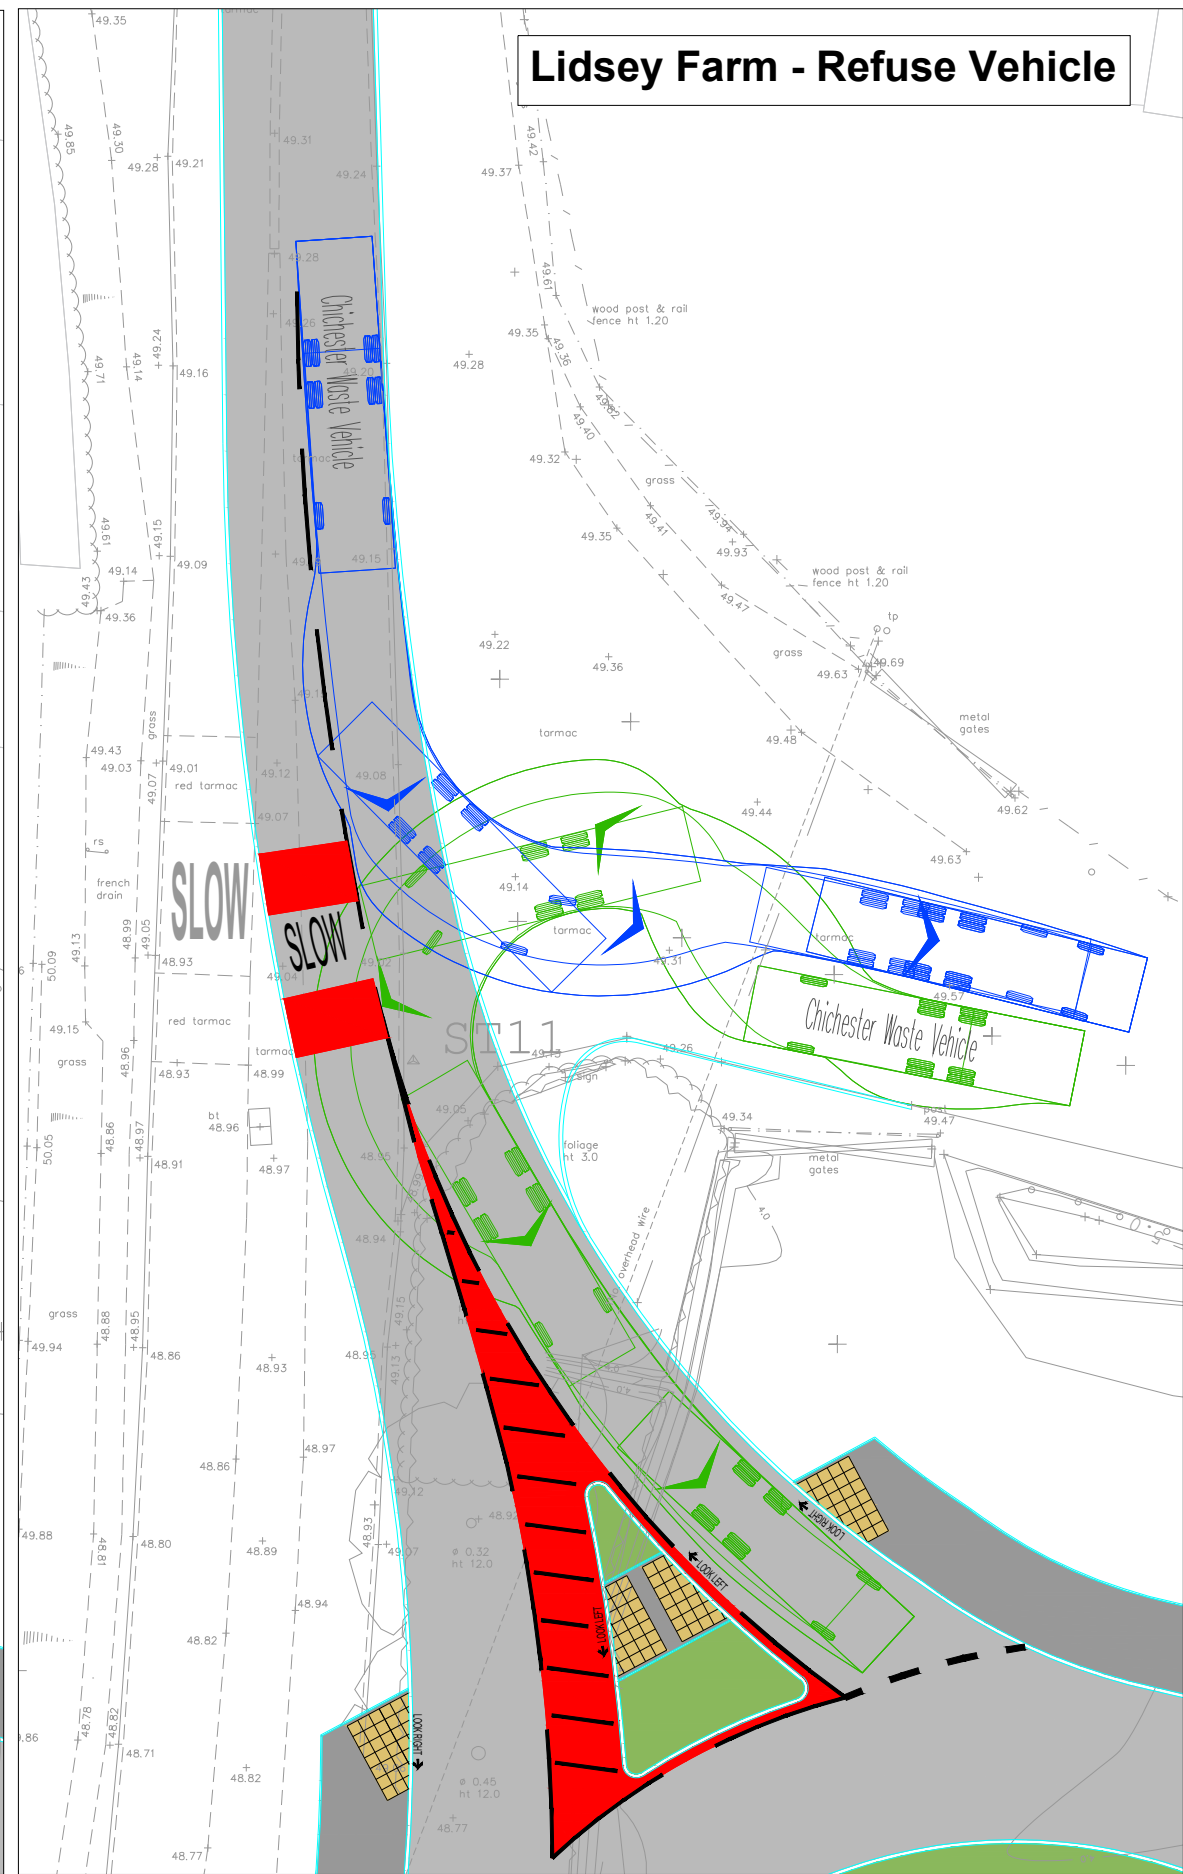
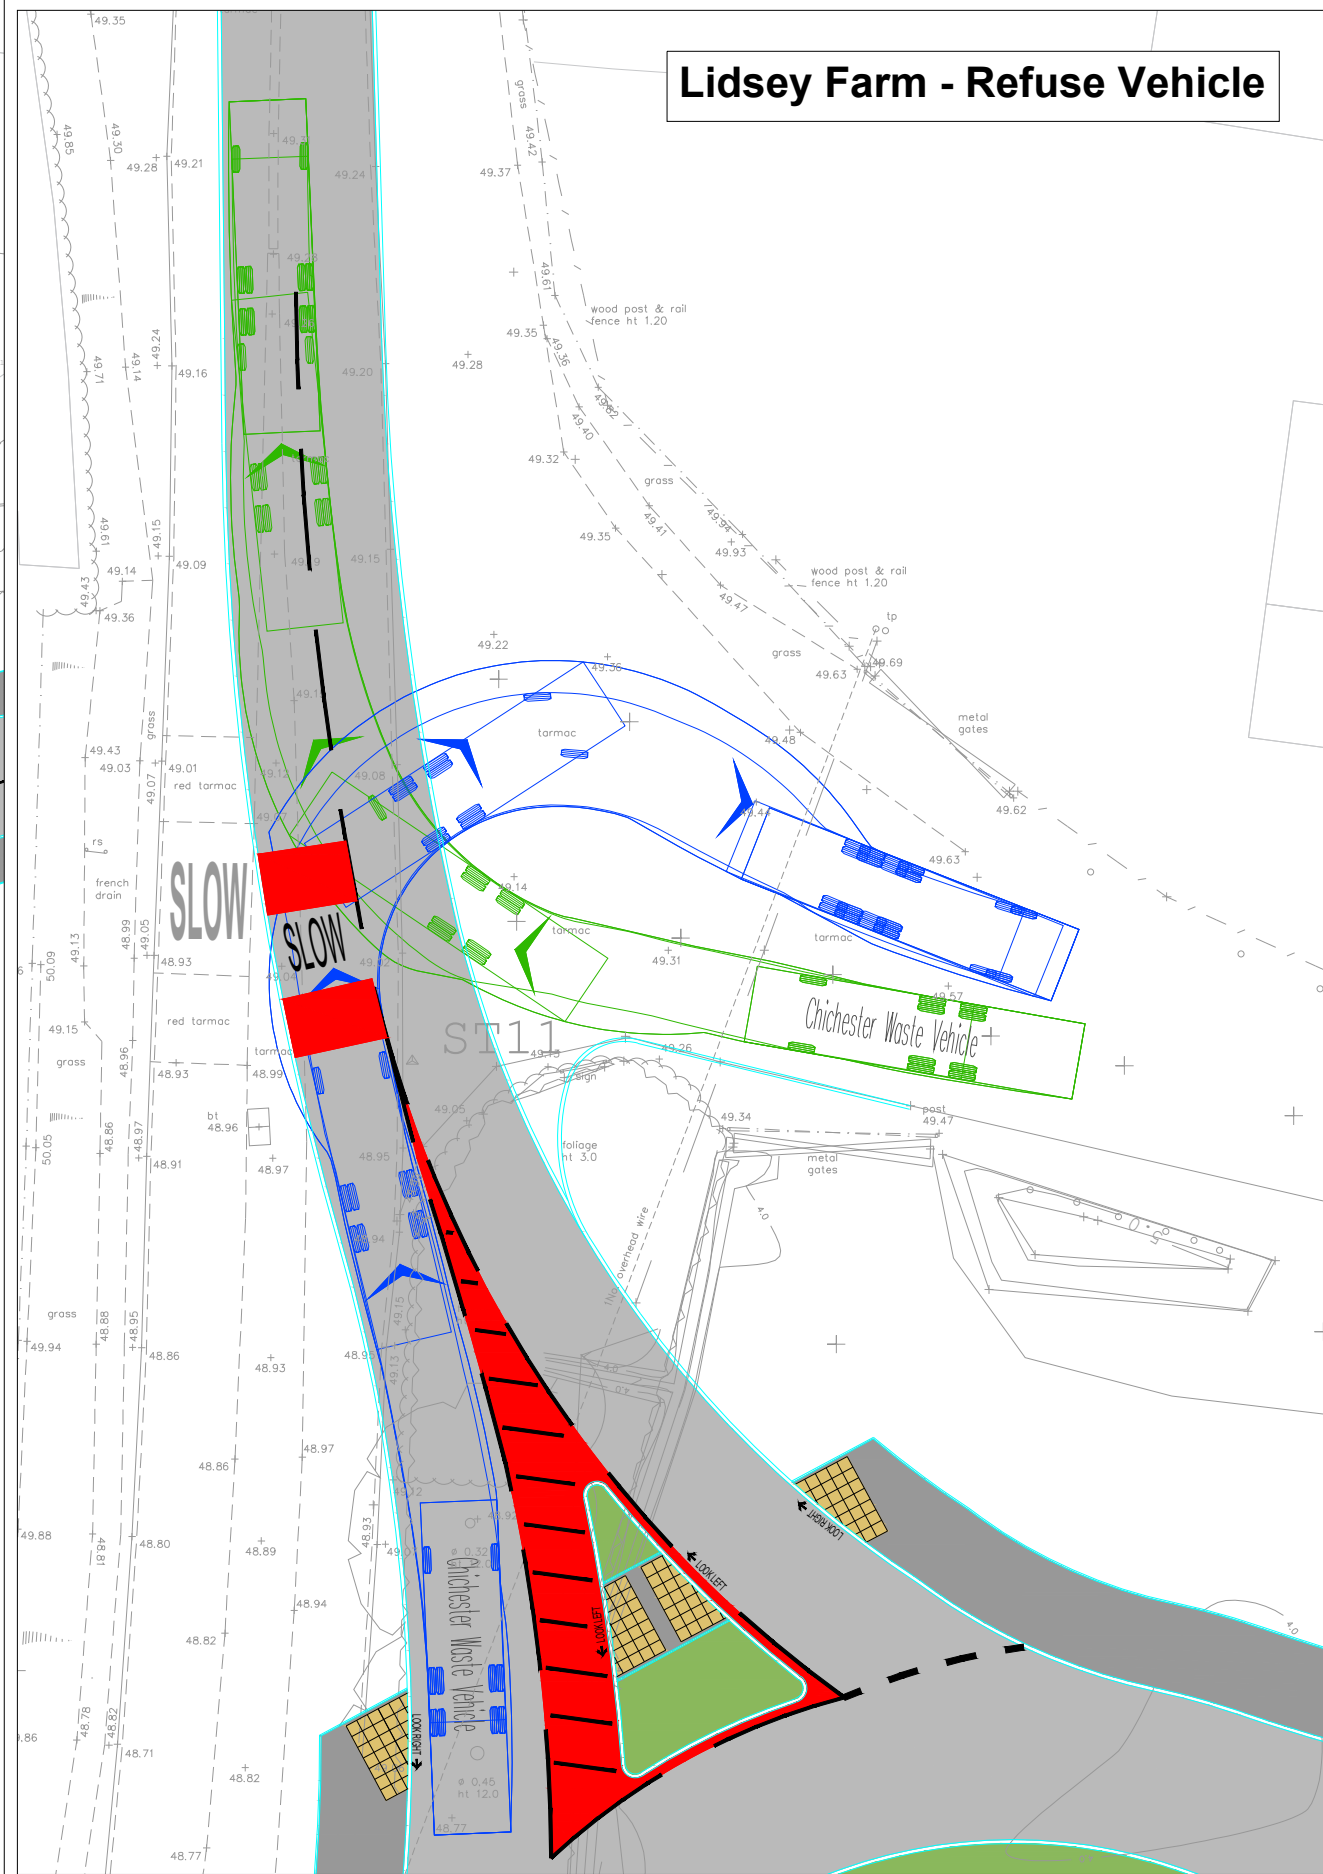
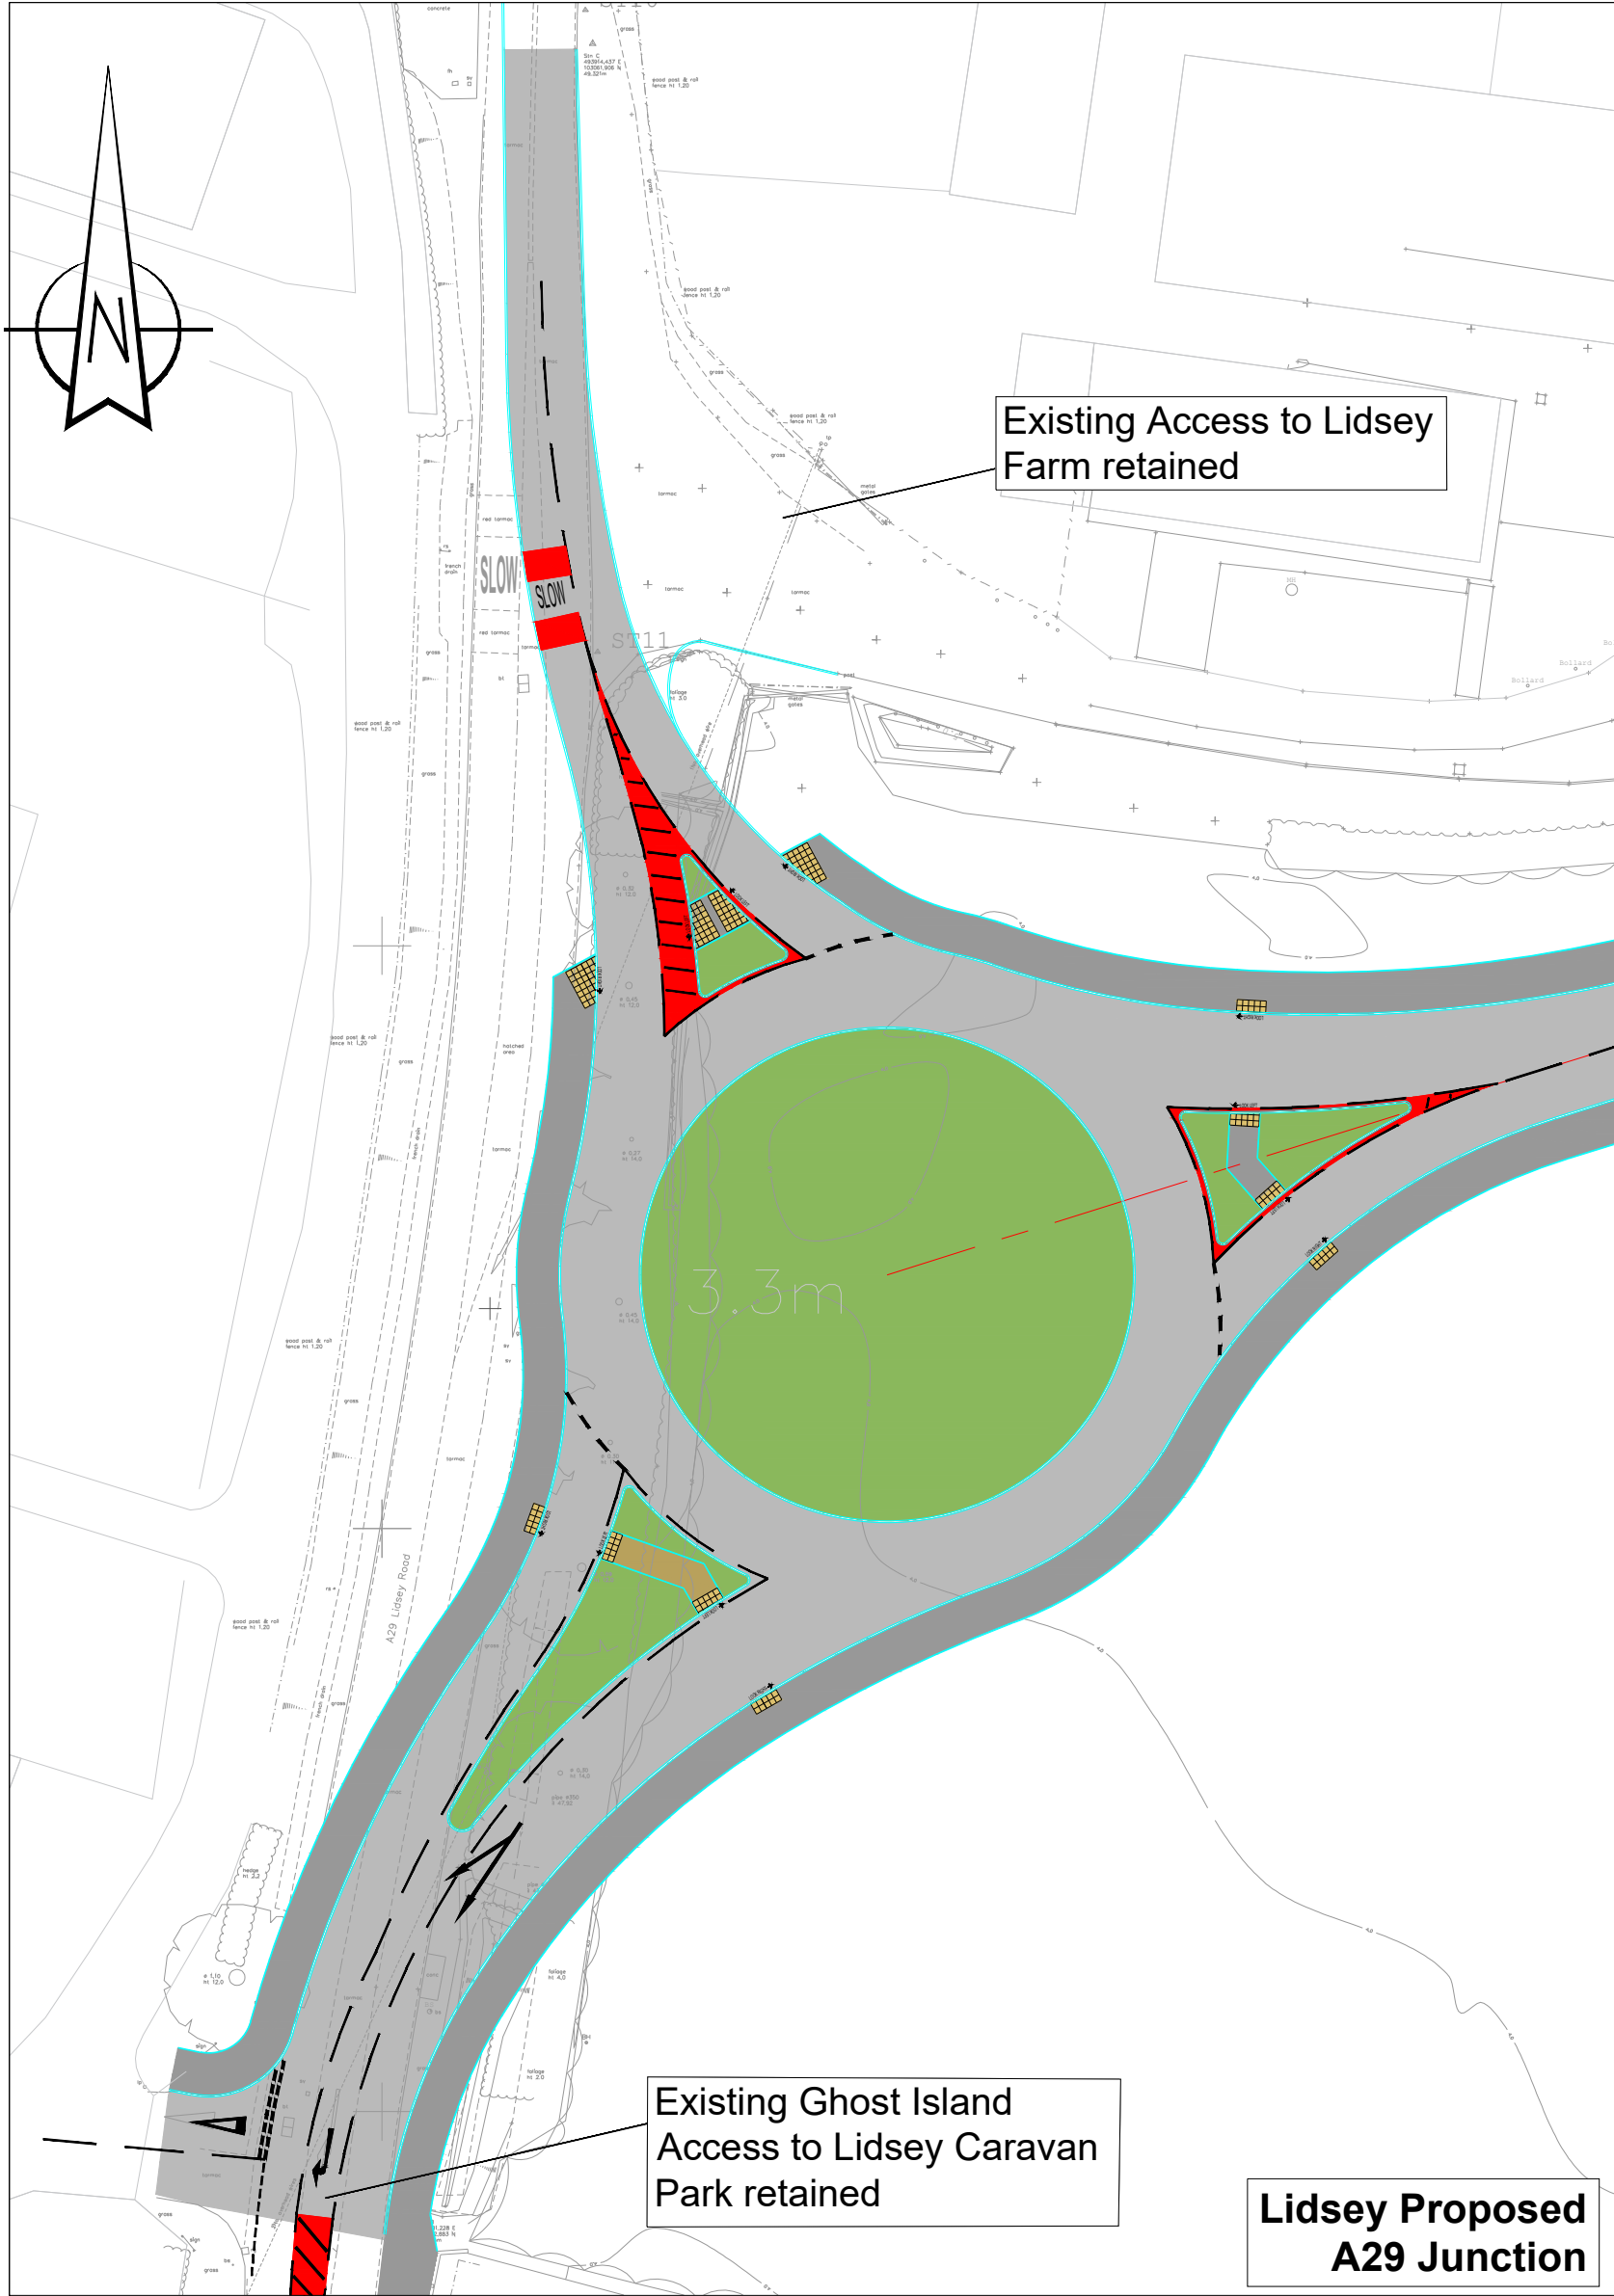
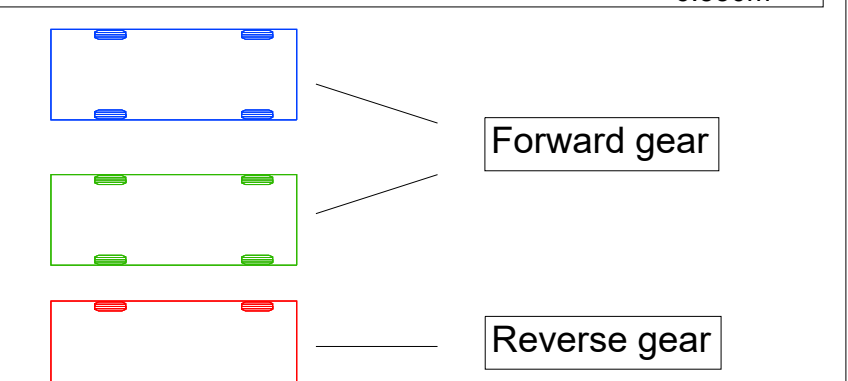
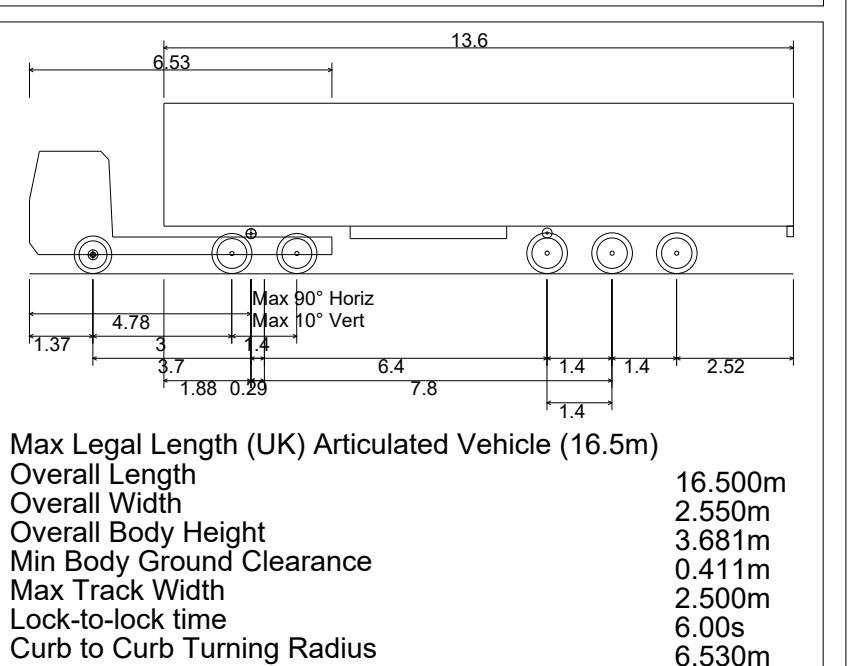


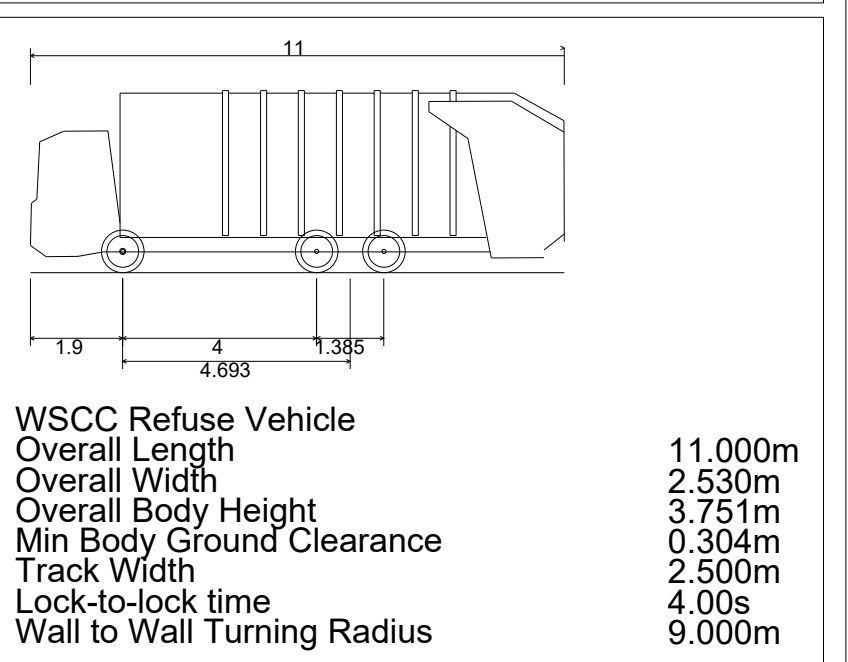

PLEASE NOTE:
For Tracking of existing junction layouts refer
to drawing A13394-PF-ZZ-SK-DR-CD-00006

- NOTES:
- Where the Contractor undertakes or engages a third party to undertake temporary works design, or varies the Pell Frischmann design in any way, then the Contractor will take full responsibility and liability for all design aspects, including a Design Risk Assessment. The Contractor shall inform Pell Frischmann of any proposed variances to the design.
 - This drawing shall be read in conjunction with all other Electrical, Mechanical, Public health & Architectural Drawings & The Specification.

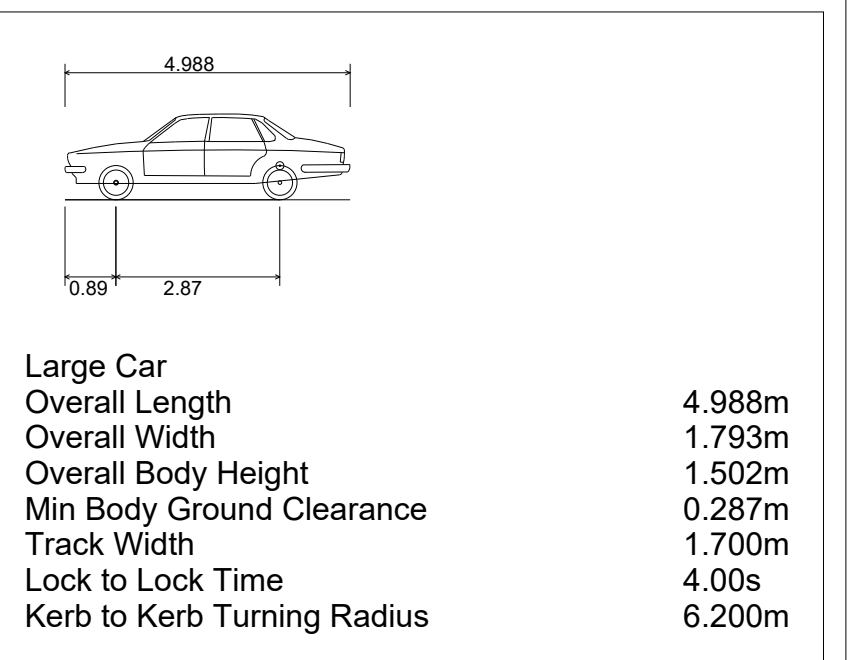

P02	Details amended following comments from WSCC	KM	TM	TM	12.05.23
28th March 2023					
P01	Details amended following comments from WSCC	KM	TM	TM	30.01.23
11th November 2022					
P00	First Issue	KM	TM	TM	25.10.22
REV	DESCRIPTION	DRN	CHK	APP	DATE

Pell Frischmann
5th Floor, 85 Strand, London WC2R 0DW
Telephone +44 (0)20 7486 3661
Email: pflondon@pellfrischmann.com
www.pellfrischmann.com

Client
**CC Projects
Ashmarden Ltd
Hanbury (PM) Ltd**

Project
BEW Parcel SC1

Drawing Title
**Lidsey Farm/
Lidsey Caravan Park
Swept Path Analysis**

	Name	Date	Scale	1:500 @ A1
Drawn	KM	Oct 2022	File No. A13394-PF-ZZ-SK-DR-CD-00004 P02.dwg	
Designed	KM	Oct 2022		
Checked	TM	Oct 2022		
Approved	TM	Oct 2022		
Drawing No.			Drawing Status	Preliminary
A13394-PF-ZZ-SK-DR-CD-00004			Revision	
			P02	