A0 File Reference D2898-FAB-00-XX-DR-L-1000 Road GAs.dwg Plot Date 25-Sep-23

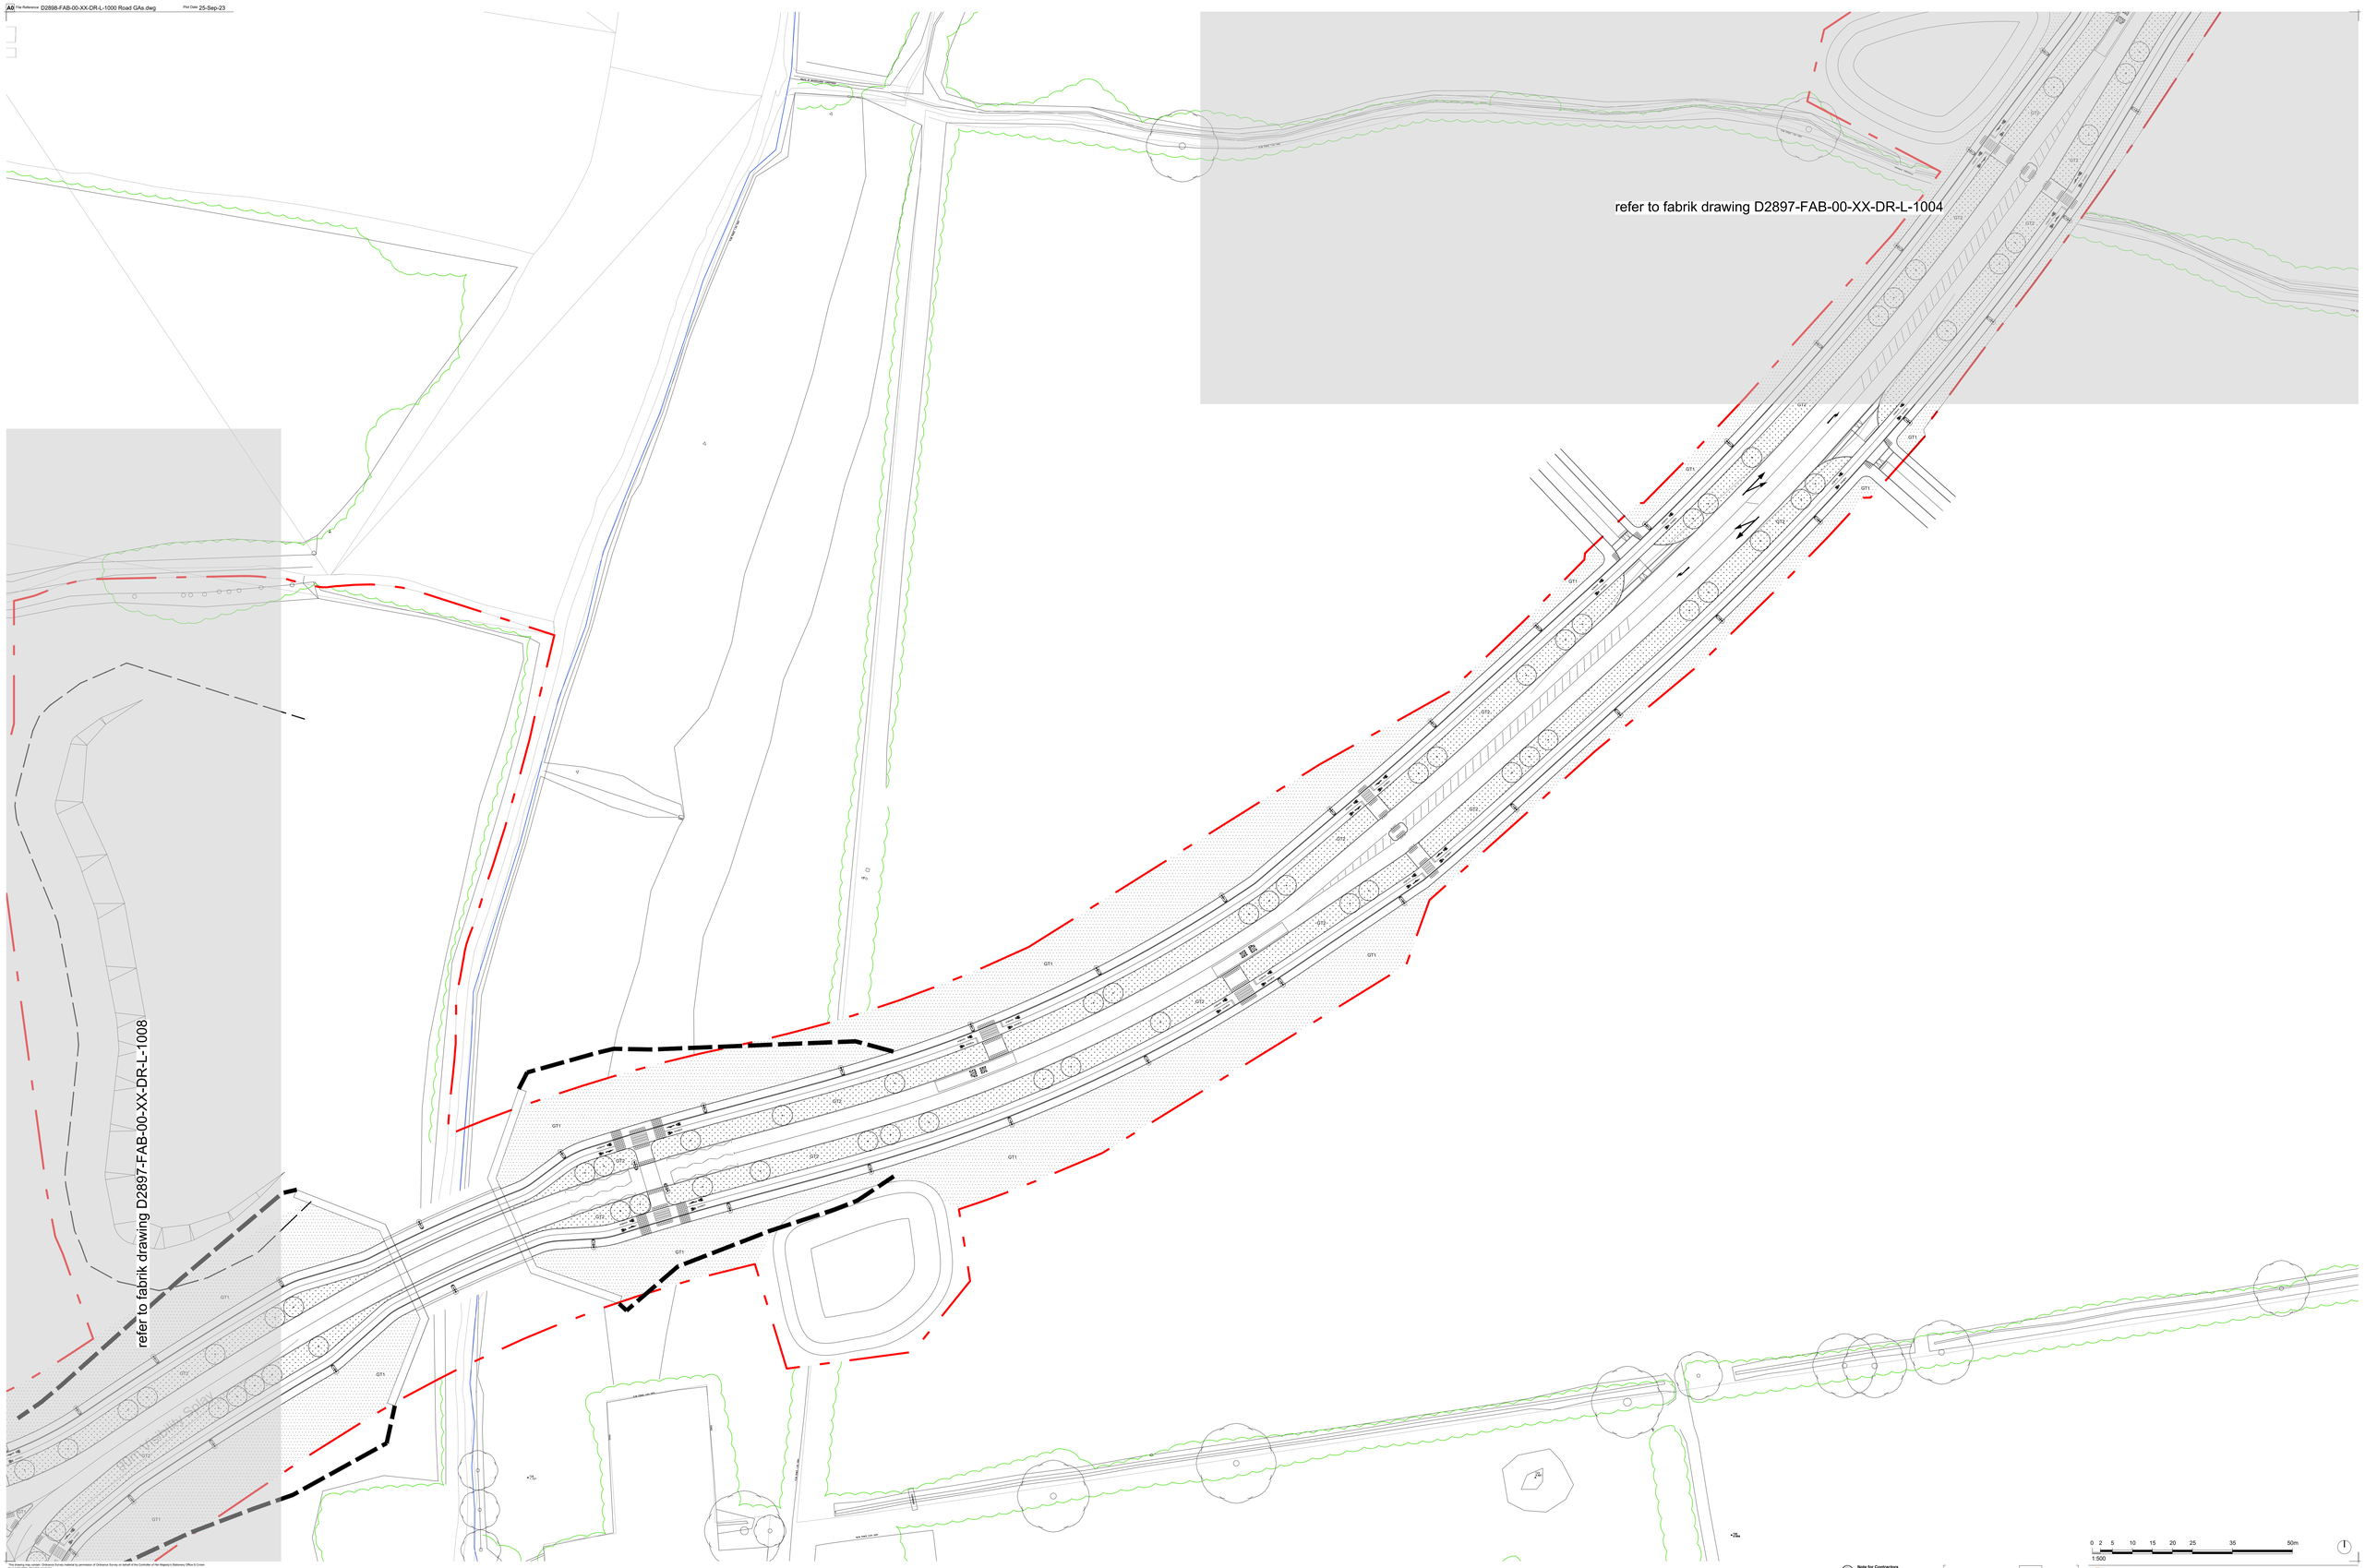

This drawing has visible contours that are created by permission of Ordnance Survey on behalf of the Controller of Her Majesty's Stationery Office © Crown Copyright 2021. All rights reserved.

Revision	Date	Reason	Drawn	Checked
PL03	25-09-23	Redline updated to show flood compensation scheme. Issued for Planning	CBM	CBM
PL02	11-07-23	Updated to latest road layout. Issued for Planning	MF	CBM
PL01	16-06-21	Issued for Comment	CBM	SAG
P01	16-06-21	Issued for Comment	TRB	SAG

Disclaimer:
1. This drawing is copyright of fabrik ltd. It must not be copied or reproduced without written consent from the owner.
2. Do not scale from this drawing. Use figured dimensions only. Discrepancies must be reported to the designer.
3. All contractors must visit site and be responsible for taking and checking all dimensions related to the works shown on the drawing prior to fabrication or setting out.

External References:
- D2898 Barnham, Eastergate and Westgate, West Sussex\Drawings\07 fabrik\01 Auto\CAD\Design\Draft\ACAD-1100A-F07-ZZ-XX-DR-CD-0500_Floodplain Compensation-Model.dwg
- D2898 Barnham, Eastergate and Westgate, West Sussex\Drawings\07 fabrik\01 Auto\CAD\Design\Draft\D2898-FAB-00-XX-DR-L-0001_GA.dwg
- D2898 Barnham, Eastergate and Westgate, West Sussex\Drawings\07 fabrik\01 Auto\CAD\Design\D2898-FAB-00-XX-RD-D001.dwg
- D2898 Barnham, Eastergate and Westgate, West Sussex\Drawings\07 fabrik\01 Auto\CAD\Design\Draft\D2898-FAB-00-XX-RD-D-0001 - topo_highway.dwg
- D2898 Barnham, Eastergate and Westgate, West Sussex\Drawings\07 fabrik\01 Auto\CAD\Design\D2898-FAB-00-XX-RD-L-0001 road layout.dwg
- D2898 Barnham, Eastergate and Westgate, West Sussex\Drawings\07 fabrik\01 Auto\CAD\Design\D2898-FAB-00-XX-RD-L-0001 road redline.dwg
- D2898 Barnham, Eastergate and Westgate, West Sussex\Drawings\07 fabrik\01 Auto\CAD\Design\D2898-FAB-00-XX-RD-L-0001 road sheets.dwg

Note for Contractors
This drawing should be considered along with the risk information contained in the CDM Pre-construction Information. This information will highlight any hazards which the design team fabrik has identified which may arise from constructing their designs shown on this drawing. A Competent Contractor should be aware of the typical risks associated with doing this work.

Note for Workers
DO NOT START YOUR WORK unless you know the Risks and Controls relating to the work on this drawing (including SAFE SEQUENCES OF WORK and EQUIPMENT).

Do not issue copies of parts of this drawing without first discuss fabrik for Workers (unless you are sure that the Workers can undertake the work safely)

Location Plan

0 2 5 10 15 20 25 35 50m
1:500

fabrik landscape architects
Lenten House | 10 Lenten Street | Alton | Hampshire | GU34 1HG
T: 01420 592250 | E: alton@fabrik.com | W: www.fabrik.com

Project: Barnham, Eastergate & Westgate, West Sussex
Client: Church Commisioners
Drawing Title: Soft Landscape General Arrangement Plan - Sheet 5 of 8
Purpose of Issue: ISSUED FOR PLANNING APPROVAL
Drawn By: TRB
Checked By: SAG
Drawn Scale: 1:500 @ A0
Date of First Issue: Aug | 2021

Project Number	Origin	Zone	Level	File Type	Role	Number	Revision
D2898	FAB	00	XX	DR	L	1005	PL03

NBS Classification: Uniclass: EF_25_05_90_60