


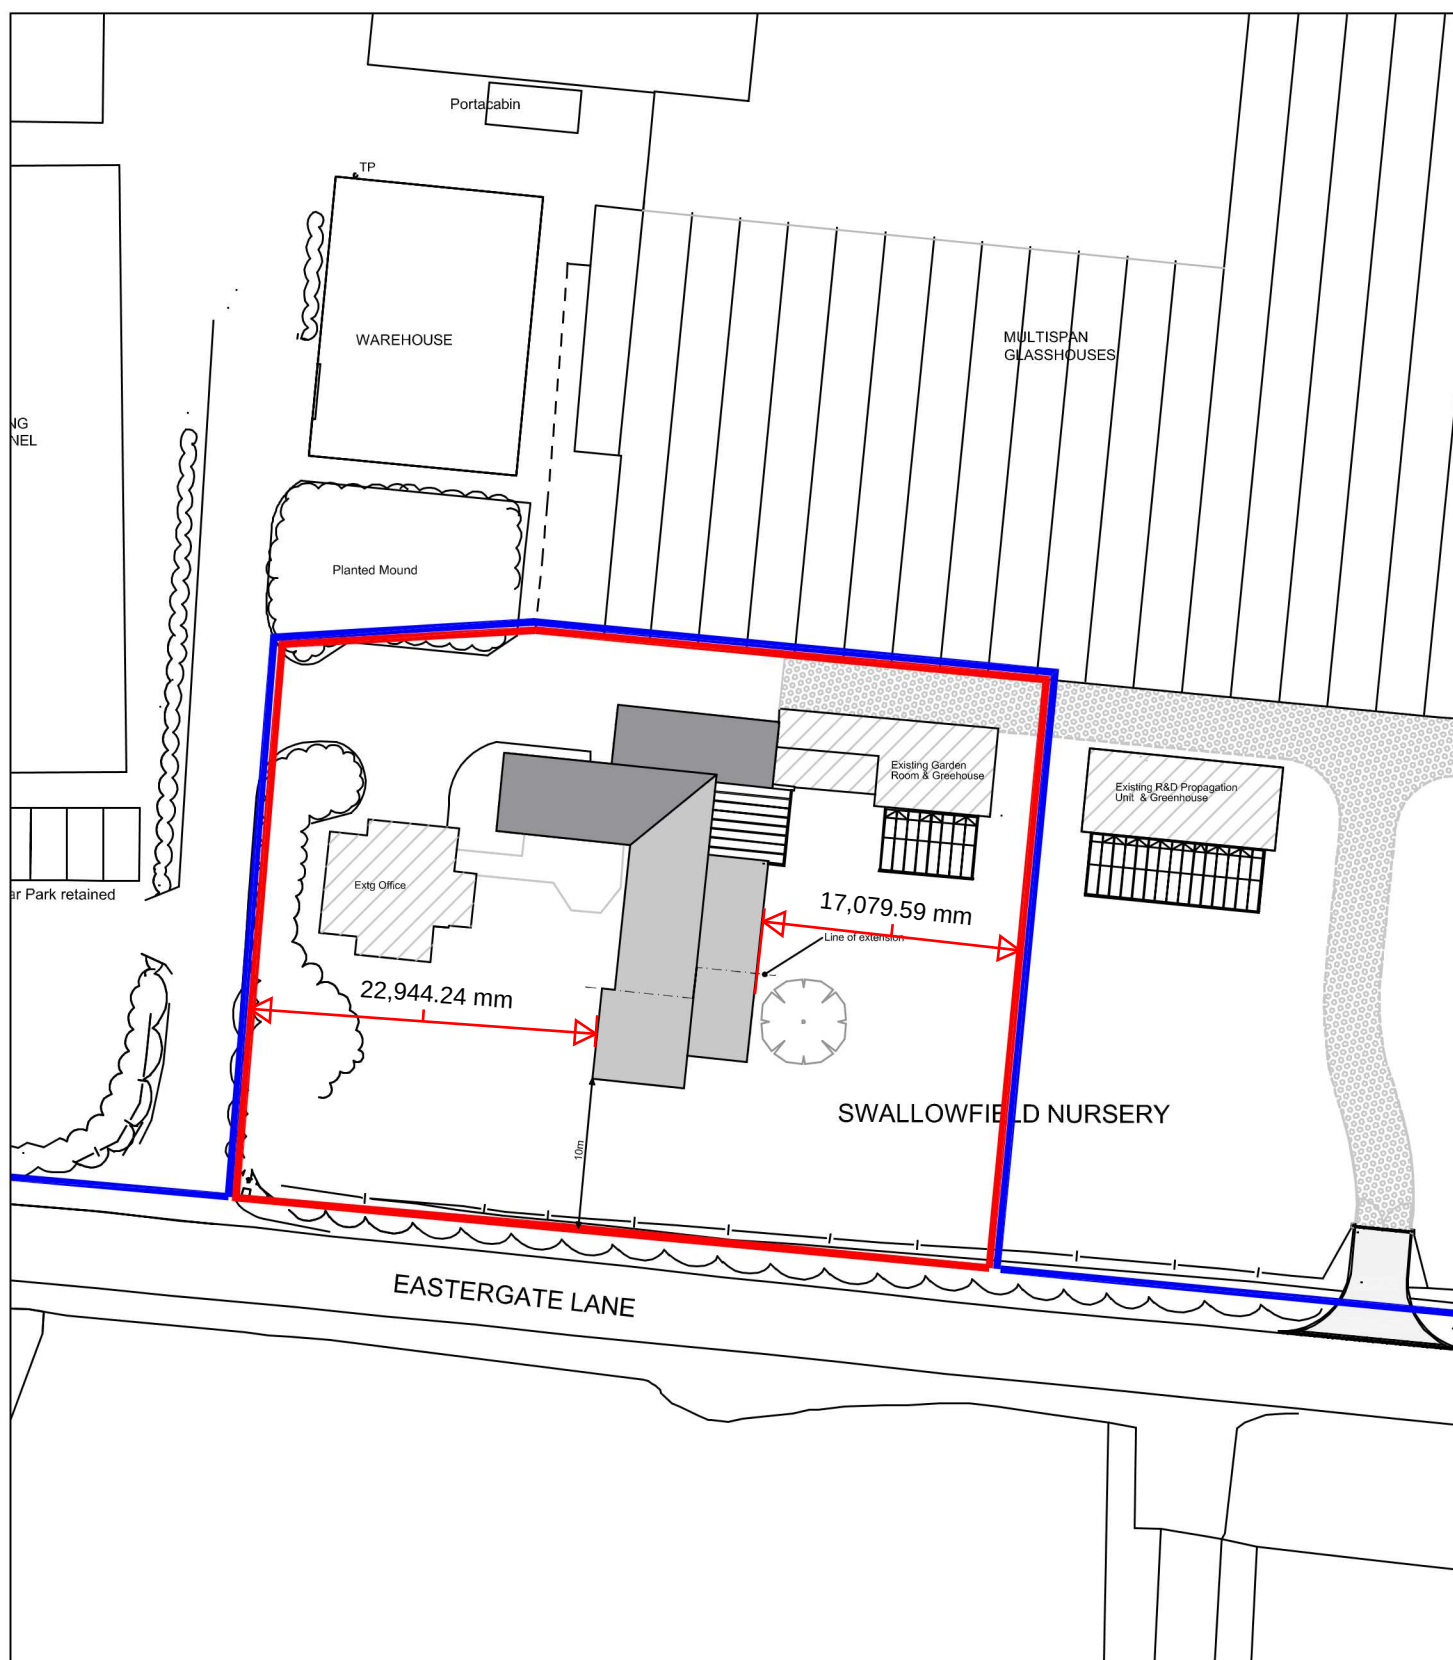

Scale Bar (1:1250)



Revision:	B A	Dec 19 Nov 19	Boundary distance added Boundaries amended
address	Mr & Mrs Godsmark Swallowfield Nursery, Eastergate Lane Eastergate, PO20 3SY		
project	Proposed single storey extension to provide master bedroom suite		
title	Proposed Block Plan		
scale	1:500 @A4	date November 2019	dwg no. 2019.257.04
			revision A

DOWNSVIEW
ASSOCIATES
Chartered Surveyors

Little Acorns
Hampers Lane
Storrington
West Sussex
RH20 3HZ

Tel: 01903 746367
Mob: 07525 844965

Email:
mail@downsview-surveyors.co.uk

