



from
**Southern
Water**

Planning and Development Services
Arun District Council
Arun Civic Centre
Mallravers Road
Littlehampton
West Sussex
BN17 5LF

Your ref
BN/120/21/DOC

Our ref
PLAN-041988

Date
07/10/2021



Dear Sir/Madam,

Proposal: Approval of details reserved by condition imposed under ref APP/C3810/W/15/3135355 (EG/38/15/PL) relating to Condition No 3 - surface water drainage.

Site: BN/120/21/DOC: - 97 Barnham Road, Barnham, PO22 0BQ.

Thank you for your letter dated 27/09/2021.

Further to our previous correspondence dated 17/04/2019 regarding the above planning consultation and further information provided by the developer regarding surface water disposal.

Southern Water have no objections to discharge condition 03 relating to surface water drainage.

For any further queries please contact us at:



Yours faithfully,


Growth Planning Team
Business Channels

southernwater.co.uk/developing-building/planning-your-development

Southern Water, Southern House, Yeoman Road, Worthing, West Sussex, BN13 3NX
southernwater.co.uk

Southern Water Services Ltd, Registered Office: Southern House, Yeoman Road, Worthing, West Sussex, BN13 3NX Registered in England No. 2366670

SOUTHERN WATER

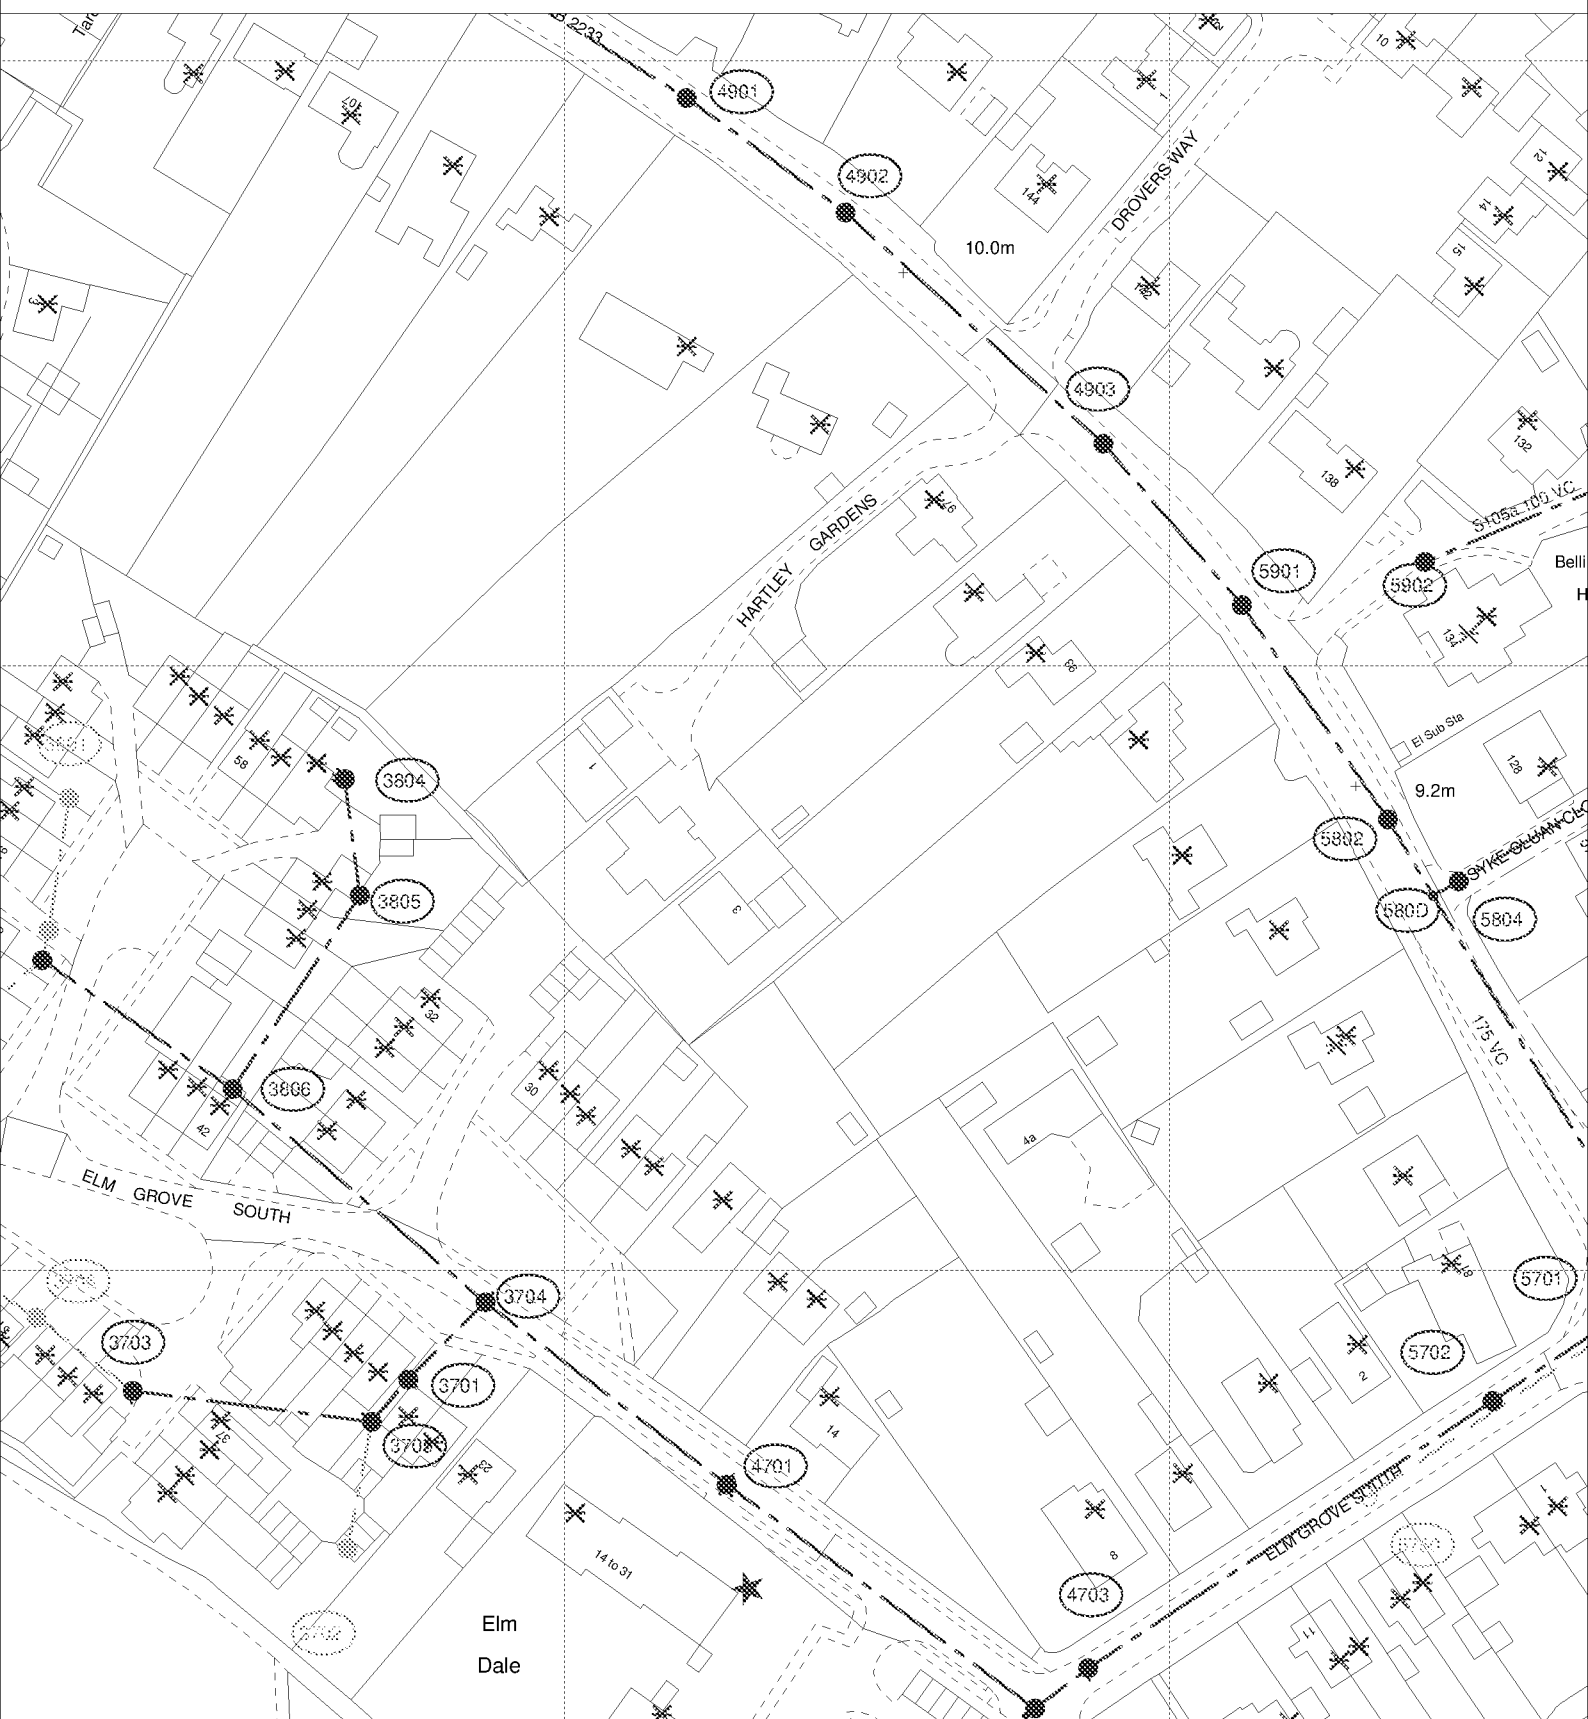

The positions of pipes shown on this plan are believed to be correct, but Southern Water Services Ltd accept no responsibility in the event of inaccuracy. The actual positions should be determined on site.

Based upon Ordnance Survey Digital Data with the permission of the controller of H.M.S.O. Crown Copyright Reserved Licence No. WU 298530

O.S. REF: SU9504NW

Scale: 1:1250

Screen Print

WARNING: BAC pipes are constructed of Bonded Asbestos Cement

WARNING: Unknown (UNK) materials may include Bonded Asbestos Cement

ARUN DISTRICT COUNCIL BN/20/21/DOC



Printed By: kishoku

Date: 23-9-2021

Southern Water MapGuide Browser

Requested By:

