## Eastergate Replacement Double Bay Practice Facility

**PLAN 1:100** (Markings for practice facility indicative only.)

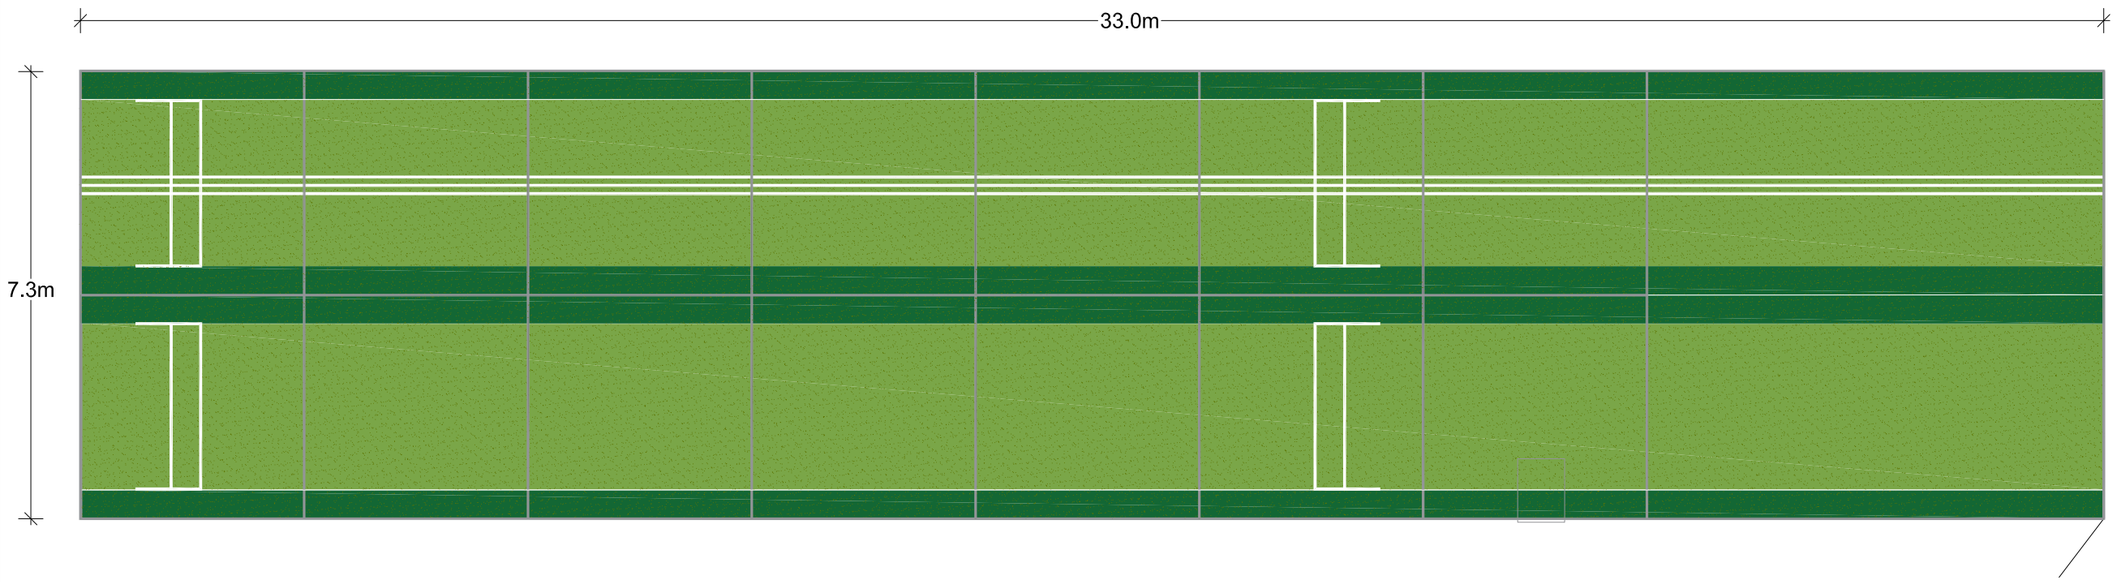


**FRONT (NORTH EAST) AND REAR (SOUTH WEST) ELEVATIONS 1:100** (Front facing field with access door. Rear facing tree line without access door.)

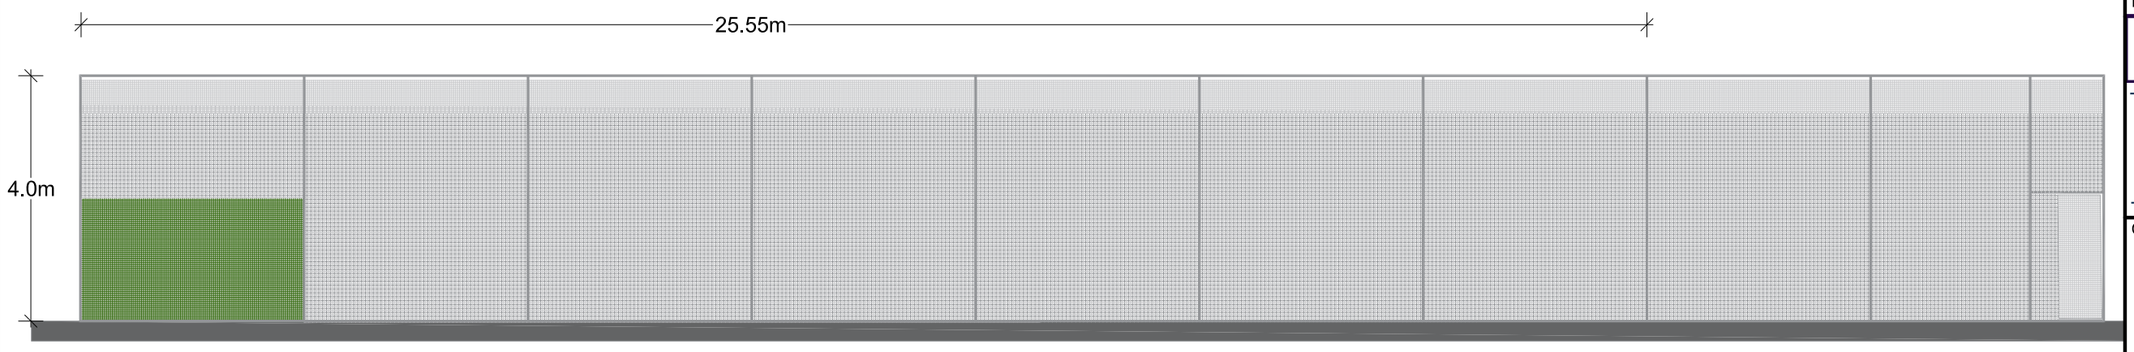


**RIGHT (NORTH WEST) ELEVATION**

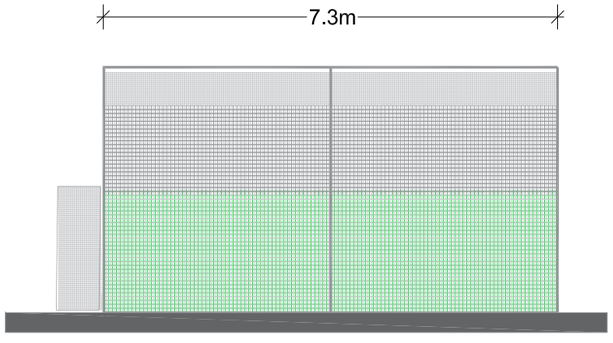


**LEFT (SOUTH EST) ELEVATION**

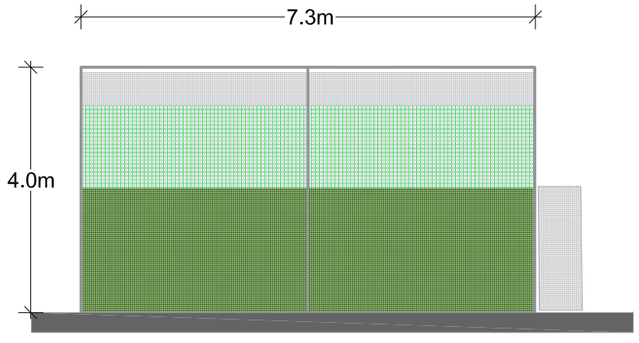


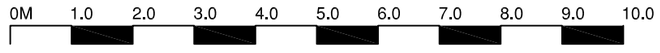


Replacement double bay practice facility at 1:100 Scale

ECB Cricketweave carpet (Two-tone)

**Notes**
All details are indicative only. All dimensions to be checked on site by contractor prior to commencement of works. Any discrepancies in drawings to be reported to SYR CONSULTANTS.

| Rev. | Amendments | Date | Drw. |
|---|---|---|---|
| | | | |


SYR Consultants

SPITFIRE HOUSE,
7 NETTLETON AVENUE,
TANGMERE, WEST SUSSEX, PO20 2HZ
TEL **01243 940730** MOB **07850122634**
EMAIL: **rsyred@syrconsultants.com**


CLIENT:
Eastergate Cricket Club,
Eastergate
Chichester
West Sussex
PO20 3RP

PROJECT:
Replacement Double Bay
Cricket Practice Facility

DRAWING TITLE:
Plan and Elevations

| DRAWN: | JOB NO: | SCALE: |
|---|---|---|
| RCS | 010/09/23 | 1:100@A3 |
| CHECKED: SJS | DRAWING NO: PE/01 | REV: |
| DATE: Oct 23 | | |


© SYR Consultants.com
ARUN DISTRICT COUNCIL BN 20/23/PL