Eastergate Replacement Double Bay Cricket Practice Facility

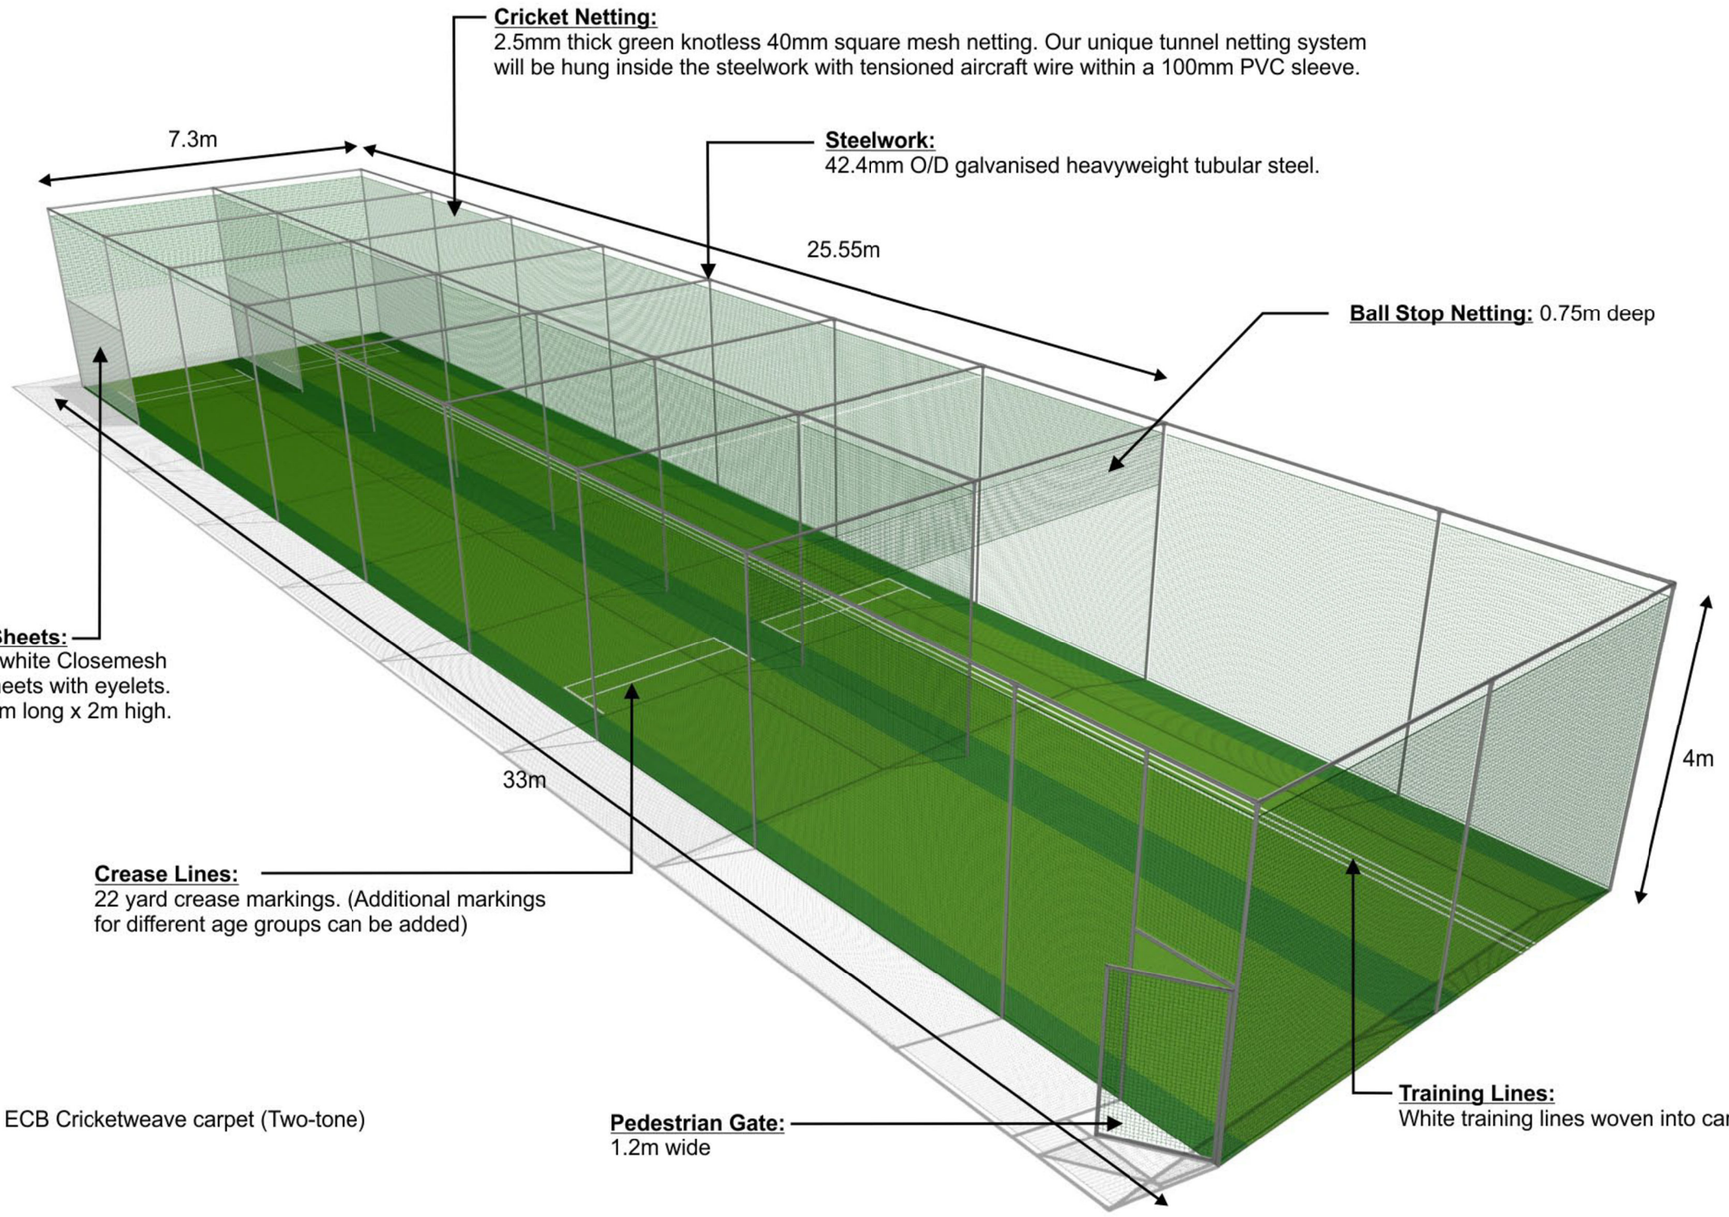

Cricket Netting:
2.5mm thick green knotless 40mm square mesh netting. Our unique tunnel netting system will be hung inside the steelwork with tensioned aircraft wire within a 100mm PVC sleeve.

Steelwork:
42.4mm O/D galvanised heavyweight tubular steel.

Ball Stop Netting: 0.75m deep

Batting Sheets:
Green or white Closemesh batting sheets with eyelets. Size 3.65m long x 2m high.

Crease Lines:
22 yard crease markings. (Additional markings for different age groups can be added)

ECB Cricketweave carpet (Two-tone)

Pedestrian Gate:
1.2m wide

Training Lines:
White training lines woven into carpet

Notes
All details are indicative only. All dimensions to be checked on site by contractor prior to commencement of works. Any discrepancies in drawings to be reported to SYR CONSULTANTS.

Rev.	Amendments	Date	Drw.

SYR Consultants

SPITFIRE HOUSE,
7 NETTLETON AVENUE,
TANGMERE, WEST SUSSEX, PO20 2HZ
TEL **01243 940730** MOB **07850122634**
EMAIL: **rsyred@syrconsultants.com**

CLIENT:
Eastergate Cricket Club,
Eastergate
Chichester
West Sussex
PO20 3RP

PROJECT:
Replacement Double Bay
Cricket Practice Facility

DRAWING TITLE:
3D MODEL

DRAWN:	JOB NO:	SCALE:
RCS	010/09/23	NTS@A3
CHECKED: SJS	DRAWING NO: MO/01	REV:
DATE: Oct 23		

© SYR Consultants.com

ARUN DISTRICT COUNCIL BN/120/23/PL