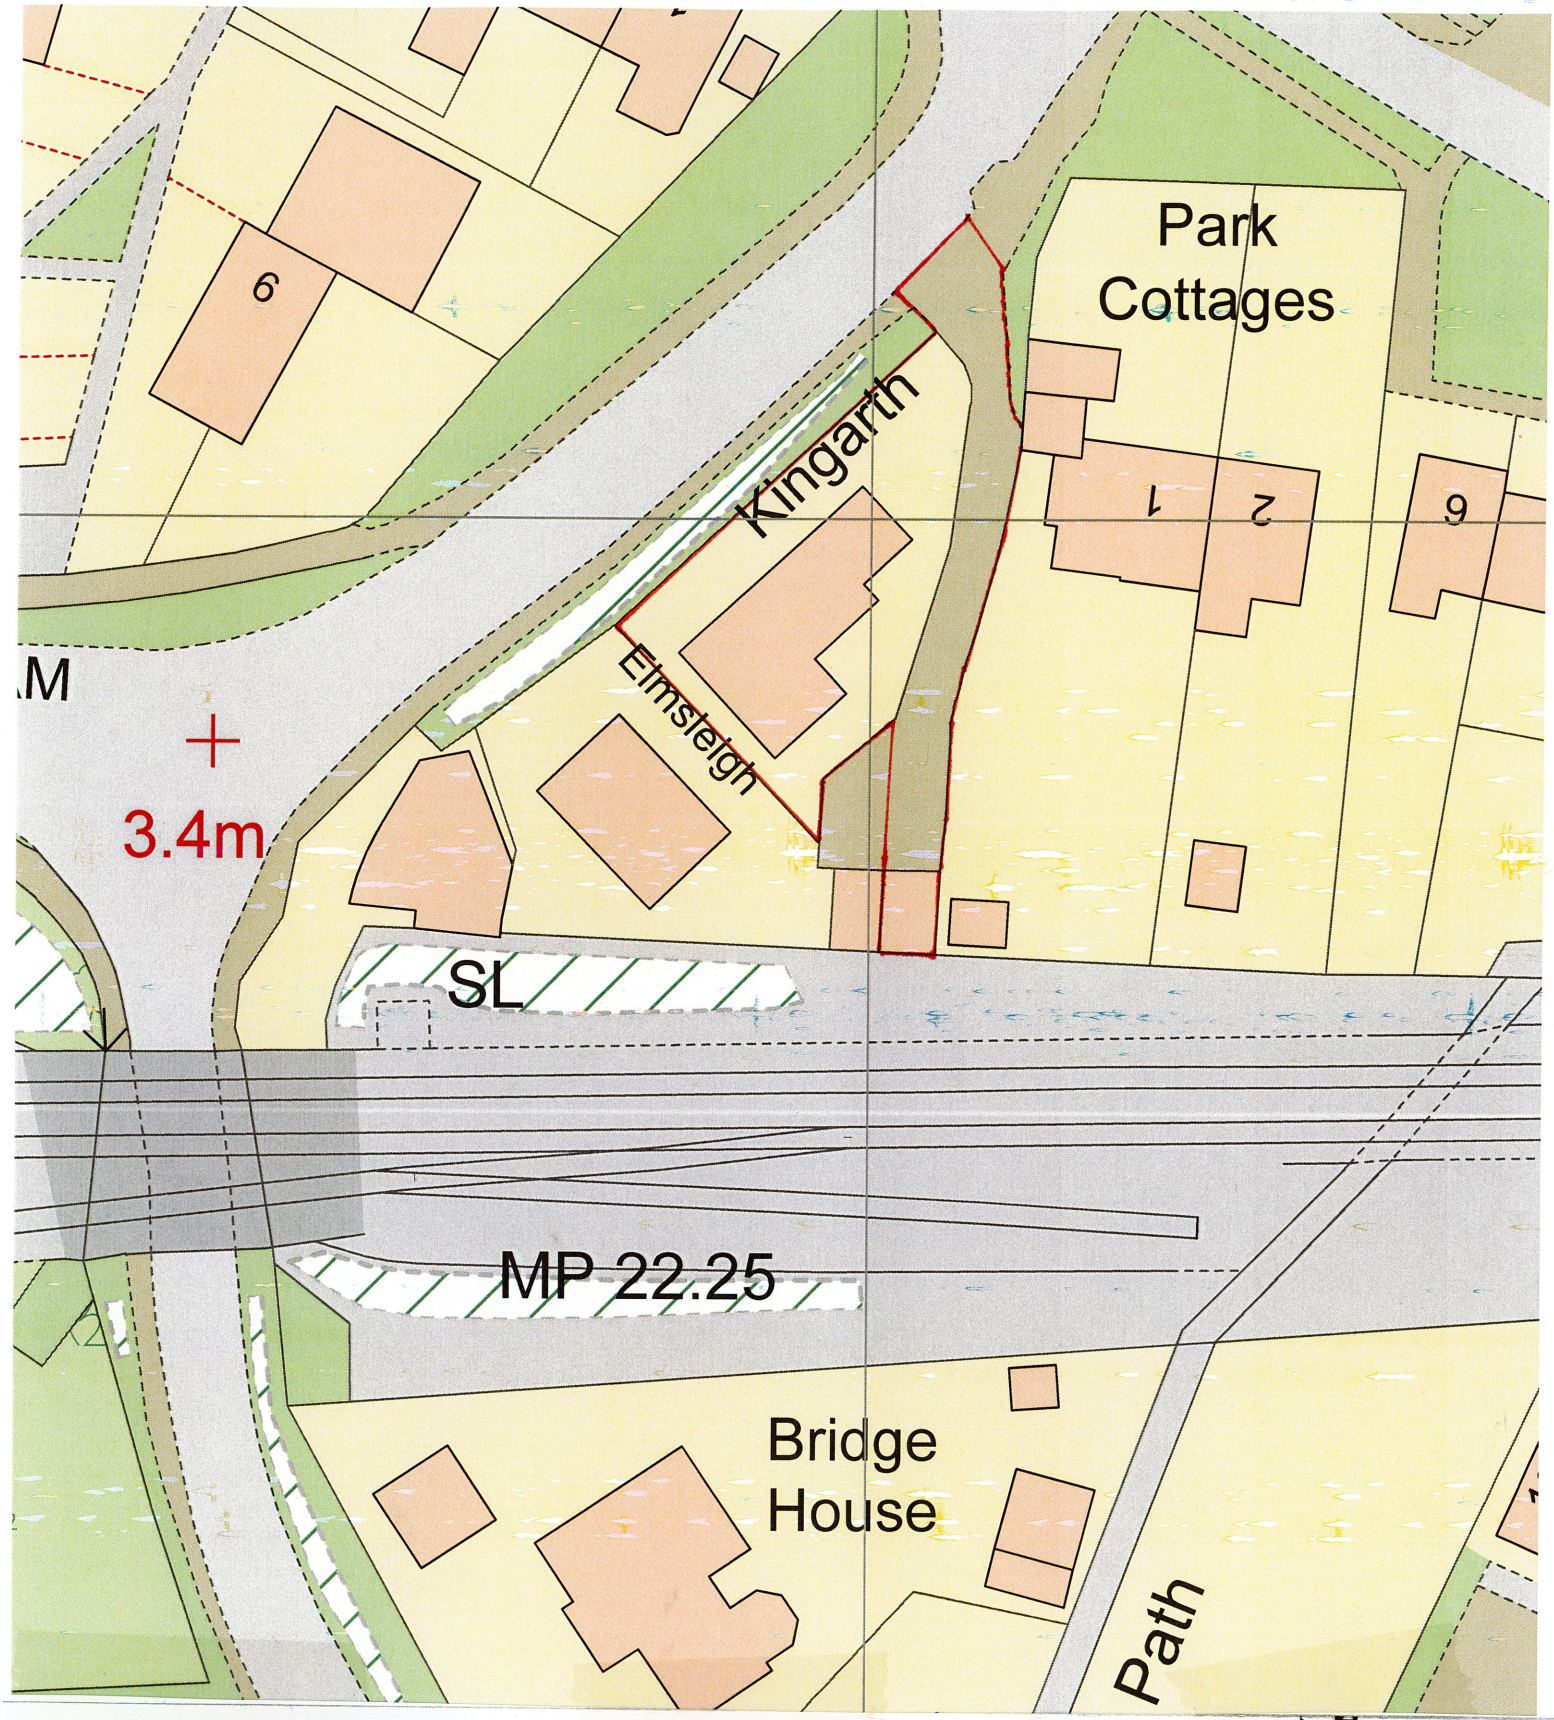

NATIONAL MAP CENTRE

Existing
BLOCK PLAN

Anglian Home Improvements
Raising the standard.

Site Address
Kingarth
Lake Lane
Barnham
PO22 0JA

Os Licence number AC0000815374
Our Reference 90018638

SCALE 1:500
0 30
METRES