


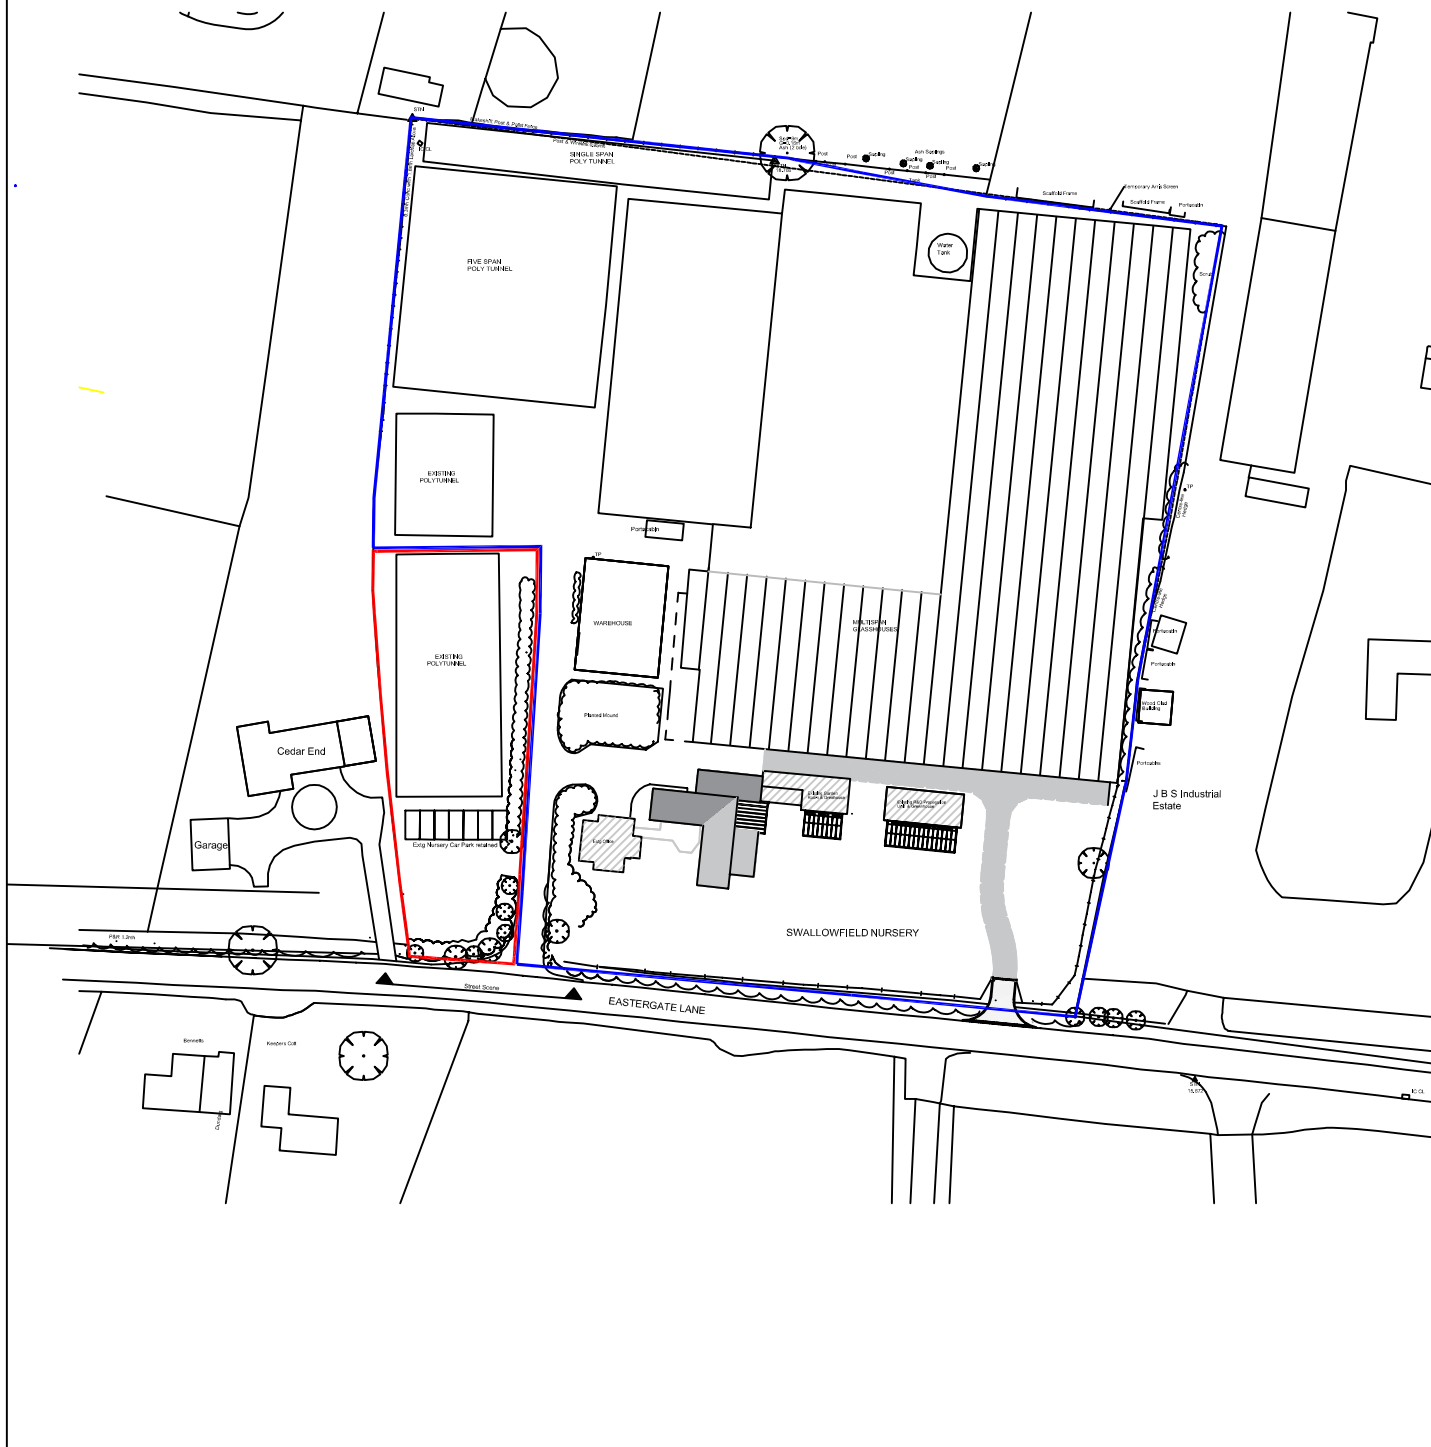

Scale Bar (1:1250)



Revision:

address
Mr & Mrs Godsmark
Swallowfield Nursery, Eastergate Lane
Eastergate, PO20 3SJ

project
Proposed construction of detached chalet bungalow

title
Existing Location Plan

scale
1:1250 @A4

date

dwg no.
2019.257.01a

revision

DOWNSVIEW
ASSOCIATES
Chartered Surveyors

Little Acorns
Hampers Lane
Storrington
West Sussex
RH20 3HZ

Tel: 01903 746367
Mob: 07525 844965

Email:
mail@downsview-surveyors.co.uk

