

[REDACTED]

From: [REDACTED]
Sent: 31 December 2019 11:57
To: Planning.Responses <Planning.Responses@arun.gov.uk>
Subject: BN/122/19/EIS: -Land North of Barnham Road, Eastergate.

Dear Sir/Madam,

Please find attached Southern Water's response regarding the above planning consultation.

Yours faithfully,

[REDACTED]

Joff Edevane
Growth Planning Lead, Business Channels




[REDACTED]

from
Southern Water

This e-mail is intended solely for the person or organisation to which it is addressed. It may contain privileged and confidential information. If you are not the intended recipient, you are prohibited from copying, disclosing or distributing this e-mail or its contents (as it may be unlawful for you to do so) or taking any action in reliance on it. If you receive this e-mail by mistake, please delete it then advise the sender immediately. Without prejudice to the above prohibition on unauthorised copying and disclosure of this e-mail or its contents, it is your responsibility to ensure that any onward transmission, opening or use of this message and any attachments will not adversely affect your or the onward recipients' systems or data. Please carry out such virus and other such checks as you consider appropriate. An e-mail reply to this address may be subject to monitoring for operational reasons or lawful business practices. This e-mail is issued by Southern Water Services Limited, company number 2366670, registered in England and having its registered office at Southern House, Yeoman Road, Worthing, BN13 3NX, England. In sending this e-mail the sender cannot be deemed to have specified authority and the contents of the e-mail will have no contractual effect unless (in either case) it is otherwise agreed between Southern Water Services Limited and the recipient.

This message has been scanned for malware by Websense. www.websense.com

SOUTHERN WATER

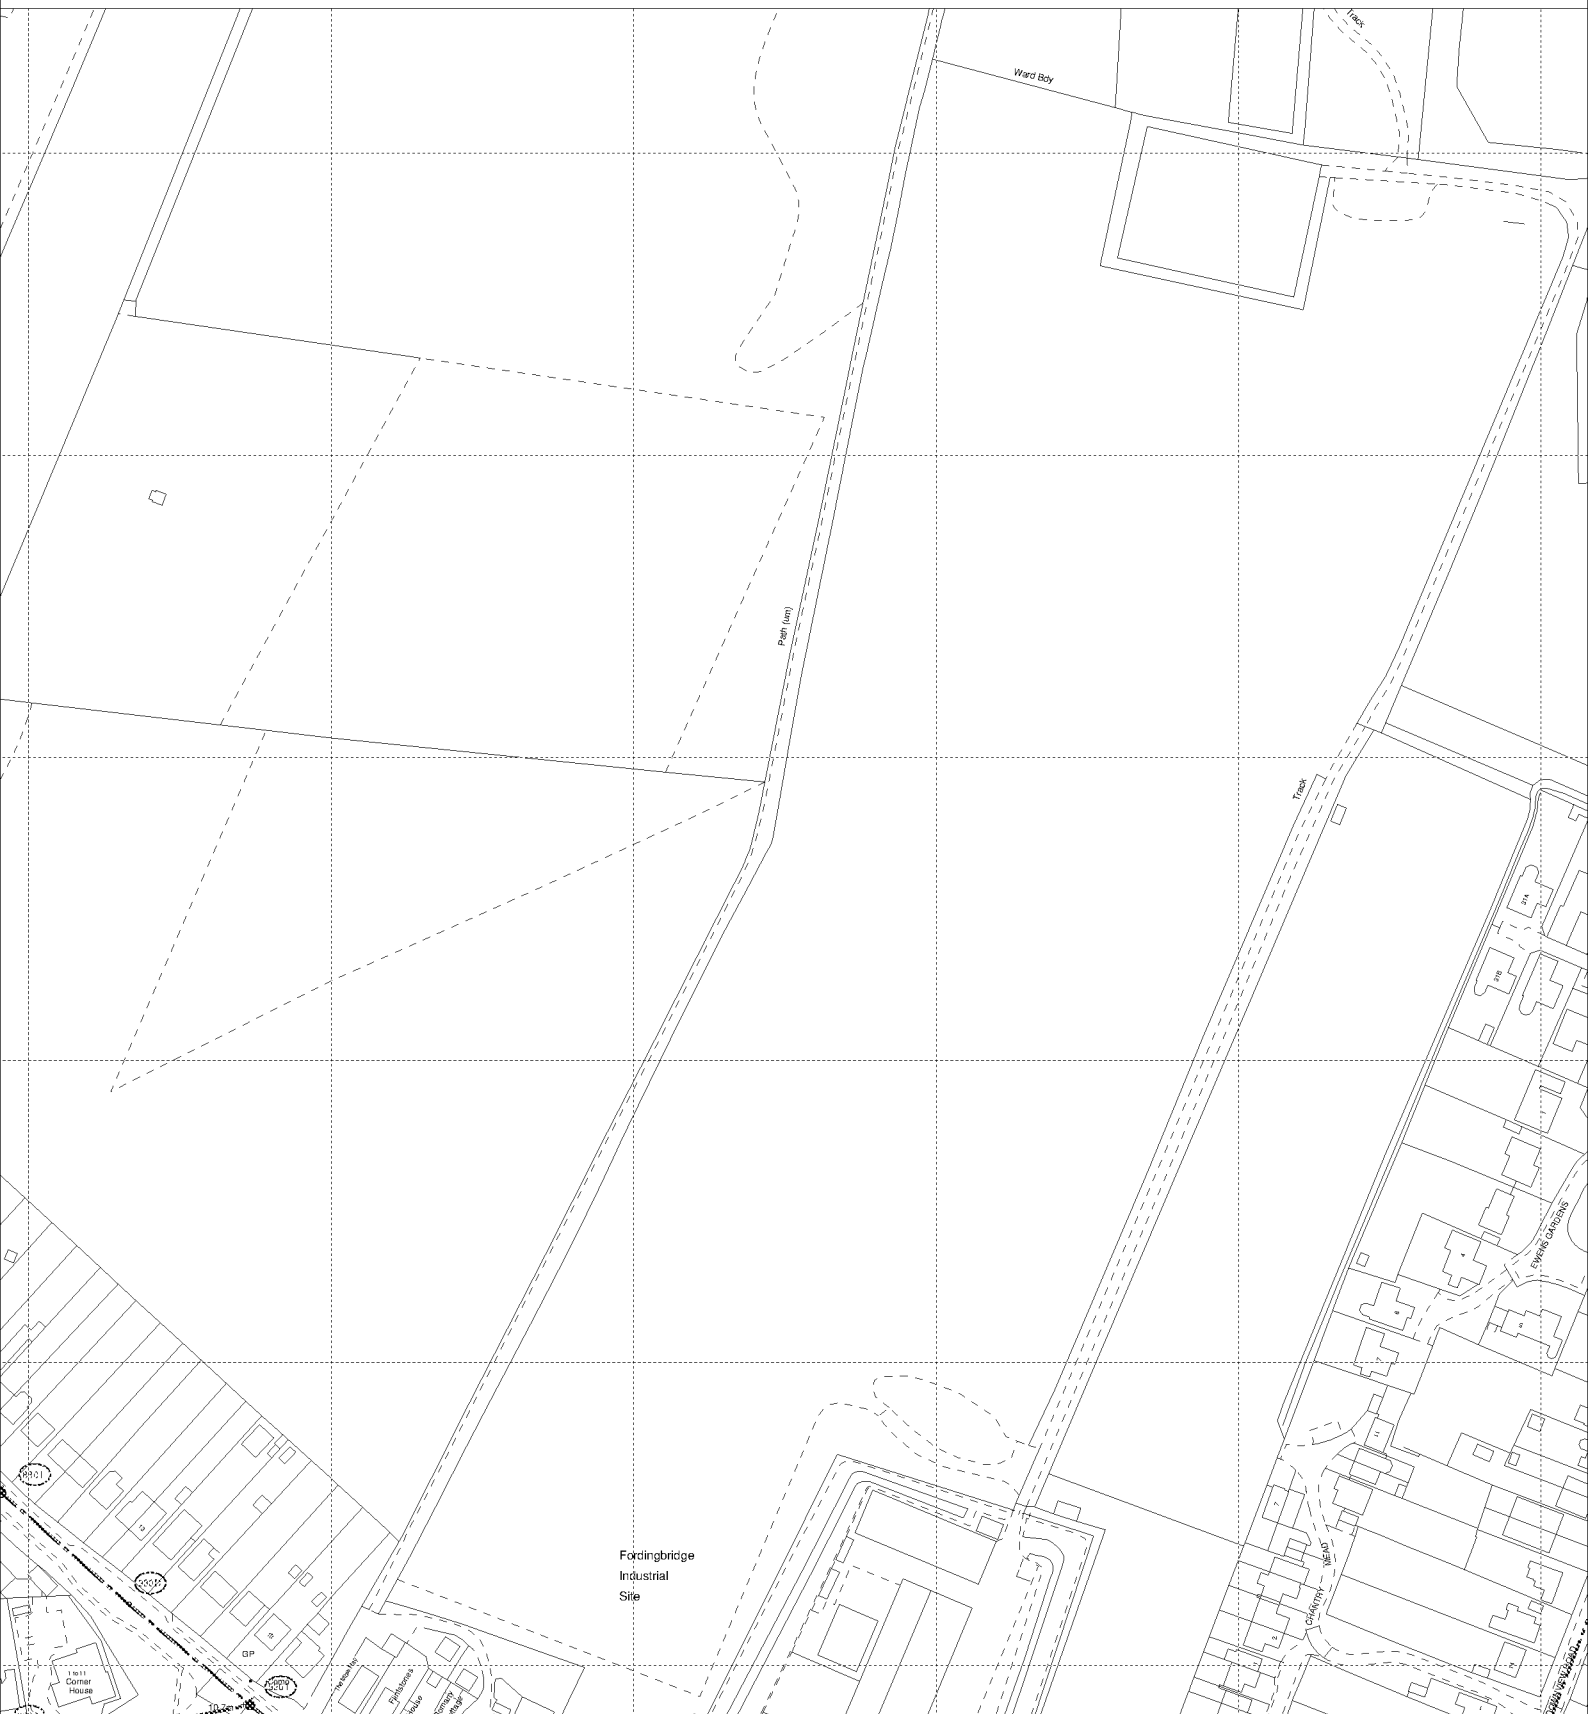

The positions of pipes shown on this plan are believed to be correct, but Southern Water Services Ltd accept no responsibility in the event of inaccuracy. The actual positions should be determined on site.

Based upon Ordnance Survey Digital Data with the permission of the controller of H.M.S.O. Crown Copyright Reserved Licence No. WU 298530

O.S. REF: SU9505NW

Scale: 1:2500

Screen Print

WARNING: BAC pipes are constructed of Bonded Asbestos Cement

WARNING: Unknown (UNK) materials may include Bonded Asbestos Cement

ARUN DISTRICT COUNCIL BN/122/19/EIS



Printed By: chandne

Date: 30-12-2019


Southern Water MapGuide Browser

Requested By:

[illegible]

Requested By:

SOUTHERN WATER

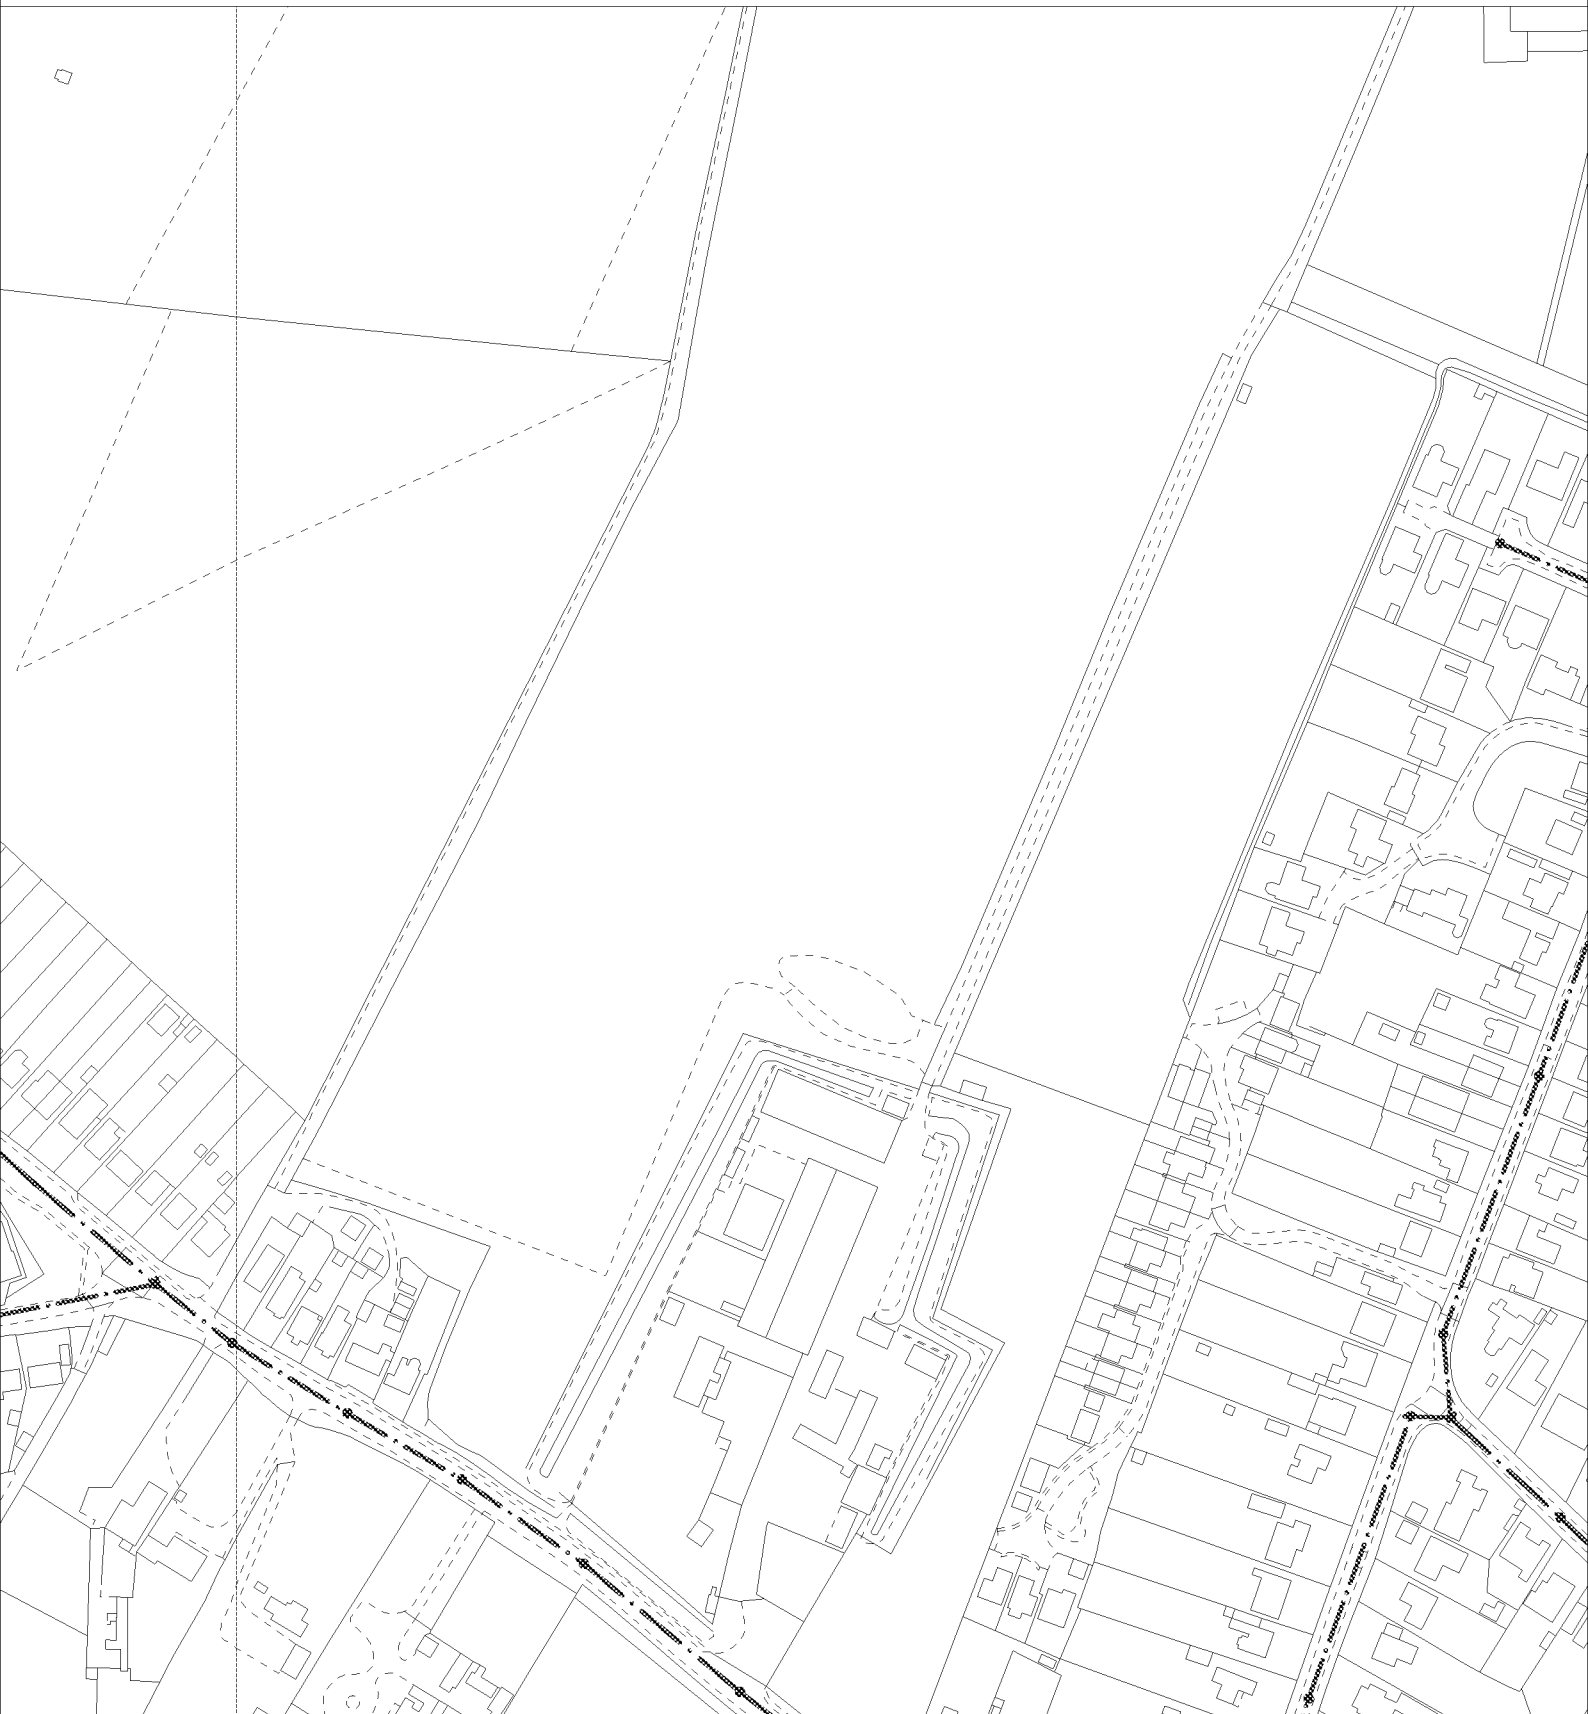

The positions of pipes shown on this plan are believed to be correct, but Southern Water Services Ltd accept no responsibility in the event of inaccuracy. The actual positions should be determined on site.

Based upon Ordnance Survey Digital Data with the permission of the controller of H.M.S.O. Crown Copyright Reserved Licence No. WU 298530

O.S. REF: SU9505SW

Scale: 1:2500

Screen Print

WARNING: BAC pipes are constructed of Bonded Asbestos Cement

WARNING: Unknown (UNK) materials may include Bonded Asbestos Cement

ARUN DISTRICT COUNCIL BN/122/19/EIS



Printed By: banuh

Date: 31-12-2019

Southern Water MapGuide Browser

Requested By:



from
**Southern
Water**

Planning and Development Services
Arun District Council
Arun Civic Centre
Malltravers Road
Littlehampton
West Sussex
BN17 5LF

Your ref
BN/122/19/EIS

Our ref
PLAN-031030

Date
31/12/2019



Dear Sir/Madam,

Proposal: Scoping opinion.

Site: BN/122/19/EIS: -Land North of Barnham Road, Eastergate.

Thank you for your letter dated 11/12/2019.

Further to your scoping document for the above site Southern Water have the following observations to make with respect to the proposed development:

- Due to the size of the development and to protect the premises from the impact of sewage flooding, an assessment is required to ascertain an appropriate point of connection to the foul sewerage network.
- Southern Water requires a formal application for a connection to the public foul sewer to be made by the applicant or developer.
- There are no public surface water sewers located within the vicinity of the site and alternative methods of disposing of the surface water should be investigated i.e. soakaway, ditches or local water courses.
- It is possible that a sewer now deemed to be public could be crossing the development site. Therefore, should any sewer be found during construction works, an investigation of the sewer will be required to ascertain its ownership before any further works commence on site.
- Southern Water does not supply water to this area.

Business Channels