


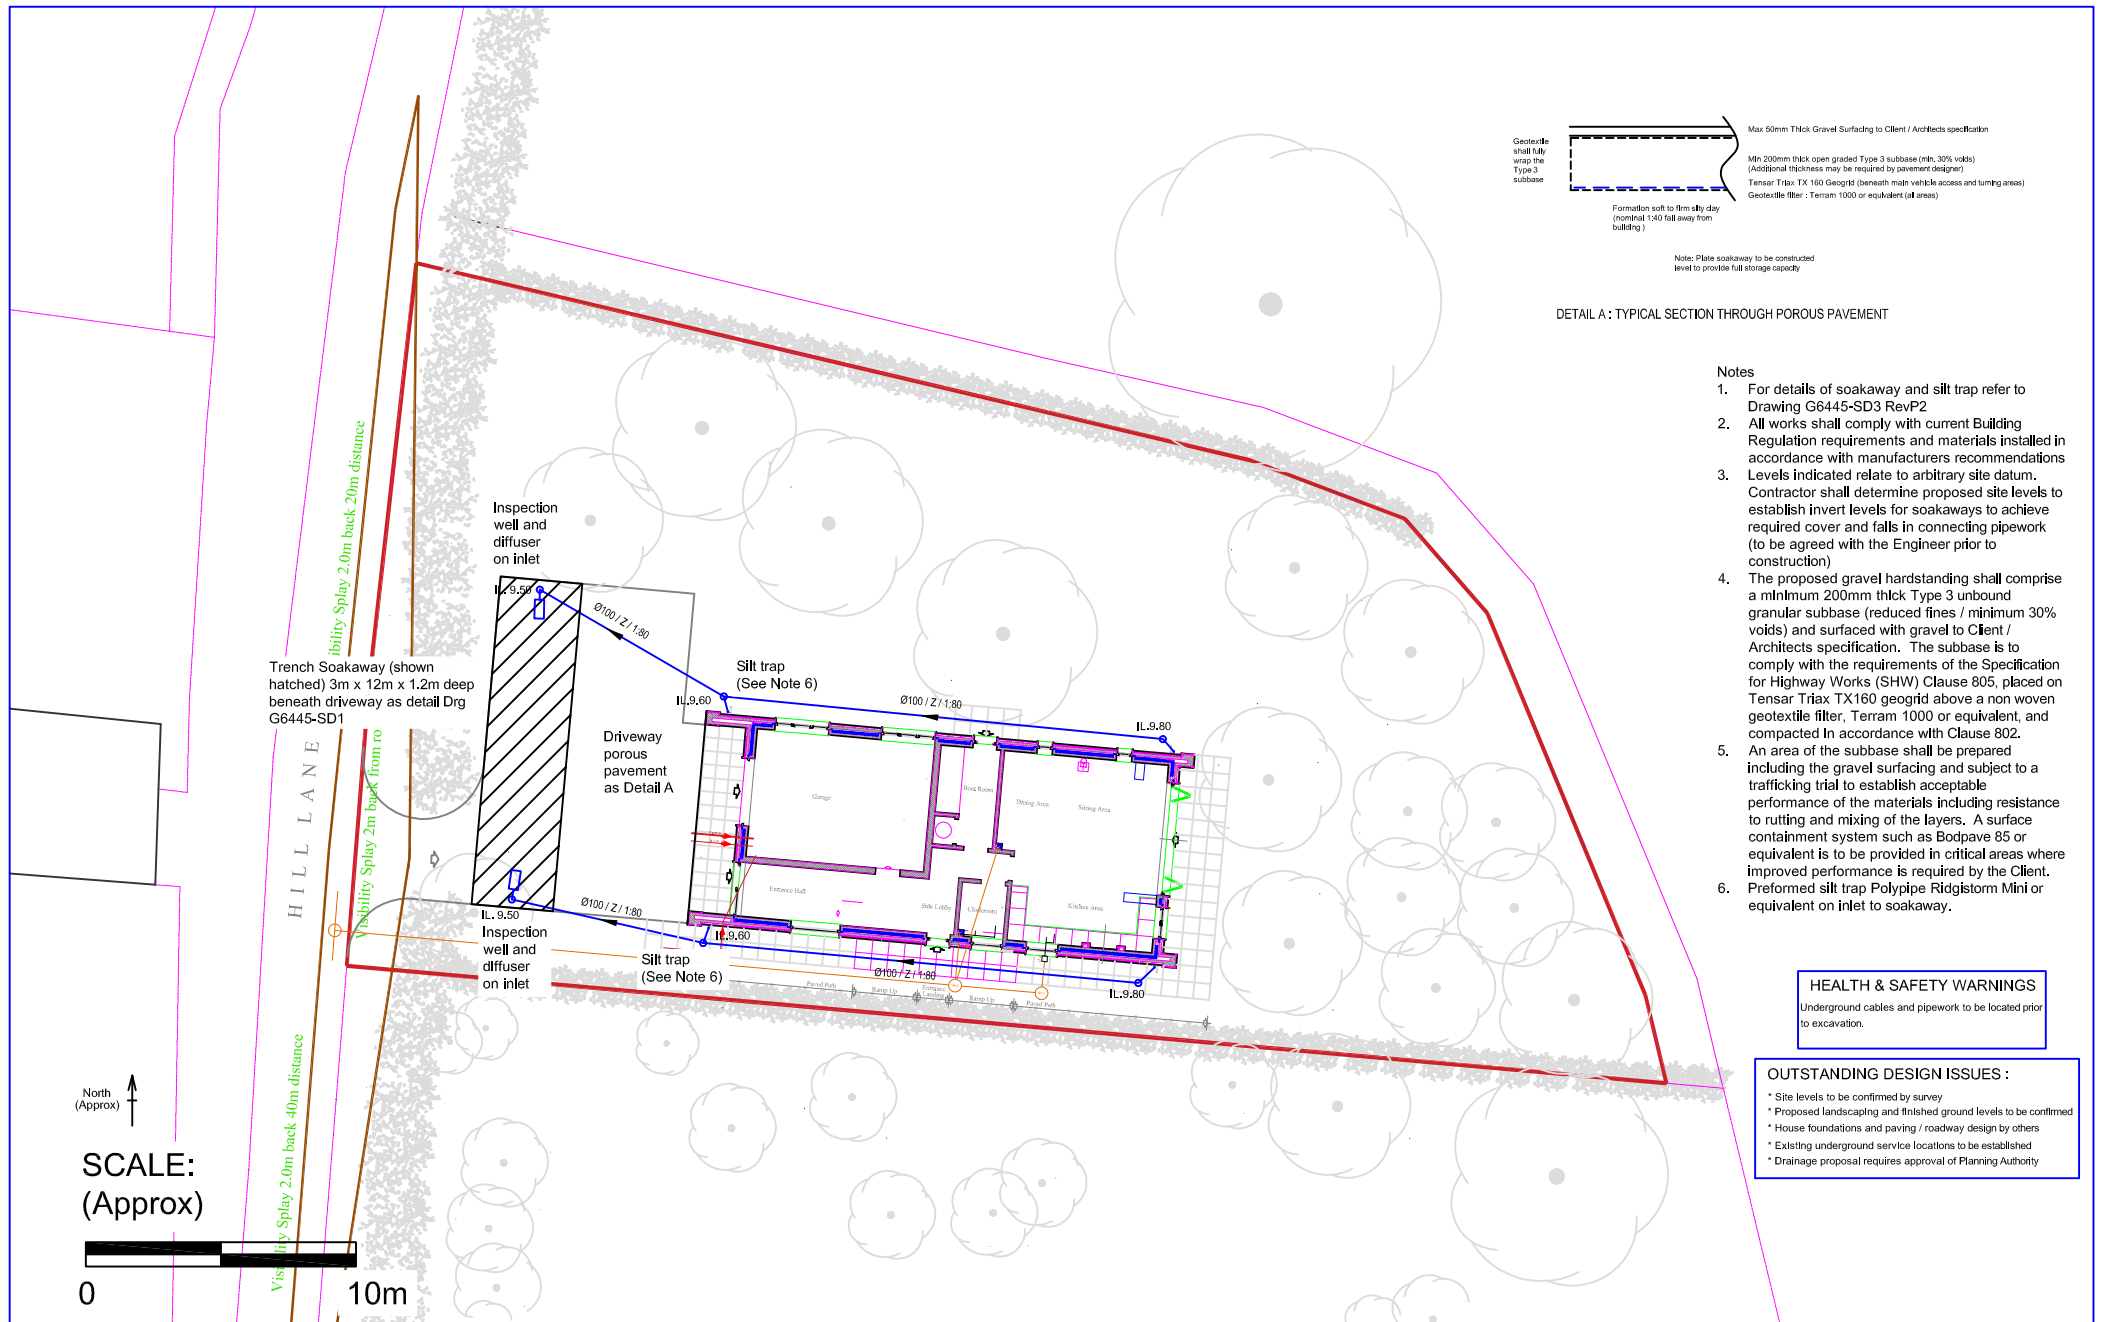

Ground Management Limited

Civil and Geotechnical Engineering Services
Robin Hill Farm Clay Lane Fishbourne CHICHESTER
West Sussex PO18 8AB Phone/Fax 01243 575073
mail@groundmanagement.com

Tile Barn Farm, Hill Lane, Barnham
Surface Water Drainage
General Arrangement

Drawn by

AT

Checked by

-

Date

July 2021

Scale

As shown

DRAWING No.

G6445-02

Rev.

P2