



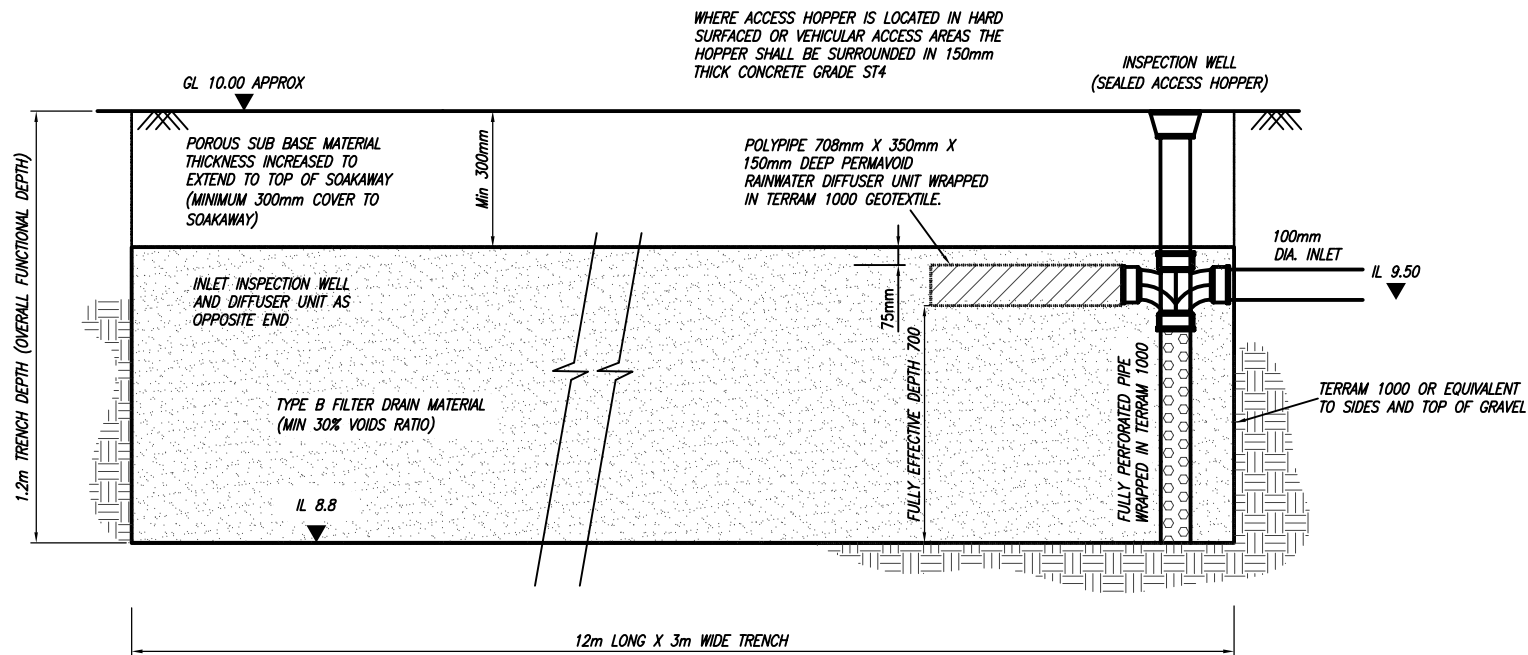

TRENCH SOAKAWAY

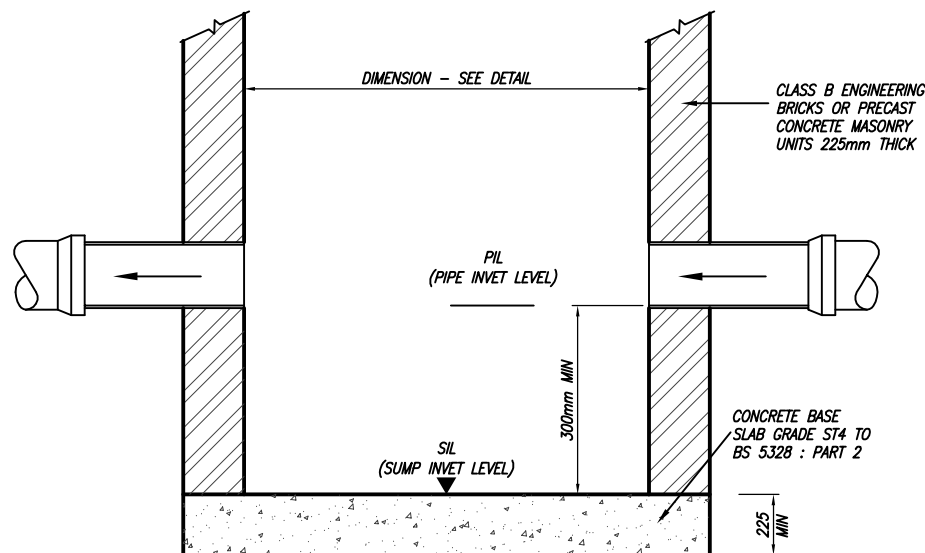

SILT TRAP DETAIL
(alternative to preformed trap)

Notes

1. For layout and general arrangement refer to Drawing G6445-02
2. All works shall comply with current Building Regulation requirements and materials installed in accordance with manufacturers recommendations
3. Levels relate to arbitrary site datum - to be confirmed by survey

REV	DESCRIPTION	DATE
Ground Management Ltd Civil and Geotechnical Engineering Services Robin Hill Farm, Clay Lane, Fishbourne, CHICHESTER West Sussex PO18 8AB Phone/Fax: 01243 575073 mail@groundmanagement.com		
PROJECT TILE BARN FARM BARNHAM DRAINAGE DETAILS SOAKAWAY AND CATCHPIT DETAIL		
DRAWN BY	CHECKED BY	DESIGNED BY
AT	AT	AT
SCALE at A3	DATE	
N.T.S.	AUG 2021	
DRAWING No.	REVISION	STATUS
G6445-SD3	P3	PRELIMINARY