



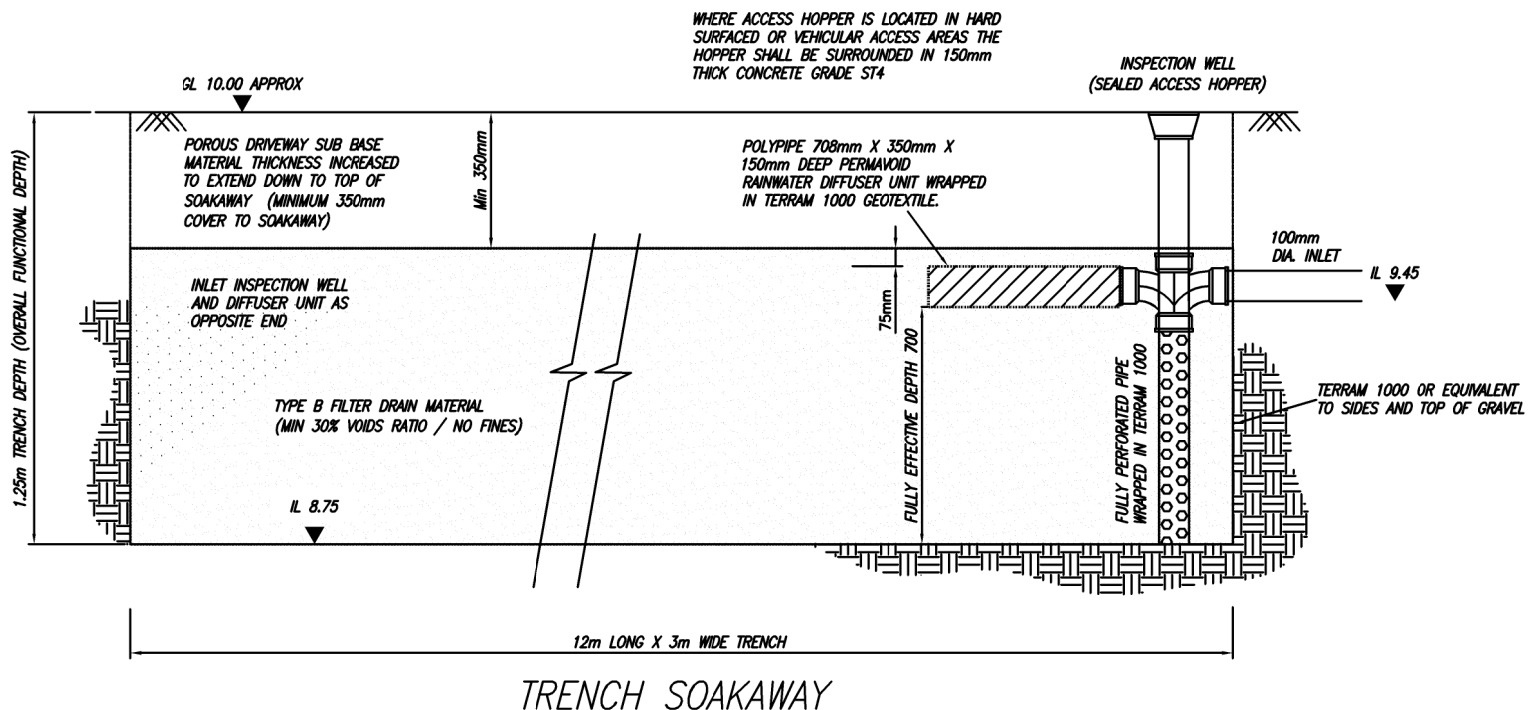


TRENCH SOAKAWAY

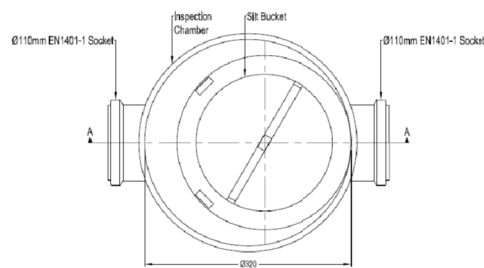

PLAN VIEW

Scale 1:5

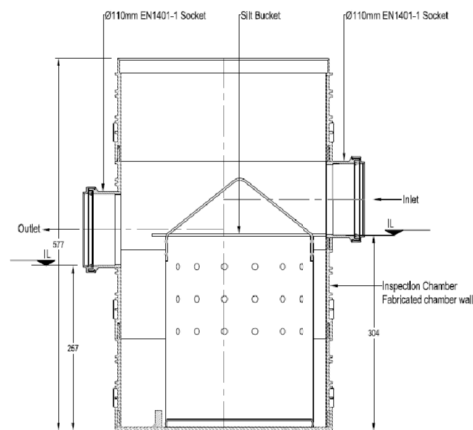

SECTION A-A

Scale 1:5

COVER AND FRAME	PRODUCT CODE
PVC 320mm (round) cover & frame	UG501
PVC 320mm (square) cover & frame	UG502

SILT TRAP DETAIL

Polypipe Ridgistorm Mini or equivalent

Notes

- For layout and general arrangement refer to Drawing G6445-02
- All works shall comply with current Building Regulation requirements and materials installed in accordance with manufacturers recommendations
- Levels relate to arbitrary site datum - to be confirmed by survey

REV	DESCRIPTION	DATE
-----	-------------	------

Ground Management Ltd

Civil and Geotechnical Engineering Services

Robin Hill Farm, Clay Lane, Fishbourne, CHICHESTER

West Sussex PO18 8AB Phone/Fax: 01243 575073

mail@groundmanagement.com

PROJECT

TILE BARN FARM BARNHAM
DRAINAGE DETAILS
SOAKAWAY AND SILT TRAP DETAIL

DRAWN BY	CHECKED BY	DESIGNED BY
AT	AT	AT
SCALE at A3	DATE	
N.T.S.	AUG 2021	
DRAWING No.	REVISION	STATUS
G6445-SD3	P4	PRELIMINARY