



Proposed Access
onto Yapton Road

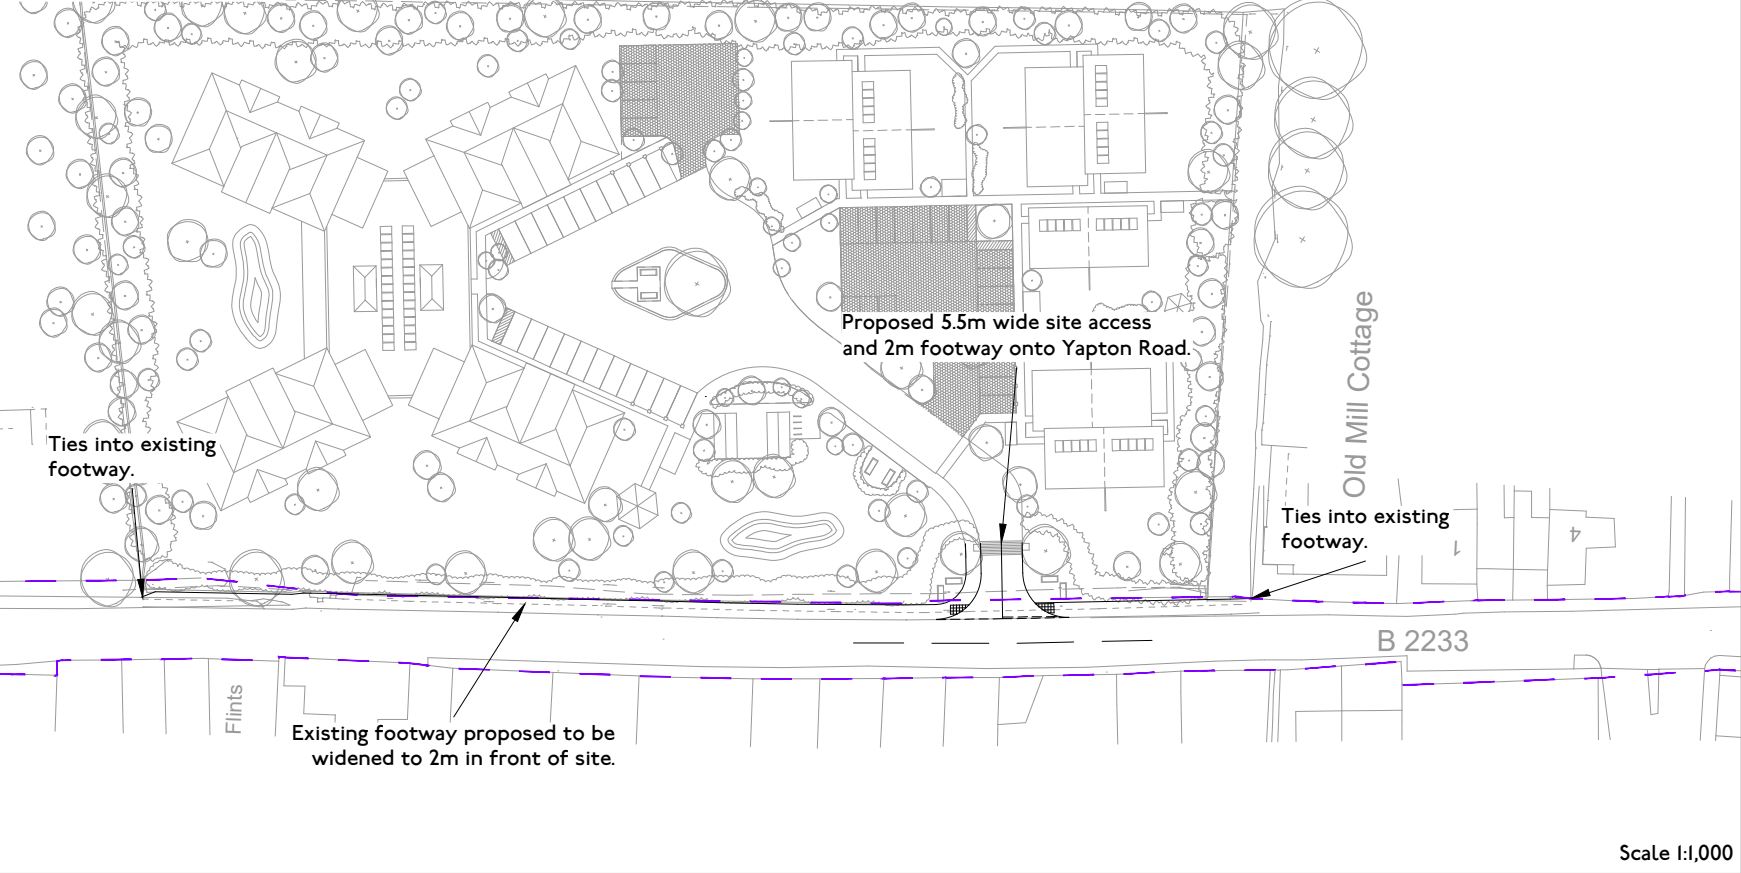


Proposed Access
Visibility Splays

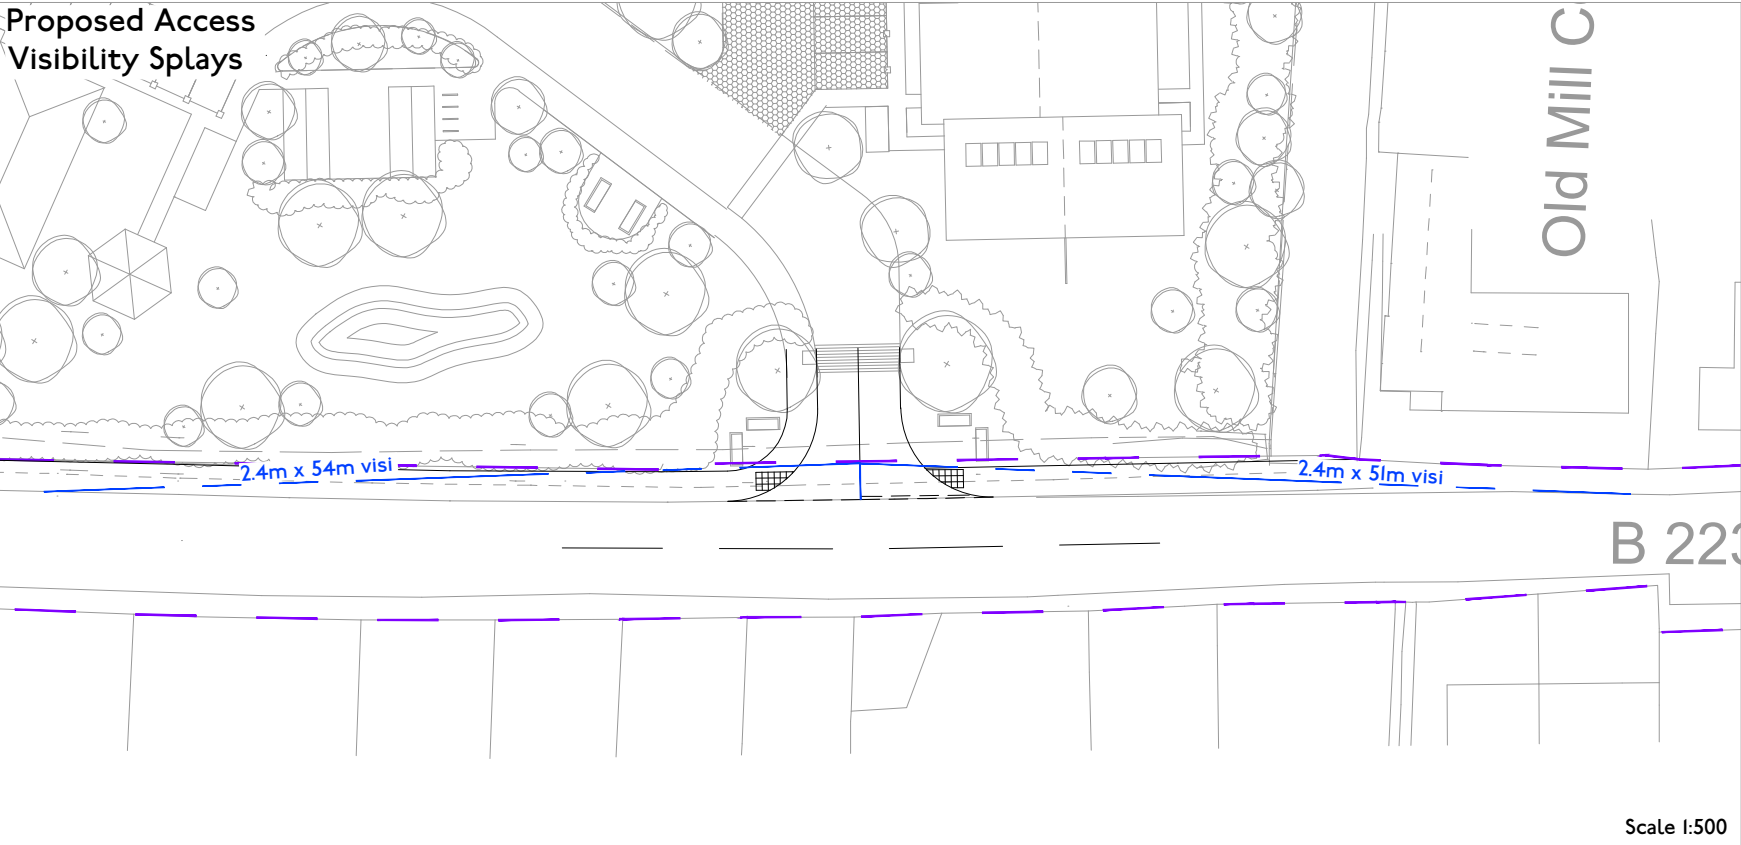


Notes:
This drawing has been produced by mode transport planning. The design shown is indicative and for discussion purposes only. Also, the internal layout is indicative and subject to final design at Reserved Matters.
Highway boundary based on OS Mapping and information provided by West Sussex County Council.
Underlying mapping includes topographical survey and OS Mapping, therefore the scale cannot be guaranteed.
Visibility Splays are based on recorded ATC wet weather 85th percentile speeds and MfS requirements.
No responsibility will be accepted for the use of this drawing in any other project.

Highway Boundary
Proposed Visibility Splays

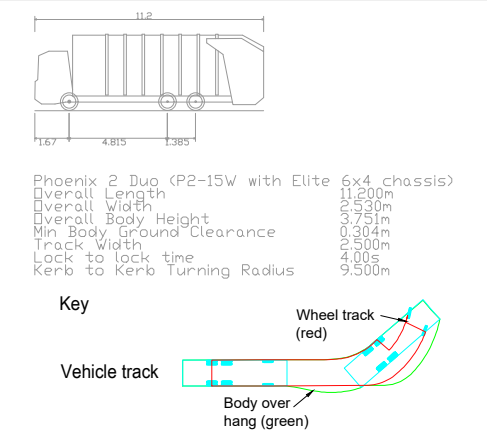

Swept Path Analysis
of Proposed Access

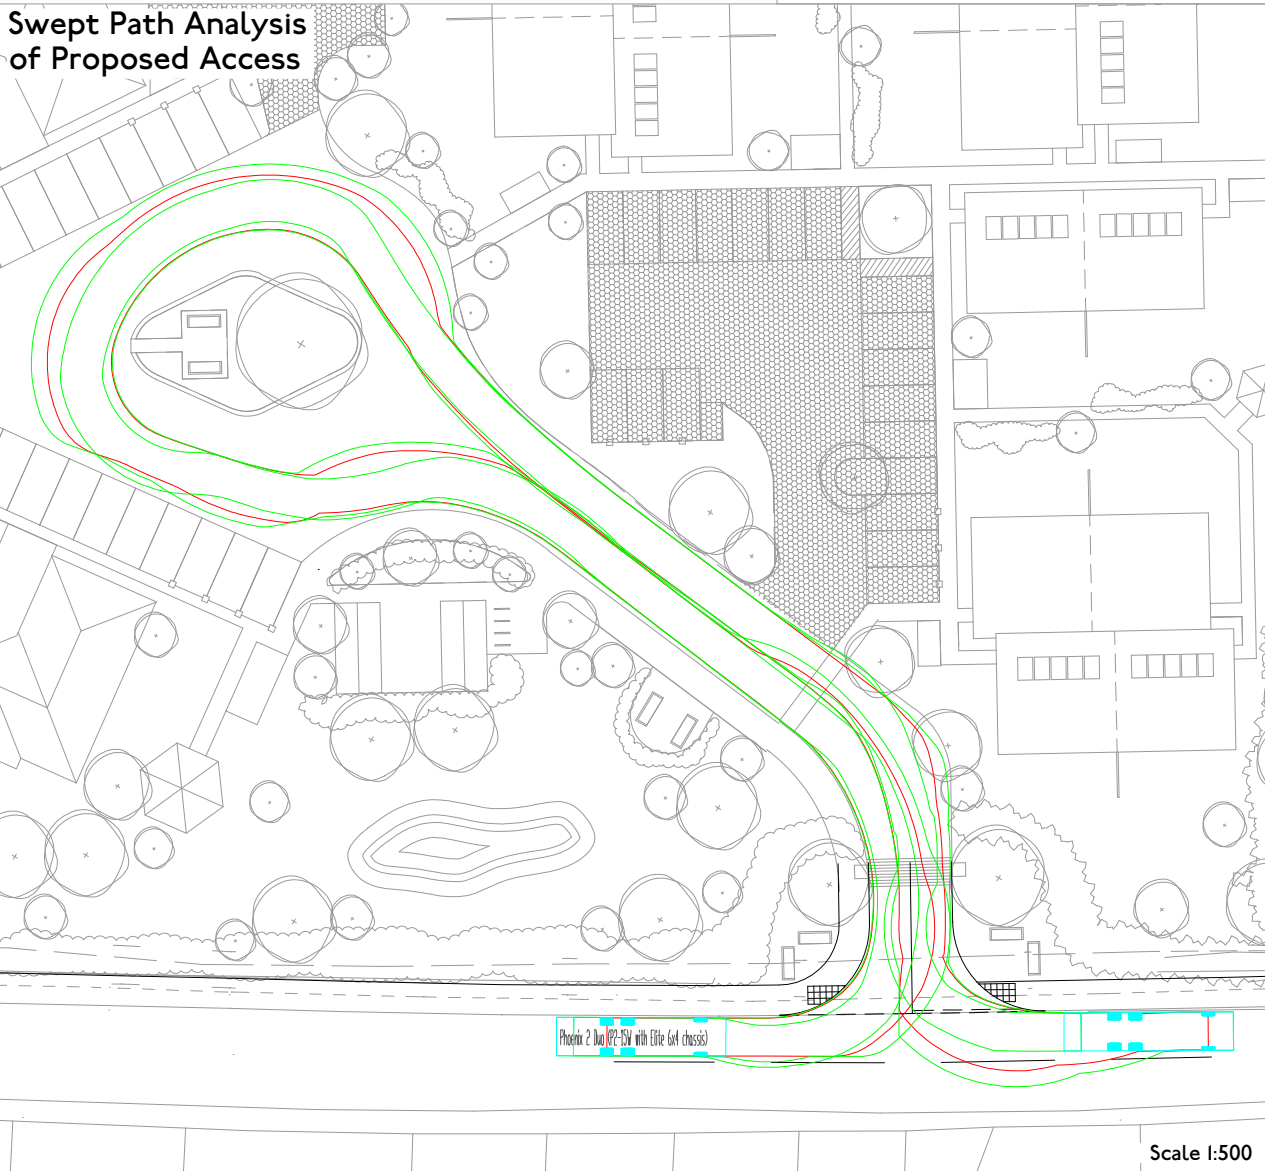

drawing title Proposed Access Design onto Yapton Road	client Orchestra (Special Projects I) Lintied	mode transport planning 9 Greyfriars Road Reading RG1 1NU		scale @ A3	C B A -	20-11-19 17-10-19 16-08-19 15-07-19	Final Site Layout Internal Access Revised Access Revised First Issue
	job title Land North of Yapton Road, Barnham	t 0118 206 2945 e info@modetransport.co.uk w www.modetransport.co.uk		drawn COR	drawing no. J32-4375-001		
				checked CH			
				created July '19			