
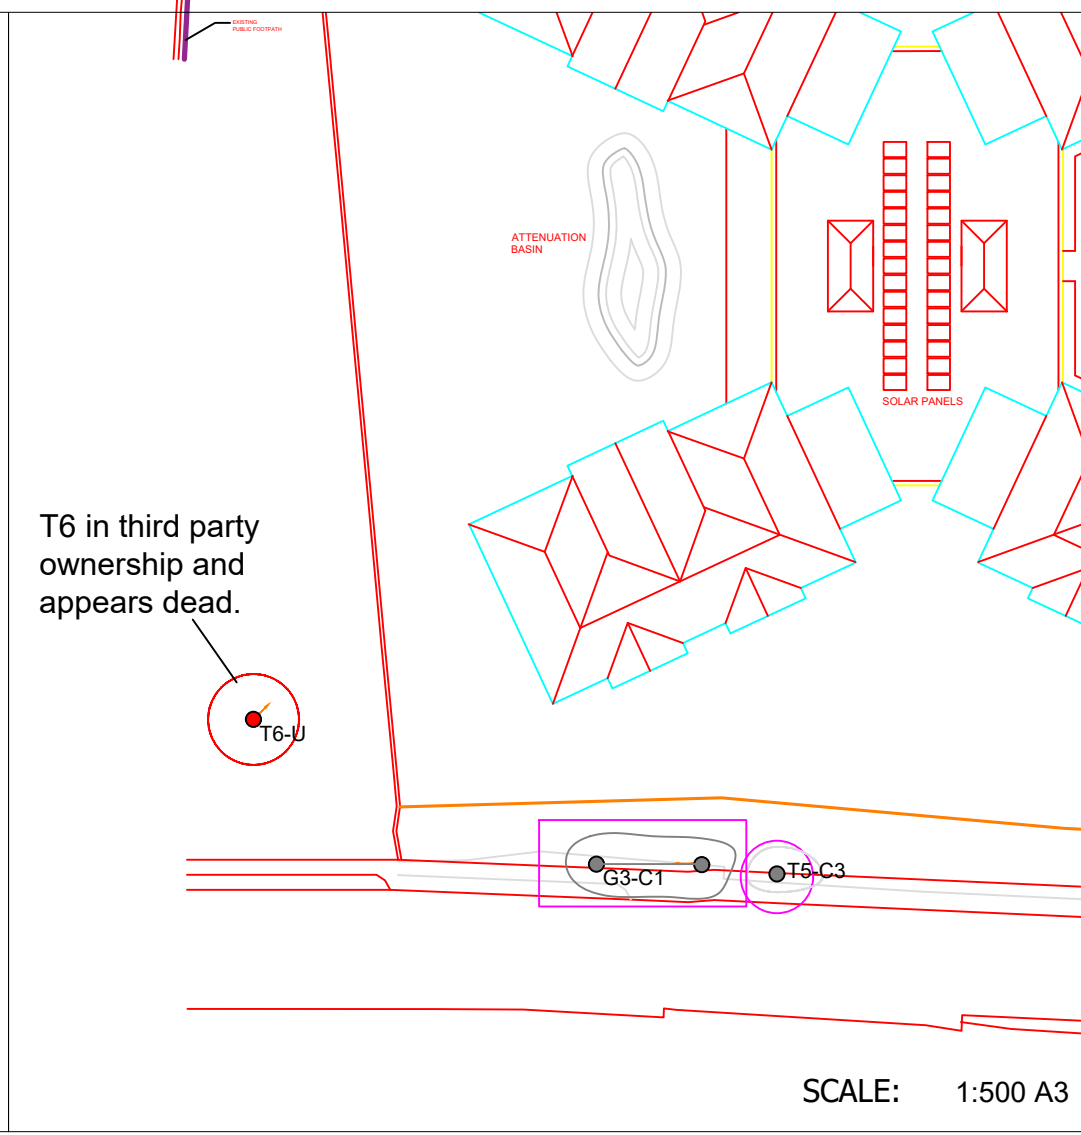
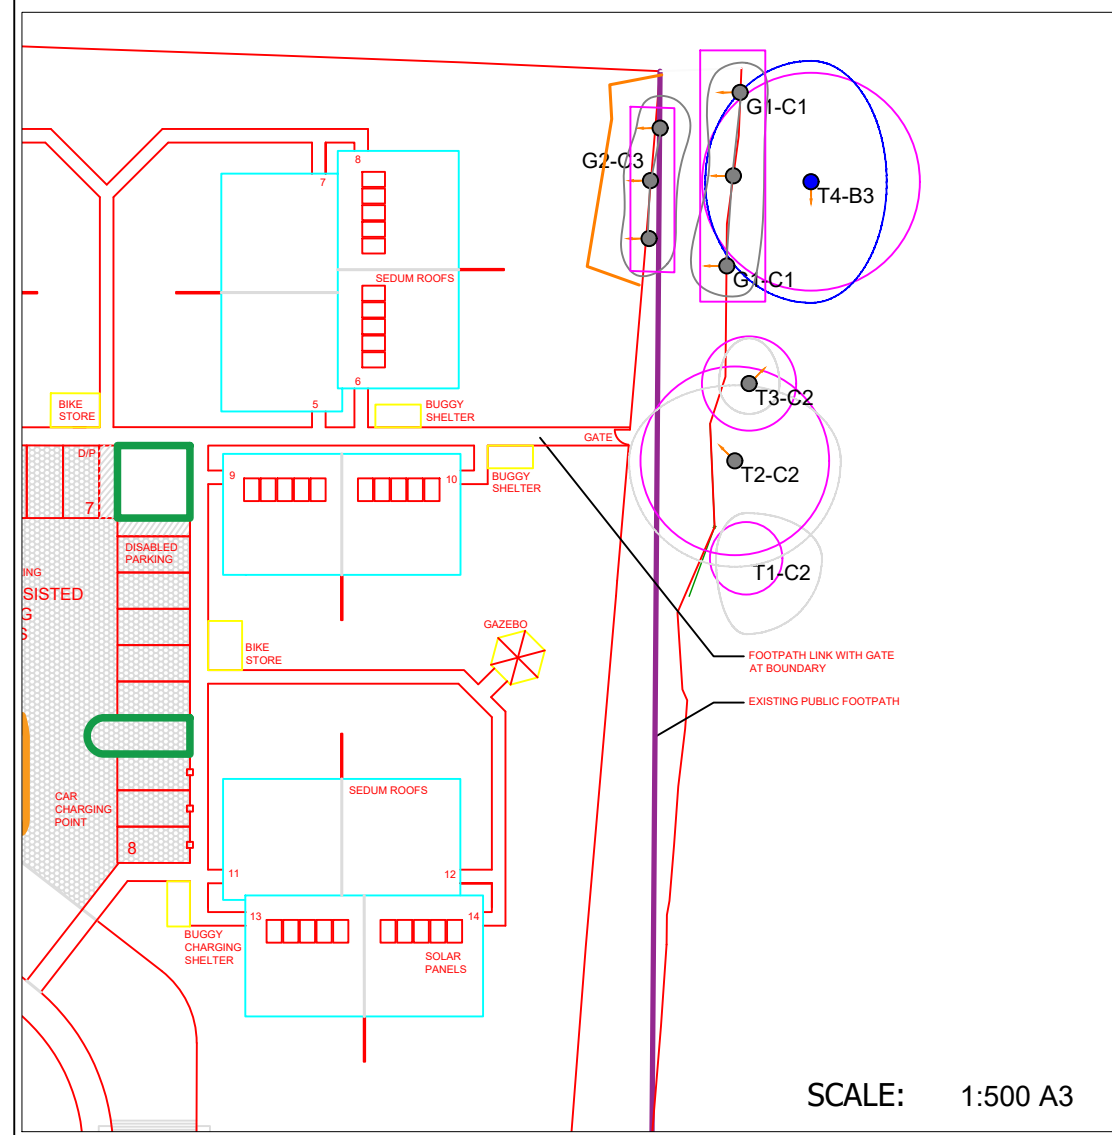


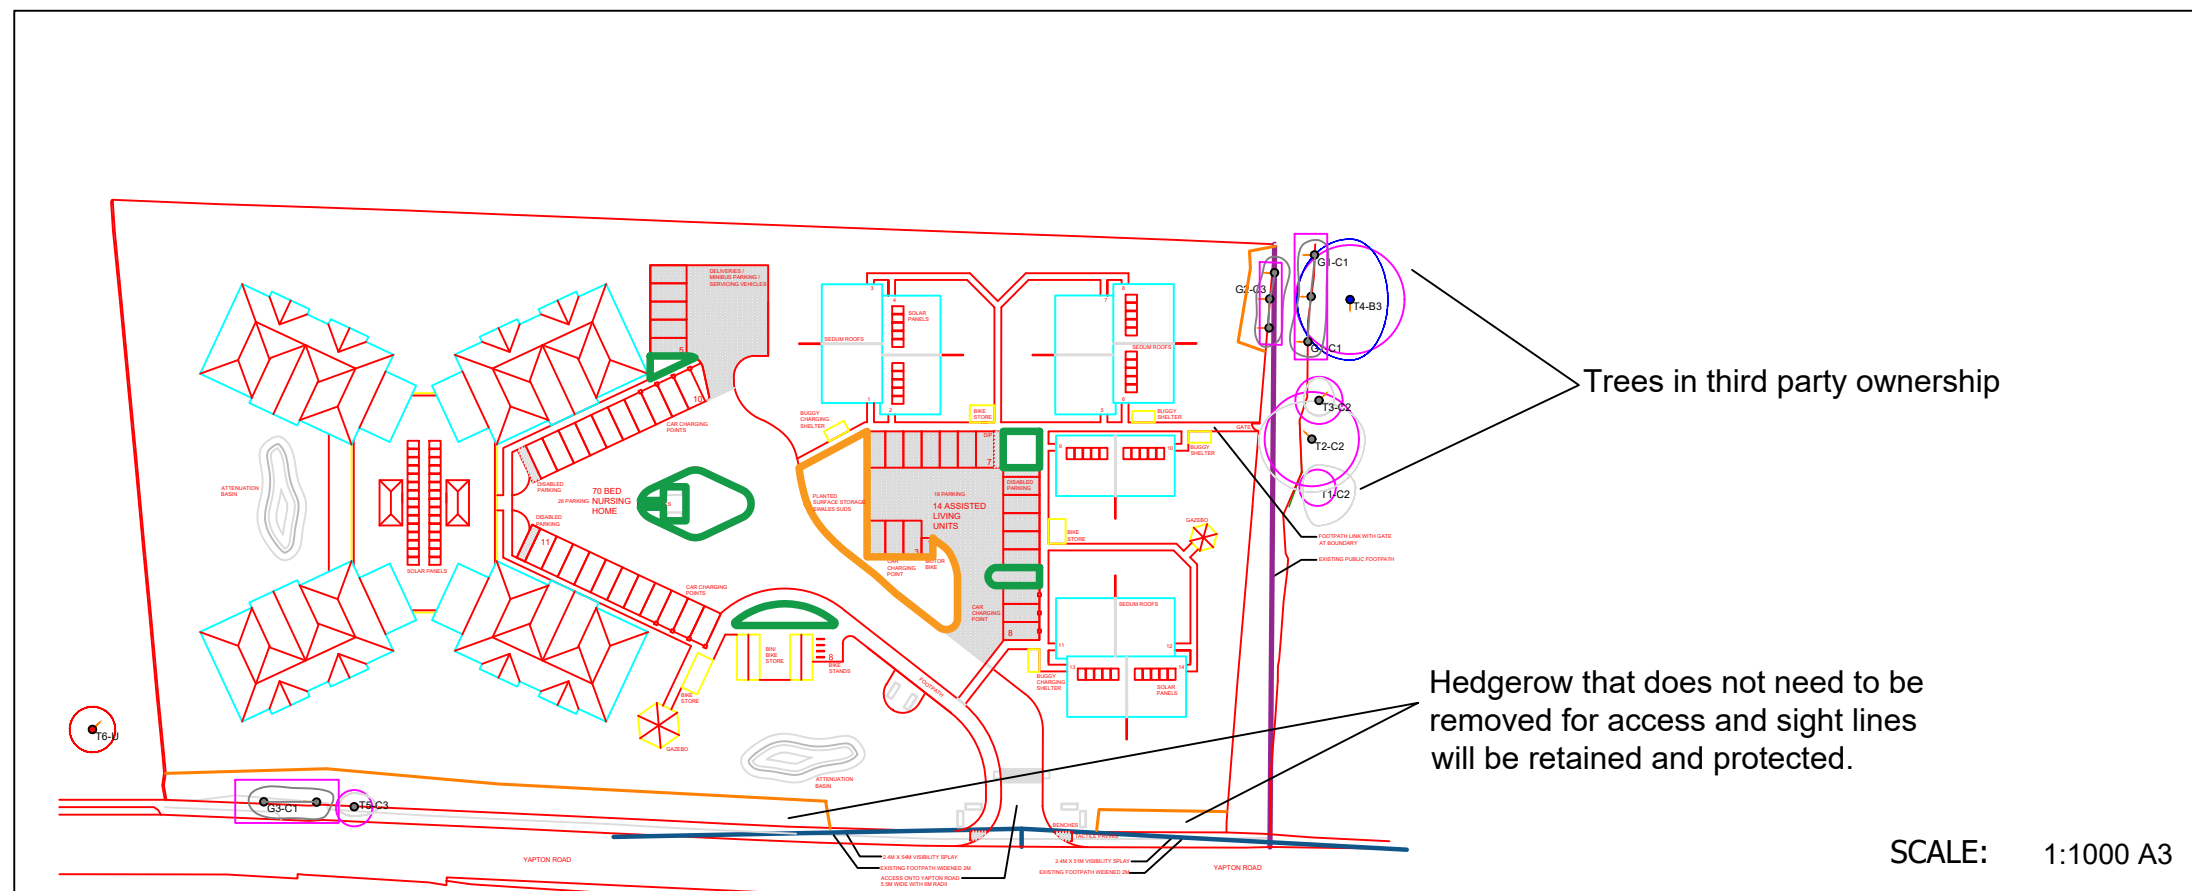

- KEY**
- Tree Position with Canopy Spread plus BS5837 Category A1, A2 or A3
 - Tree Position with Canopy Spread plus BS5837 Category B1, B2 or B3
 - Tree Position with Canopy Spread plus BS5837 Category C1, C2 or C3
 - Tree Position with Canopy Spread plus BS5837 Category U
 - Root Protection Area (RPA) - Based on Simple Radius from Tree
 - First significant Branch direction (FSB)
 - Protective Fence Line

TREE PROTECTION PLAN

CLIENT: Arrow Planning Ltd

PROJECT: Land At Yapton Road, Barnham, West Sussex

DATE: 19th March 2020

SCALE: as shown

ANDREW DAY
ARBORICULTURALCONSULTANCY LTD
5 BROOK PLACE
HALSTEAD
ESSEX
CO9 1DG

TEL: 0333 242 7344 MOB: 0777 231 7770
EMAIL: andy@andrewdayconsultancy.com