
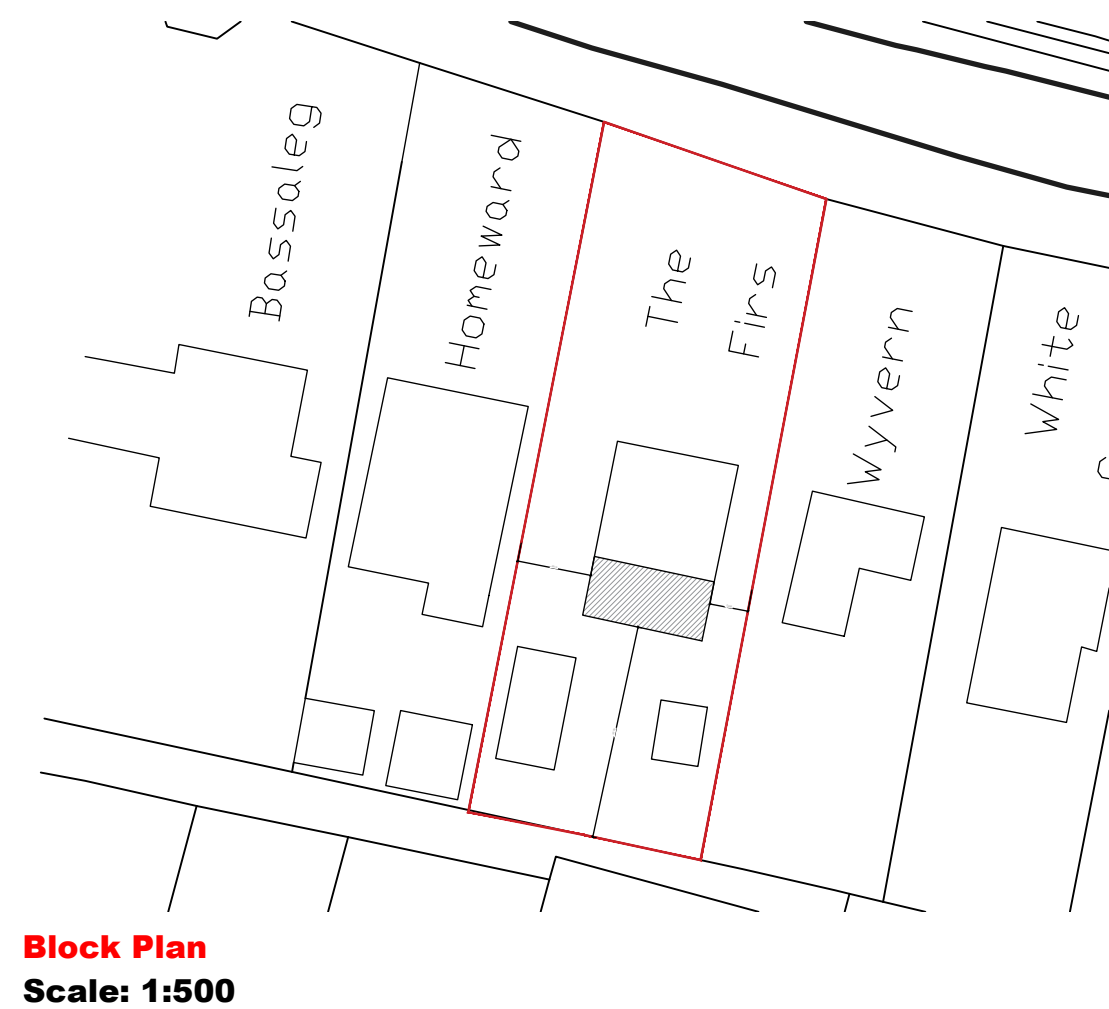
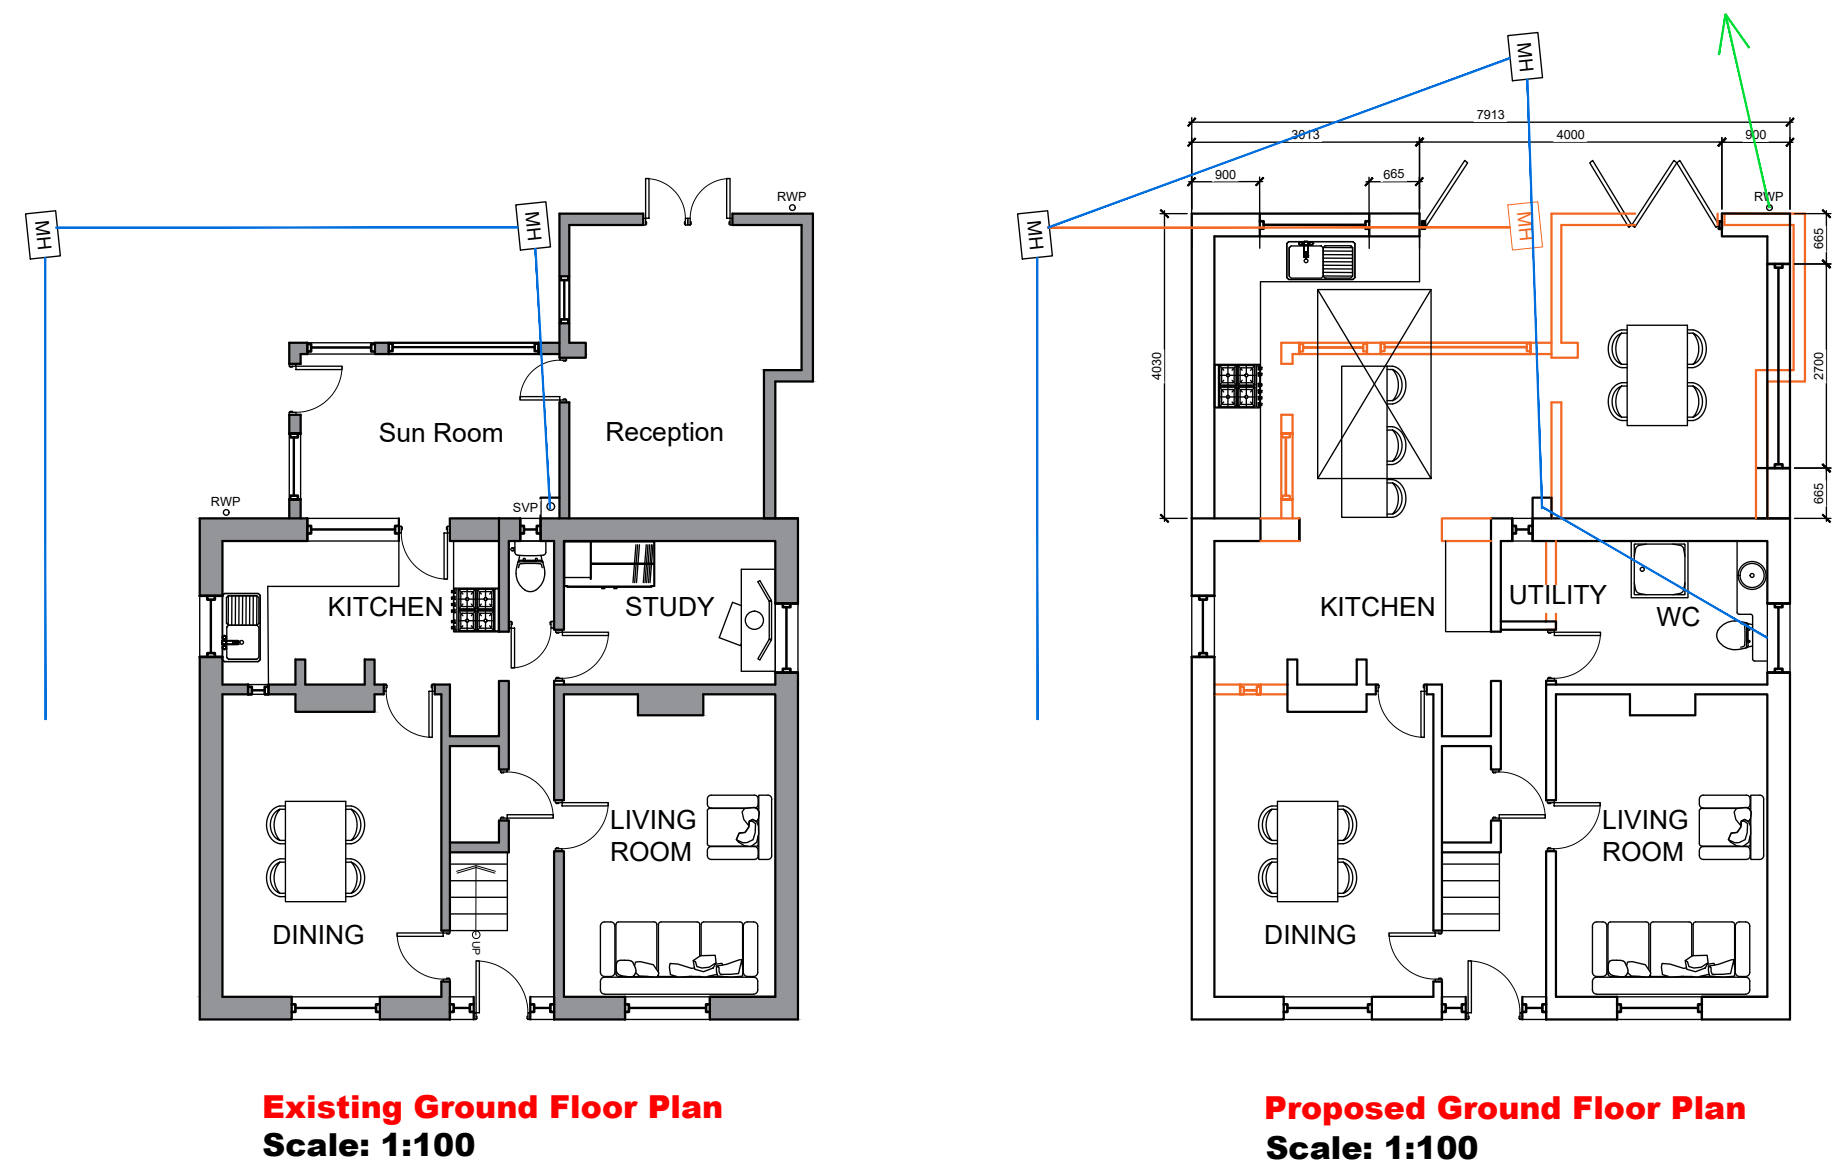
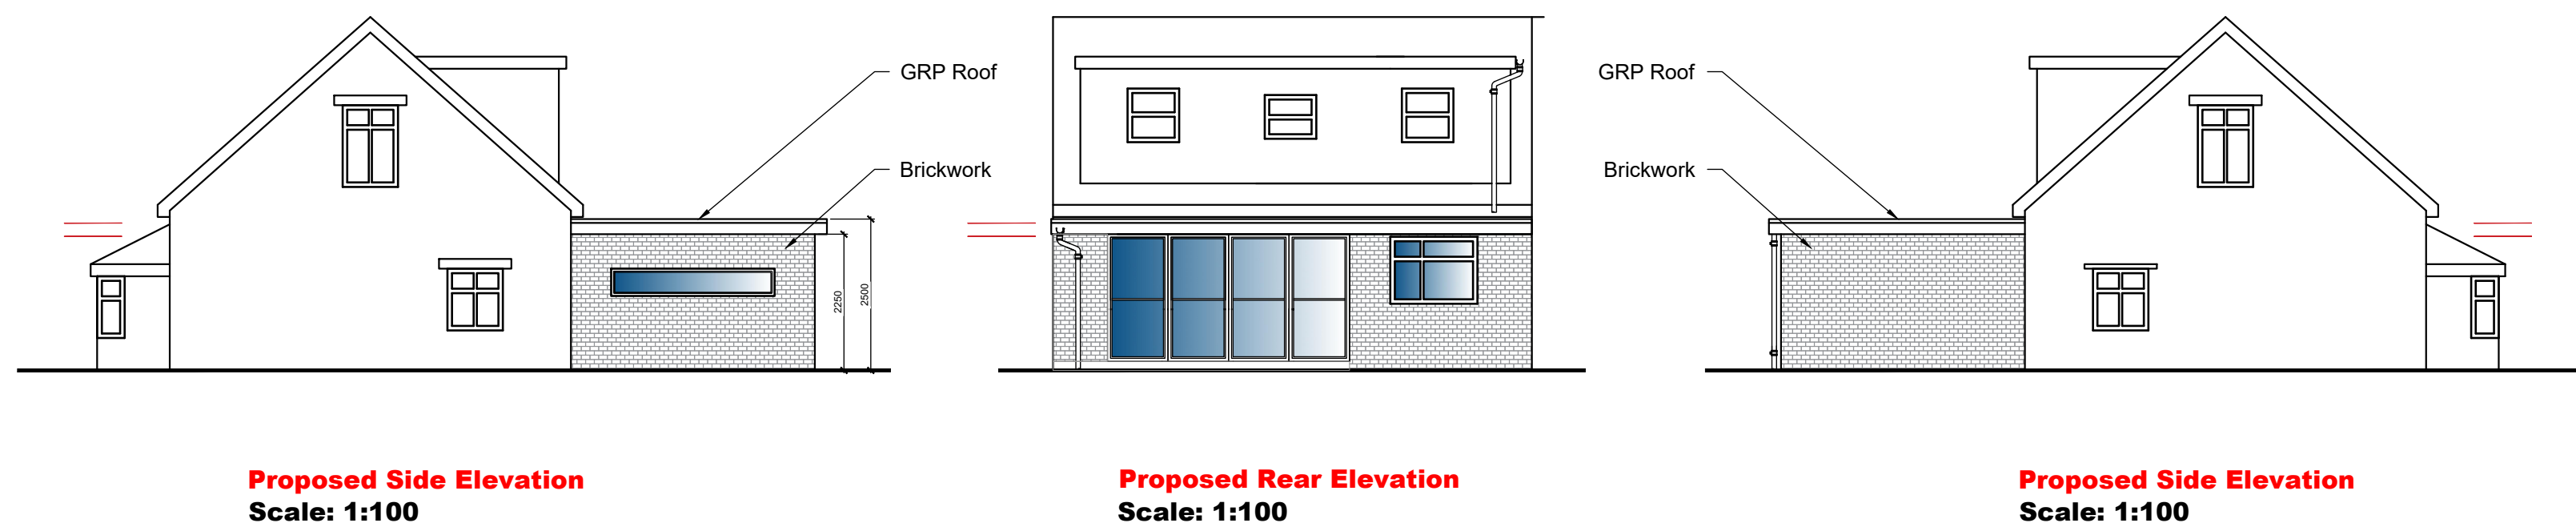


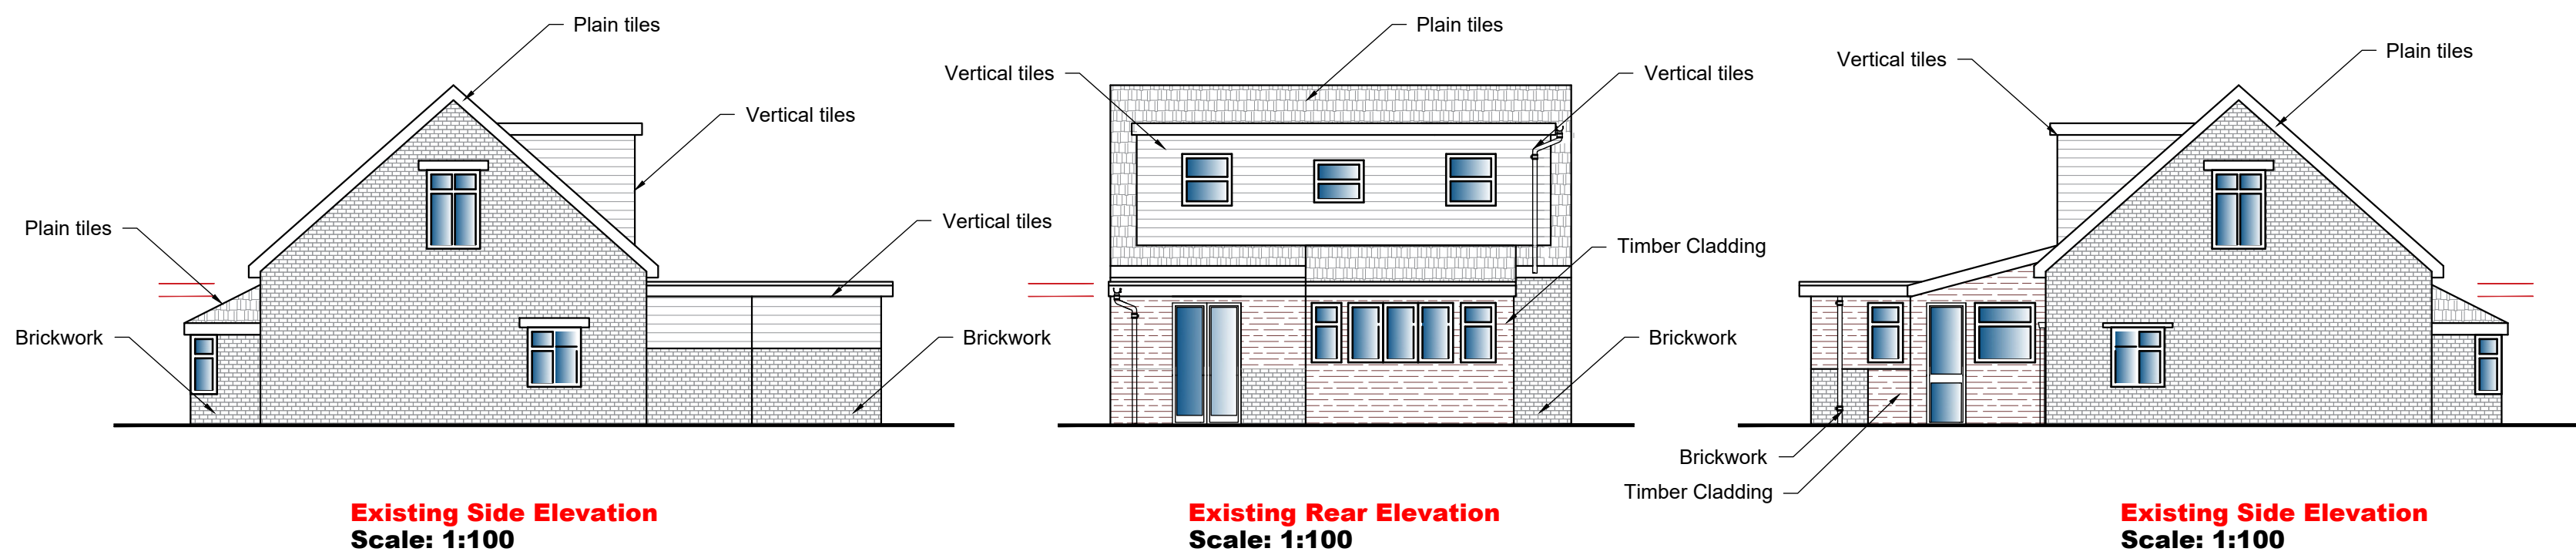

**NOTE:**  
This drawing is to be read in conjunction with the Construction Notes and Structural Engineer's details.  
The Contractor is responsible for all setting out and must check levels and dimensions on site before ordering materials or commencing work.  
Refer to written dimensions only. Do not scale from drawings, except for the purposes of Planning assessment.  
The Architect is to be immediately notified of any omissions or discrepancies.  
Building work should not commence until all statutory approvals have been granted, i.e. Planning, Building Control, etc.  
If a public sewer is discovered, consent to 'Build-over/Close-to' may be required from the Water Authority.

**PARTY WALLS:**  
Work to Party Walls (including insertion of flashings, beam bearings, etc) are subject to Party Wall agreements with neighbours and are to be arranged by the Client in accordance with the Party Wall Act (i.e. Providing two months written notice)

|                                       |          |
|---------------------------------------|----------|
| Below ground drainage - Surface Water |          |
| Below ground drainage - Foul Water    |          |
| Discharge pipes                       |          |
| Existing structure                    |          |
| Proposed structure                    |          |
| Removed structure                     |          |
| Section line                          |          |
| X                                     | XX/XX/XX |
| Revision                              | Date:    |
| Amendments                            |          |
| Details:                              |          |
| Initials:                             |          |

These drawings and designs are the property of Shear Architectural Design Ltd and must not be copied, retained, or used without prior written consent. © Copyright



2 Saffron Close  
Shoreham by Sea  
West Sussex  
BN43 6JF  
07881 656512  
info@sheararchitecturaldesign.co.uk  
www.sheararchitecturaldesign.co.uk

PROJECT:  
The Firs  
Lake Lane  
Barnham Village  
West Sussex  
PO22 0AE

DRAWING TITLE:  
Rear Extension

|          |                  |
|----------|------------------|
|          | DATE: 20/10/2020 |
|          | SCALE: Various   |
|          | DRAWN: DS        |
|          | CHECKED: -       |
| SHEET OF |                  |

|                 |                 |           |
|-----------------|-----------------|-----------|
| 20/88           | SK 1            | -         |
| PROJECT NUMBER: | DRAWING NUMBER: | REVISION: |

**FOR APPROVAL**