


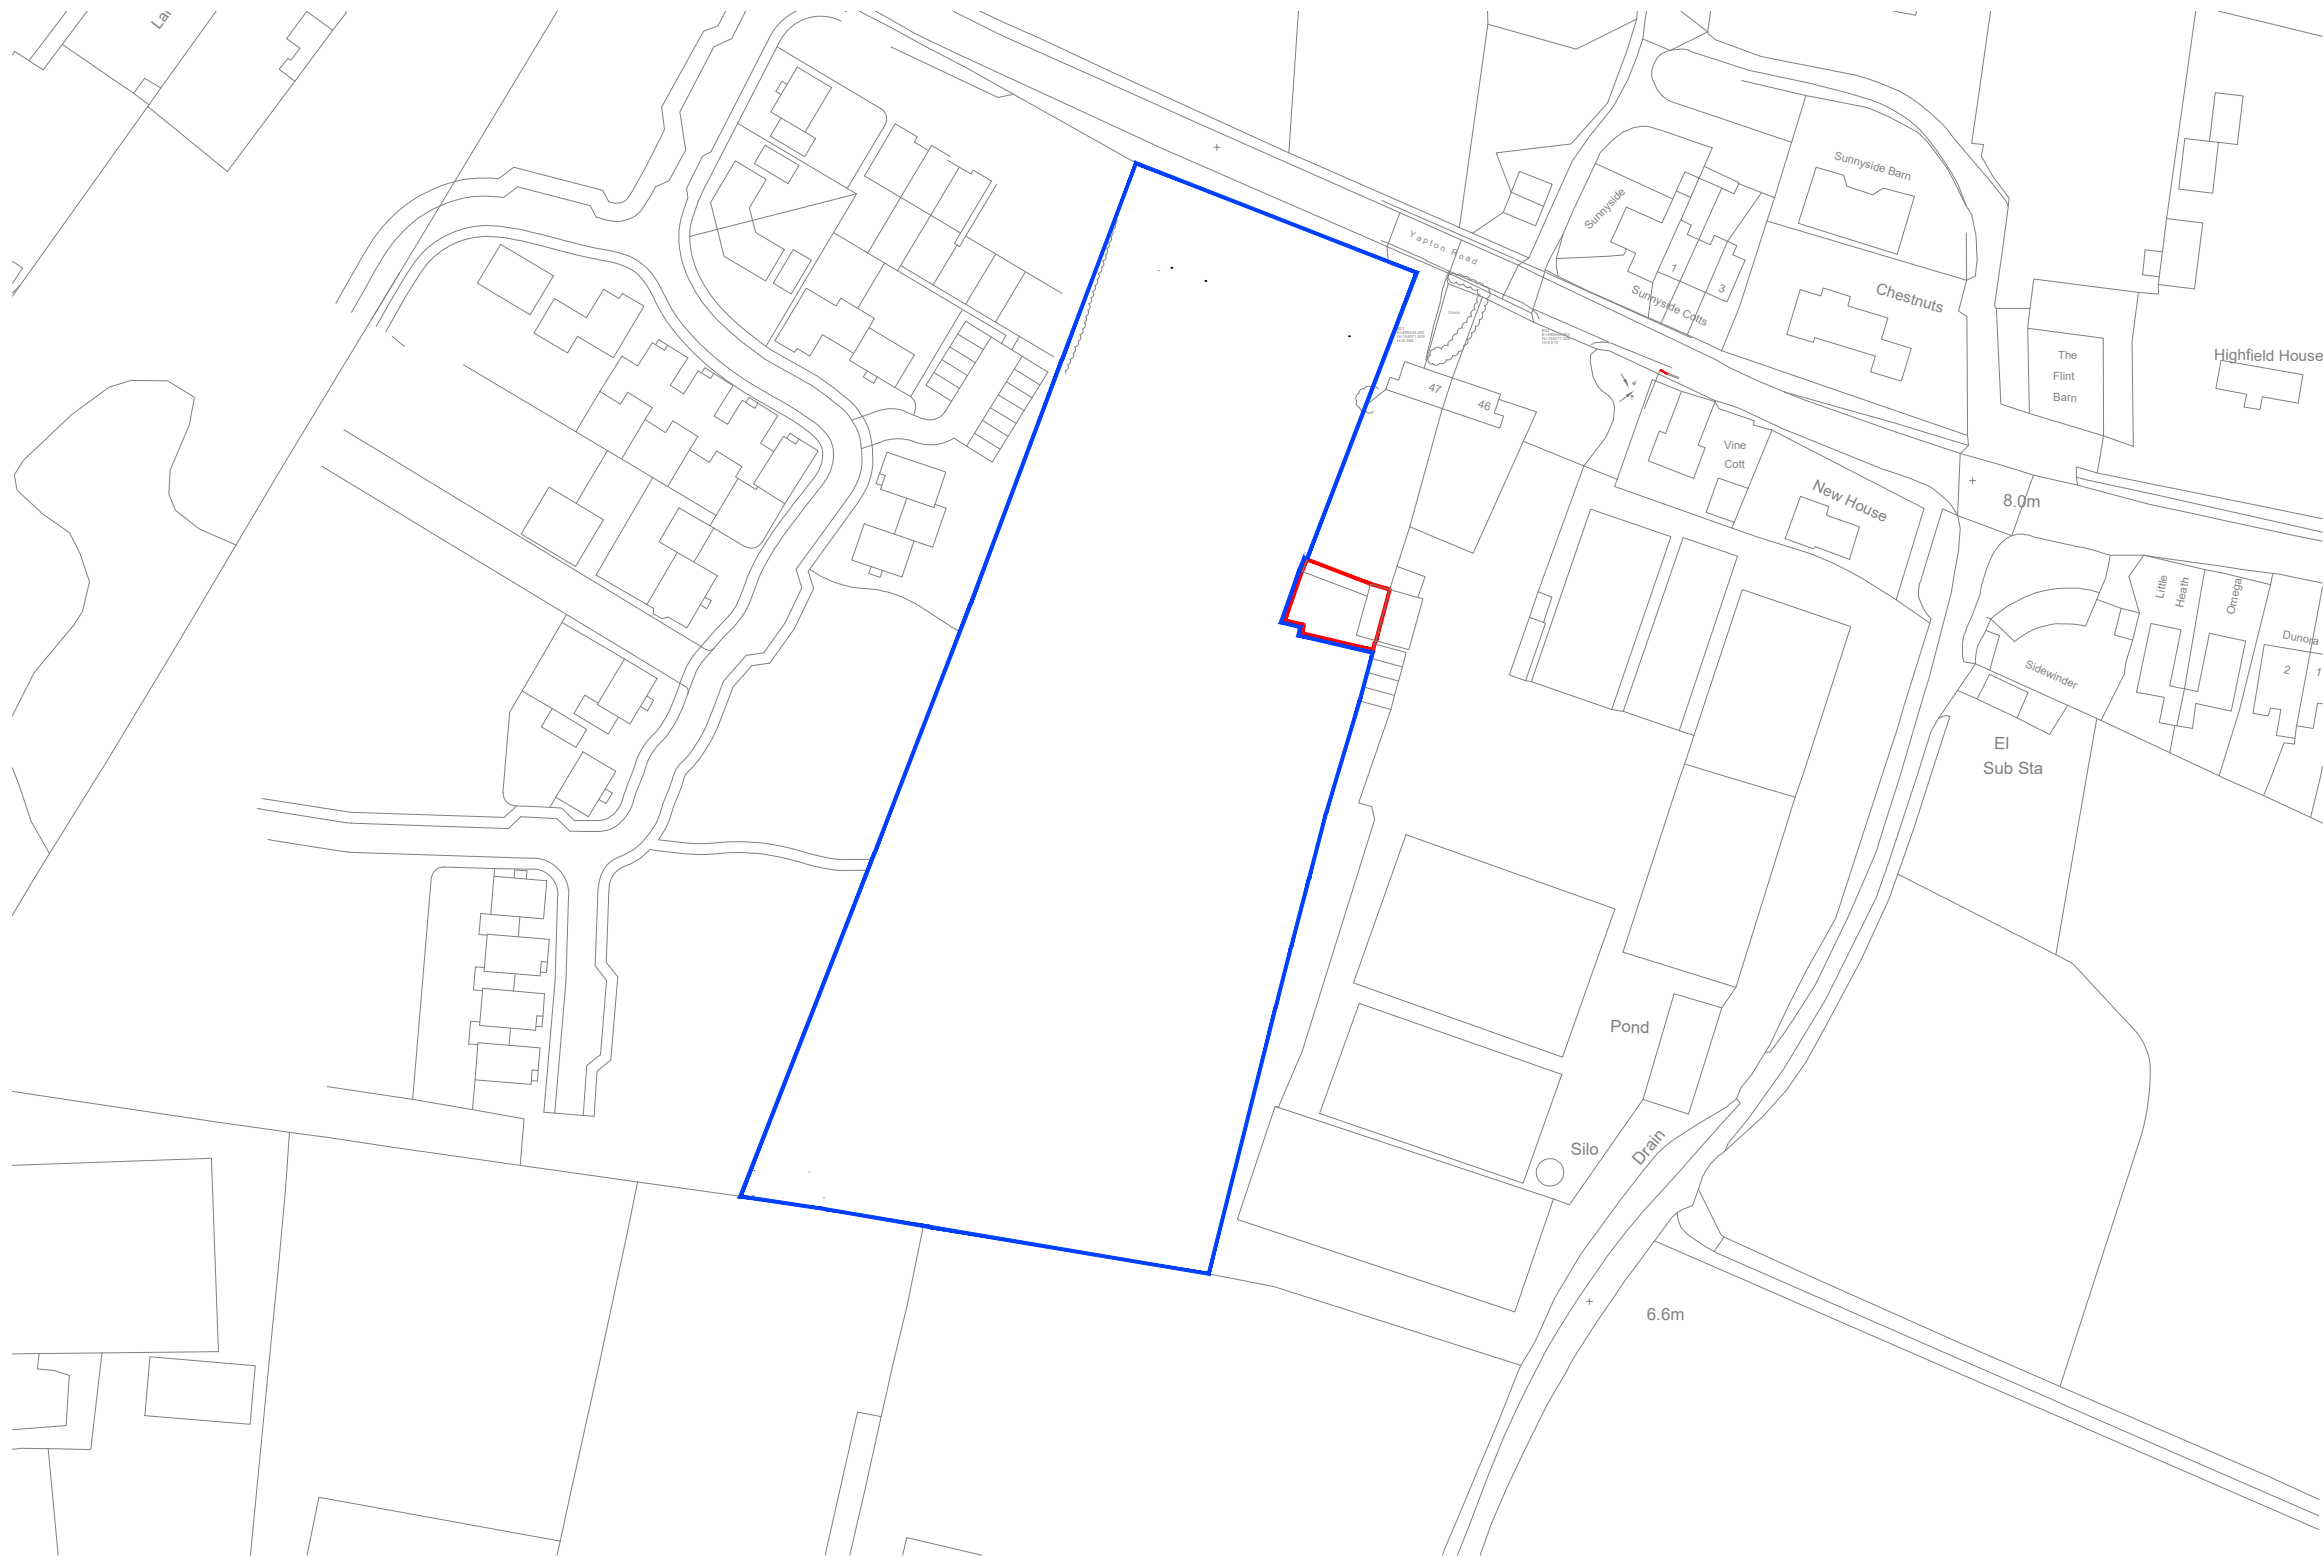

NOTES

This drawing is the copyright of Thrive Ltd ©. All rights reserved.
Ordnance Survey Data © Crown Copyright. All rights reserved.
Licence No. 100007359. DO NOT scale from this drawing.
Contractors, Sub Contractors and Suppliers are to check all relevant dimensions and levels of the site and building before commencing any shop drawings or building work. Any discrepancies should be recorded to the Architect.
Where applicable this drawing is to be read in conjunction with the Consultants' drawings.

REV	DESCRIPTION	DATE	AUTH	CHK'D
A	Full Application (Garage 4 & 5 repositioned)	22/11/19	ZC	
B	Other Land in applicant's ownership	03/01/20	ZC	

scale 1:1250

KEY:

Other Land in Applicant's Ownership
 Application Red Line

thrive.

architects

Romsey Office

Building 300, The Grange, Romsey Road, Michelmersh, SO51 0AE
t: 01794 367703 f: 01794 367276 www.thrivearchitects.co.uk

PROJECT

Lillies, Yapton Road

Barnham

For: Matthew Homes

DRAWING

Location Plan

SCALE	DATE	AUTHOR	CHK'D
1:1250 @ A3	October 2019	MP	

JOB NO.	DRAWING NO.	REV
MATT151202	LP.02	B

CLIENT REF.

ARUN DISTRICT COUNCIL BN/129/19/PL