

Amanda Scholes | Receptionist, Department, Arun District Council | Location: Ground Floor, Arun Civic Centre, Maltravers Road, Littlehampton, BN17 5LF

Internal: 37736 | External: +44 (0) 1903 737500 ext 37736 | E-mail: amanda.scholes@arun.gov.uk



Visit Arun's web site at [Error! Hyperlink reference not valid.](http://www.arun.gov.uk/CIL)



Save the environment - think before you print.

From: southernwaterplanning [REDACTED]

Sent: 05 February 2020 13:00

To: Planning.Responses <Planning.Responses@arun.gov.uk>

Subject: BN/129/19/PL: - Land to the rear of Lilles, Yapton Road, Barnham, Bognor, Regis, PO22 0AY.

Dear Sir/Madam,

Please find attached Southern Water's response regarding the above planning consultation.

Yours faithfully,

[REDACTED]

Joff Edevane

Growth Planning Lead, Business Channels

[REDACTED]
southernwater.co.uk



from
Southern Water



This e-mail is intended solely for the person or organisation to which it is addressed. It may contain privileged and confidential information. If you are not the intended recipient, you are prohibited from copying, disclosing or distributing this e-mail or its contents (as it may be unlawful for you to do so) or taking any action in reliance on it. If you receive this e-mail by mistake, please delete it then advise the sender immediately. Without prejudice to the above prohibition on unauthorised copying and disclosure of this e-mail or its contents, it is your responsibility to ensure that any onward transmission, opening or use of this message and any attachments will not adversely affect your or the onward recipients' systems or data. Please carry out such virus and other such checks as you consider appropriate. An e-mail reply to this address may be subject to monitoring for operational reasons or lawful business practices. This e-mail is issued by Southern Water Services Limited, company number 2366670, registered in England and having its registered office at Southern House, Yeoman Road, Worthing, BN13 3NX, England. In sending this e-mail the sender cannot be deemed to have specified authority and the contents of the e-mail will have no contractual effect unless (in either case) it is otherwise agreed between Southern Water Services Limited and the recipient.

This message has been scanned for malware by Websense. www.websense.com



from

**Southern
Water**

Planning and Development Services
Arun District Council
Arun Civic Centre
Maltravers Road
Littlehampton
West Sussex
BN17 5LF

Your ref
BN/129/19/PL

Our ref
PLAN-031357

Date
05/02/2020

Contact

Dear Sir/Madam,

Proposal: Repositioning red line & garage 4 & 5 of approved application BN/6/18/RES (APP/C3810/W/18/3212398).

Site: BN/129/19/PL: - Land to the rear of Lilles, Yapton Road, Barnham, Bognor, Regis, PO22 0AY.

Thank you for your letter dated 06/01/2020.

Southern Water has no objection for repositioning red line & garage 4 & 5.

For any queries please contact us at


Yours faithfully,

Joff Edevane
Growth Planning Lead
Business Channels

Southern Water, Southern House, Yeoman Road, Worthing, West Sussex, BN13 3NX
southernwater.co.uk

Southern Water Services Ltd, Registered Office: Southern House, Yeoman Road, Worthing, West Sussex, BN13 3NX Registered in England No. 2366670

SOUTHERN WATER

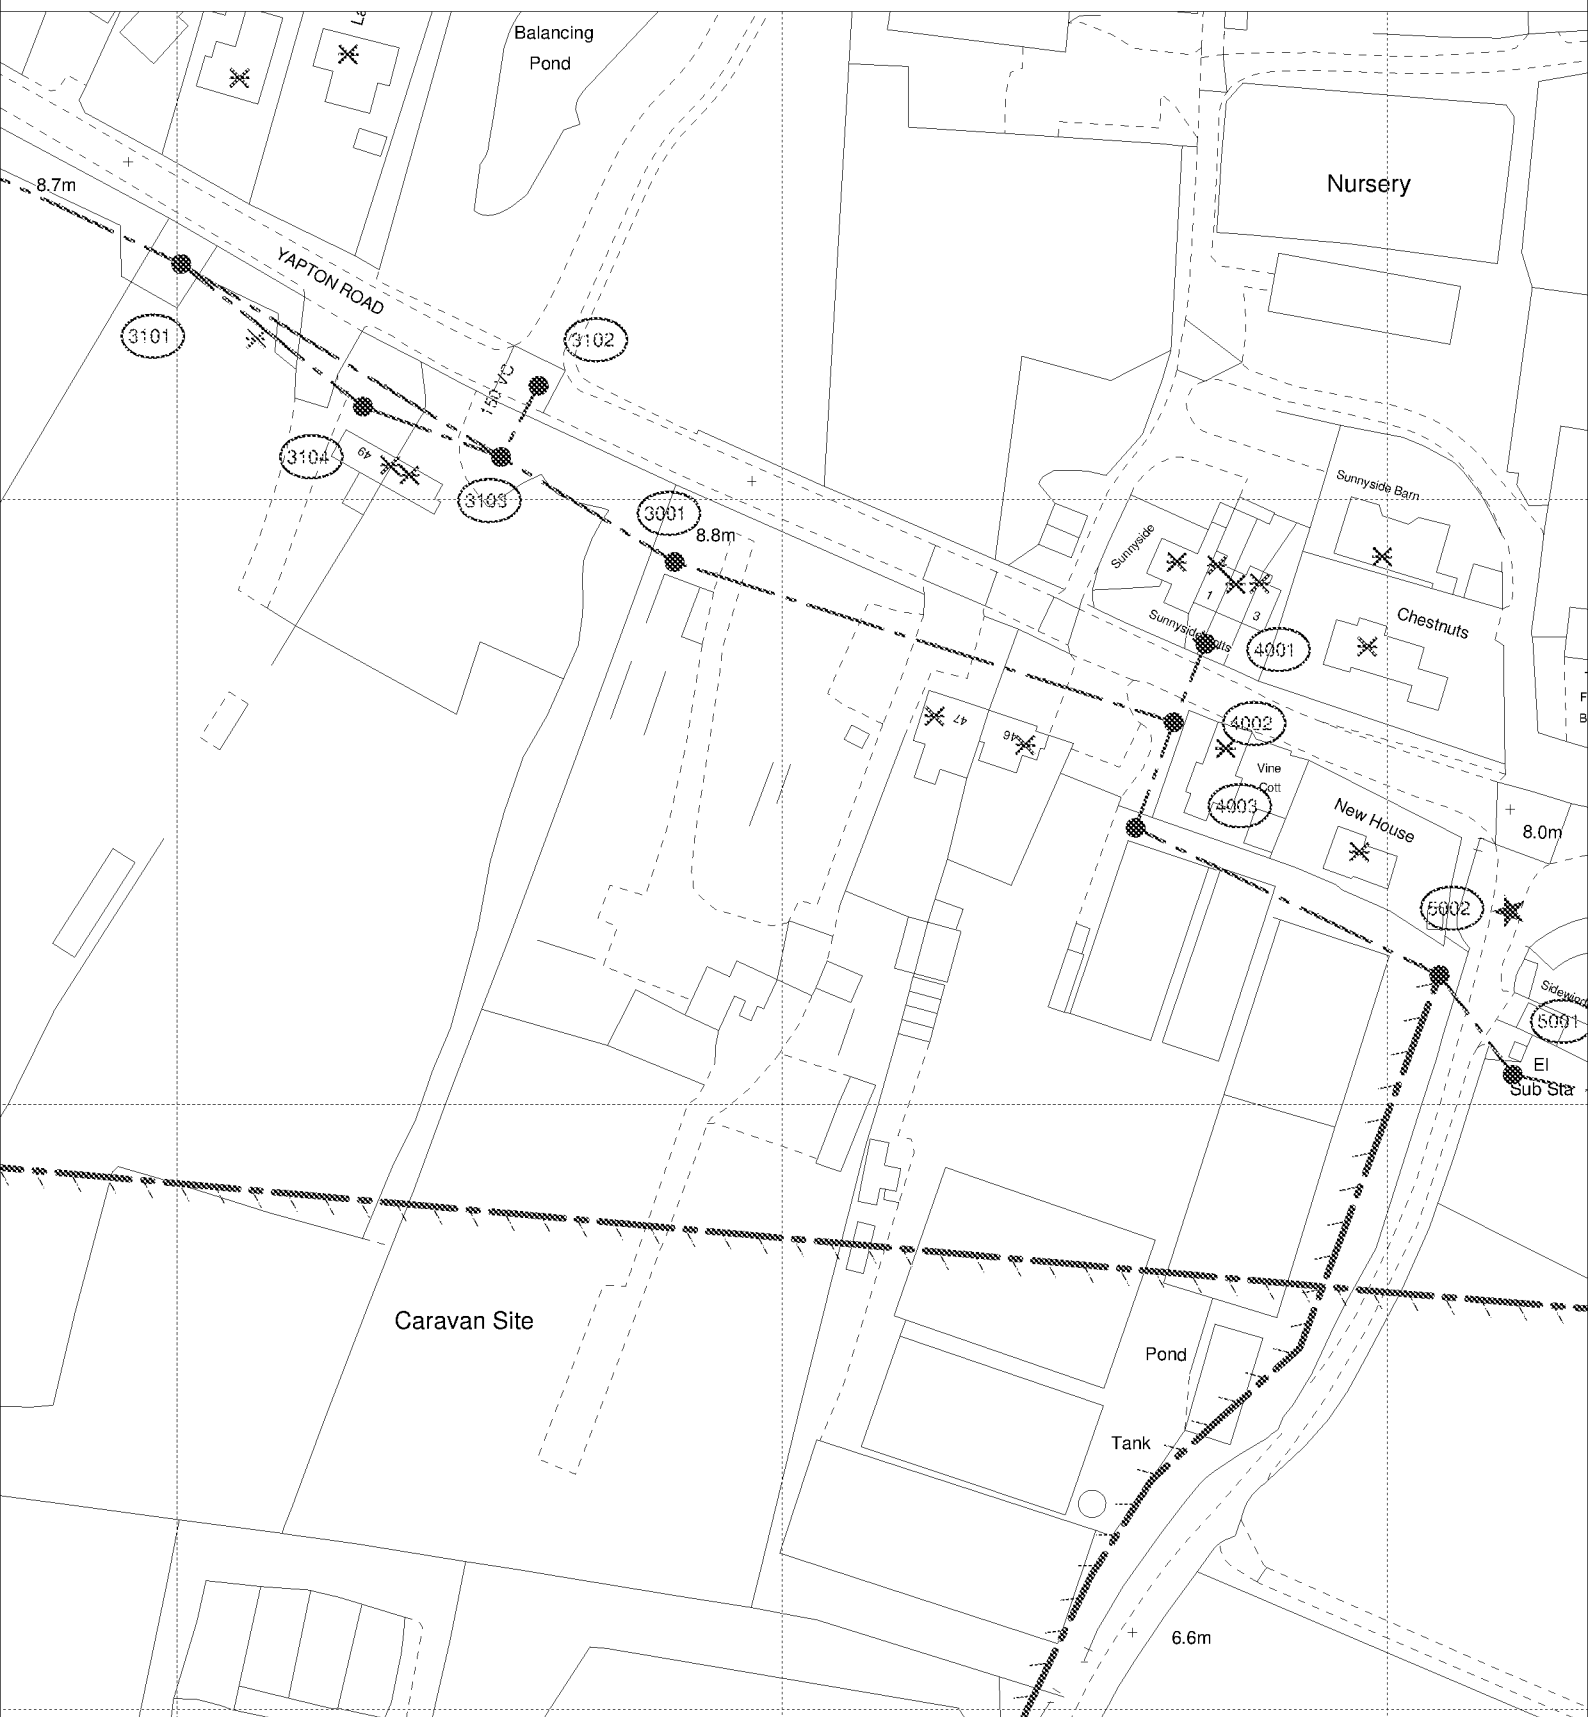

The positions of pipes shown on this plan are believed to be correct, but Southern Water Services Ltd accept no responsibility in the event of inaccuracy. The actual positions should be determined on site.

Based upon Ordnance Survey Digital Data with the permission of the controller of H.M.S.O. Crown Copyright Reserved Licence No. WU 298530

O.S. REF: SU9604SW

Scale: 1:1250

Screen Print

WARNING: BAC pipes are constructed of Bonded Asbestos Cement

WARNING: Unknown (UNK) materials may include Bonded Asbestos Cement

ARUN DISTRICT COUNCIL BN/129/19/PL



Printed By: chandne

Date: 4-2-2020

Southern Water MapGuide Browser

Requested By: