




SAFETY HEALTH AND ENVIRONMENTAL

THERE ARE NO EXCEPTIONAL RISKS ASSOCIATED WITH THESE WORKS. REFER TO THE DESIGNERS RISK ASSESSMENT FOR THE FULL ASSESSMENT OF RISKS.




NOTES


1. CONTRACTORS MUST CHECK ALL DIMENSIONS ON SITE. ONLY FIGURED DIMENSIONS ARE TO BE WORKED FROM. DISCREPANCIES MUST BE REPORTED TO THE ARCHITECT OR ENGINEER BEFORE PROCEEDING. © THIS DRAWING IS COPYRIGHT.
2. REPRODUCED FROM OS SITEMAP ® BY PERMISSION OF ORDNANCE SURVEY® ON BEHALF OF THE CONTROLLER OF HER MAJESTY'S STATIONERY OFFICE. © CROWN COPYRIGHT 2008. ALL RIGHTS RESERVED. LICENCE NUMBER 100007126.
3. UNTIL TECHNICAL APPROVAL HAS BEEN OBTAINED FROM THE RELEVANT AUTHORITIES, ALL DRAWINGS ARE ISSUED AS PRELIMINARY AND NOT FOR CONSTRUCTION. SHOULD THE CONTRACTOR COMMENCE SITE WORK PRIOR TO APPROVAL BEING GIVEN IT IS ENTIRELY AT HIS OWN RISK.

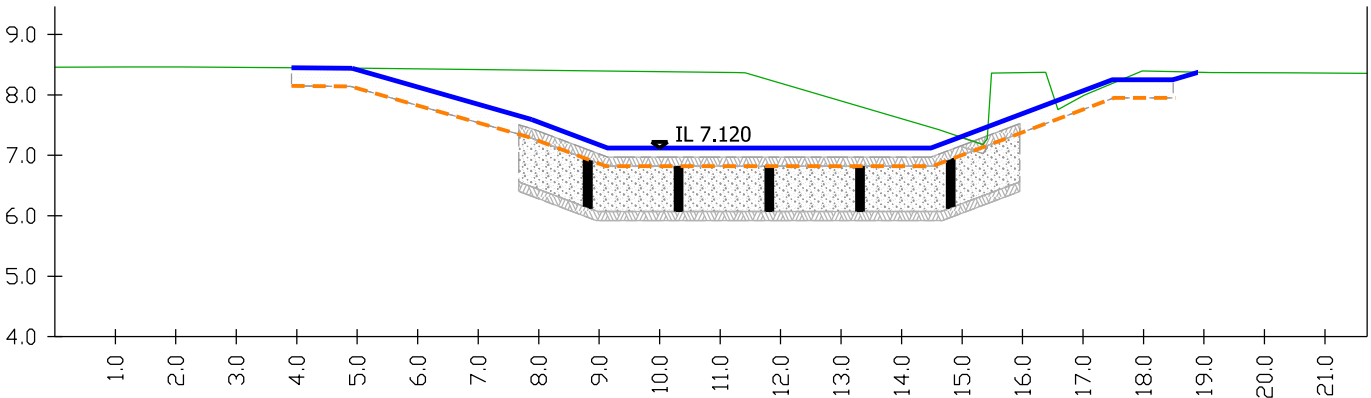

SECTION A-A

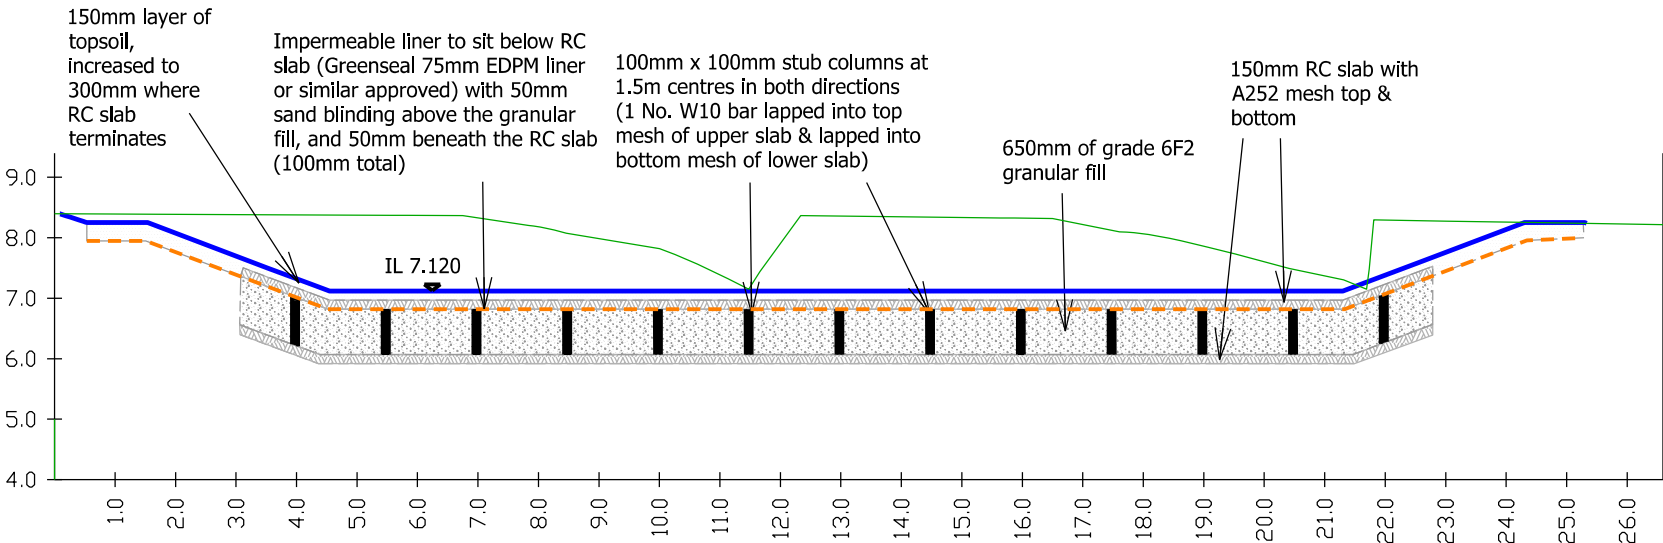


SECTION B-B

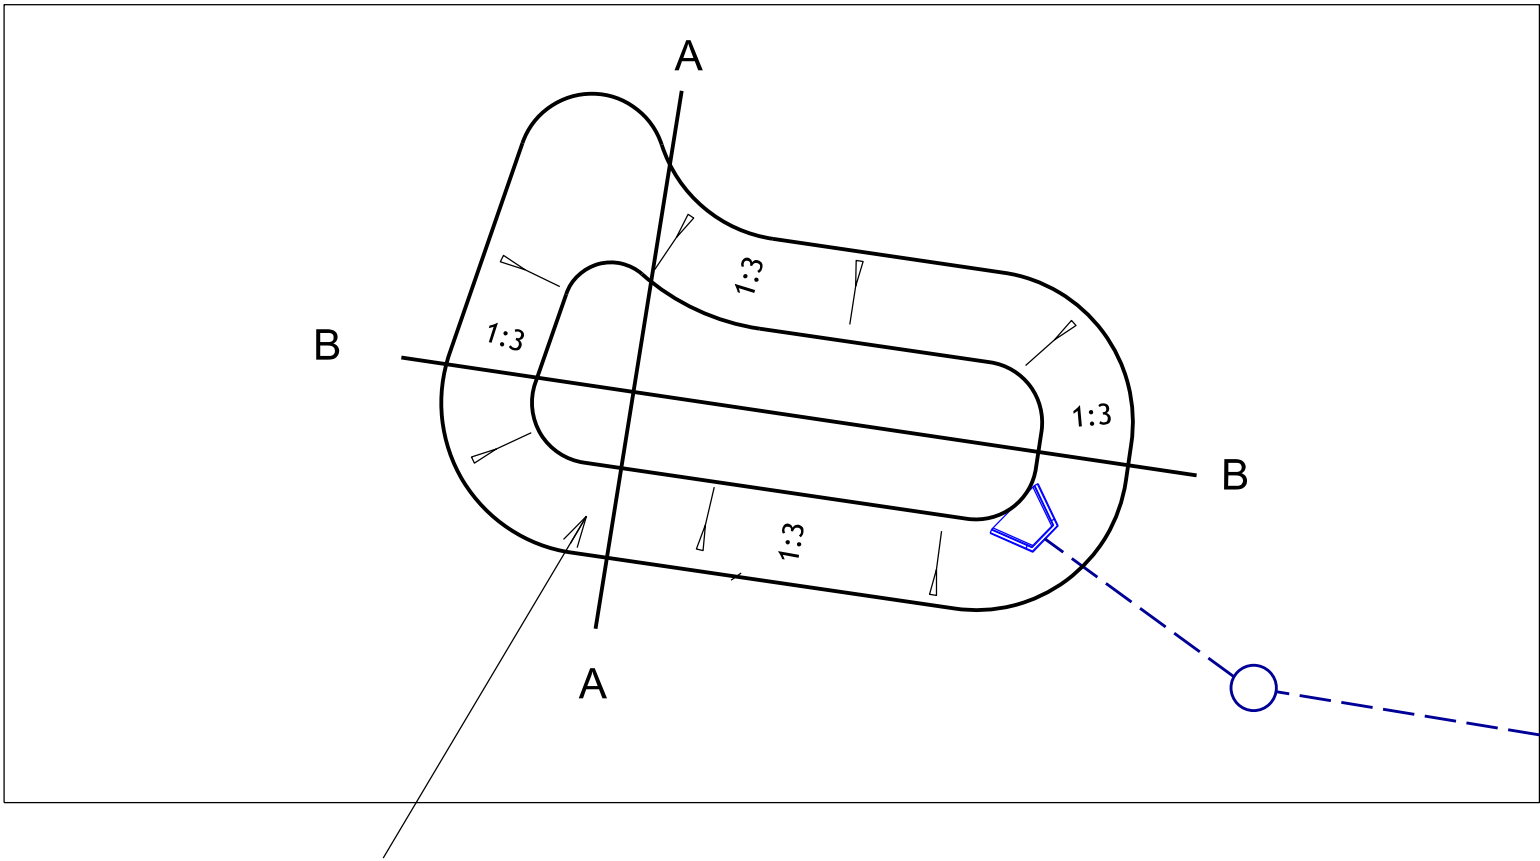


1.13m DEEP LANDSCAPED SUDS DEPRESSION TO PROVIDE 190m³ OF STORAGE (STORAGE REQUIREMENT BASED ON DISCHARGE RATE OF 5l/s AND TOTAL IMPERMEABLE AREA OF 0.571ha).
BASE LEVEL 7.120
TOP OF BANK LEVEL 8.250

B	AMENDED TO SUIT STRUCTURAL UPLIFT CALCS	CLS	CLS	14-10-20
A	AMENDED TO SUIT LATEST POND LAYOUT & LINER ADDED	CLS	CLS	17-07-20
REVISION	DESCRIPTION	DRAWN	CHECKED	DATE
PRELIMINARY ☒ INFORMATION ☐ TENDER ☐ CONSTRUCTION ☐ AS BUILT ☐				

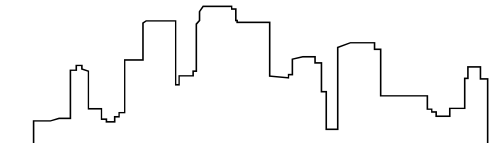

WOODS HARDWICK

ARCHITECTS, ENGINEERS AND DEVELOPMENT CONSULTANTS

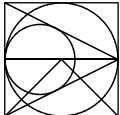

TITLE YAPTON ROAD
BARNHAM

DETAILS SUDS CROSS SECTION

SCALE: 1:250 @ A3

DATE: DECEMBER 2017

DRAWN: WFN

CHK: SD

Please consider the environment before printing this drawing
Filepath: F:\Engineer

15-17 GOLDINGTON ROAD
BEDFORD, MK40 3NH
T. +44 (0)1234 268862
FORT DUNLOP, FORT PARKWAY
BIRMINGHAM, B24 9FE
UNITED KINGDOM
T. +44 (0)121 6297784
MAIL@WOODSHARDWICK.COM
WWW.WOODSHARDWICK.COM

17748-BARN-5-SK003 B