

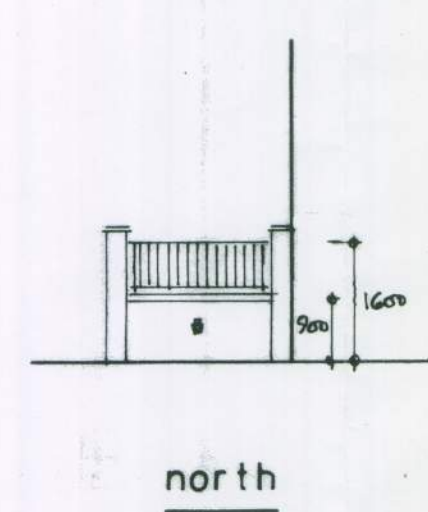


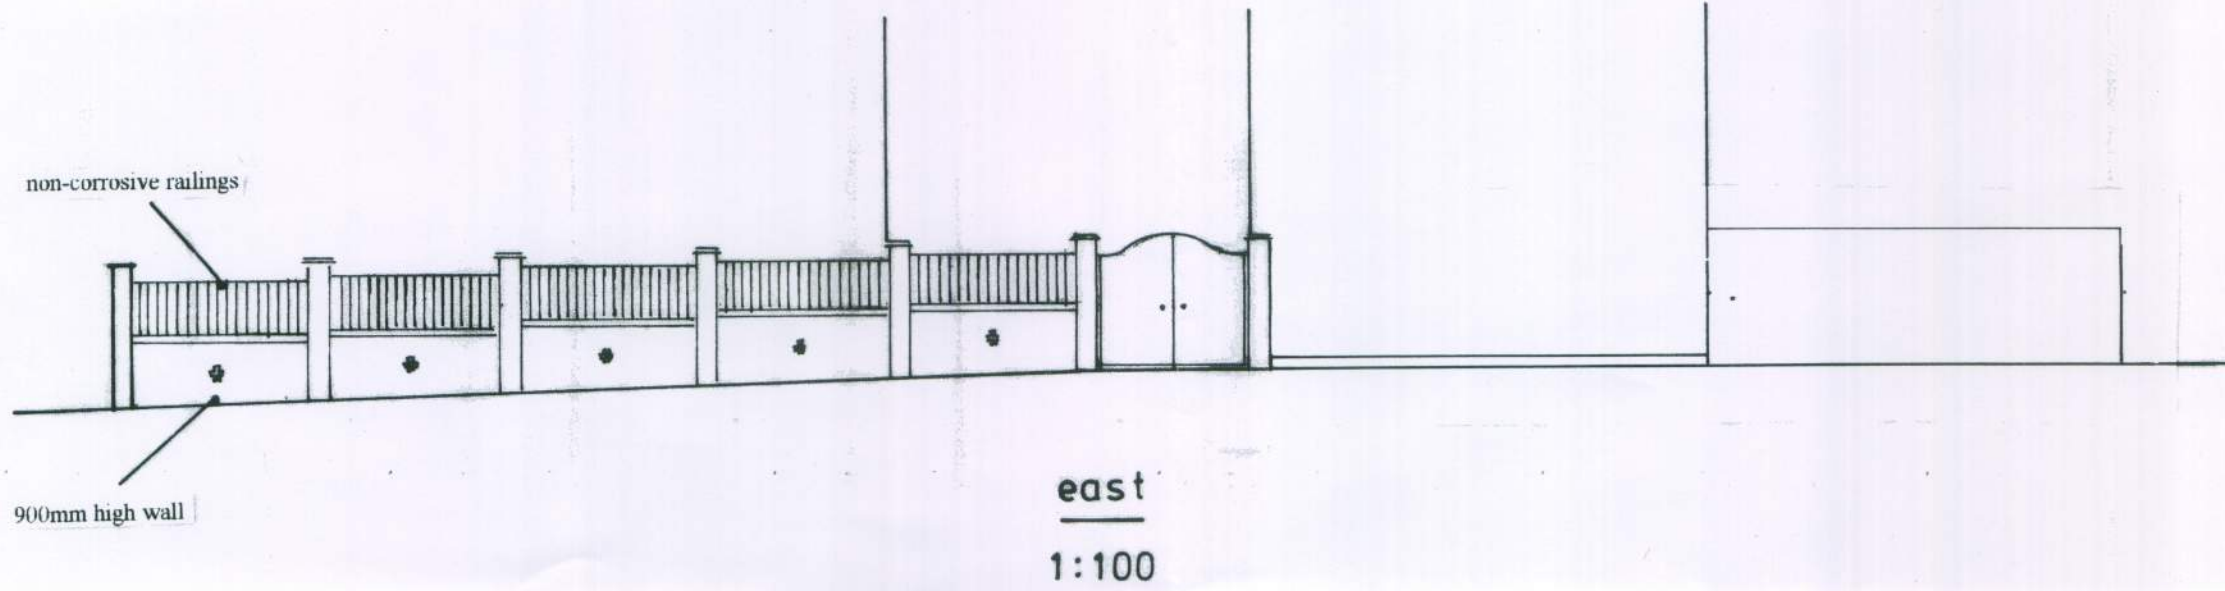

location plan
1 : 1250

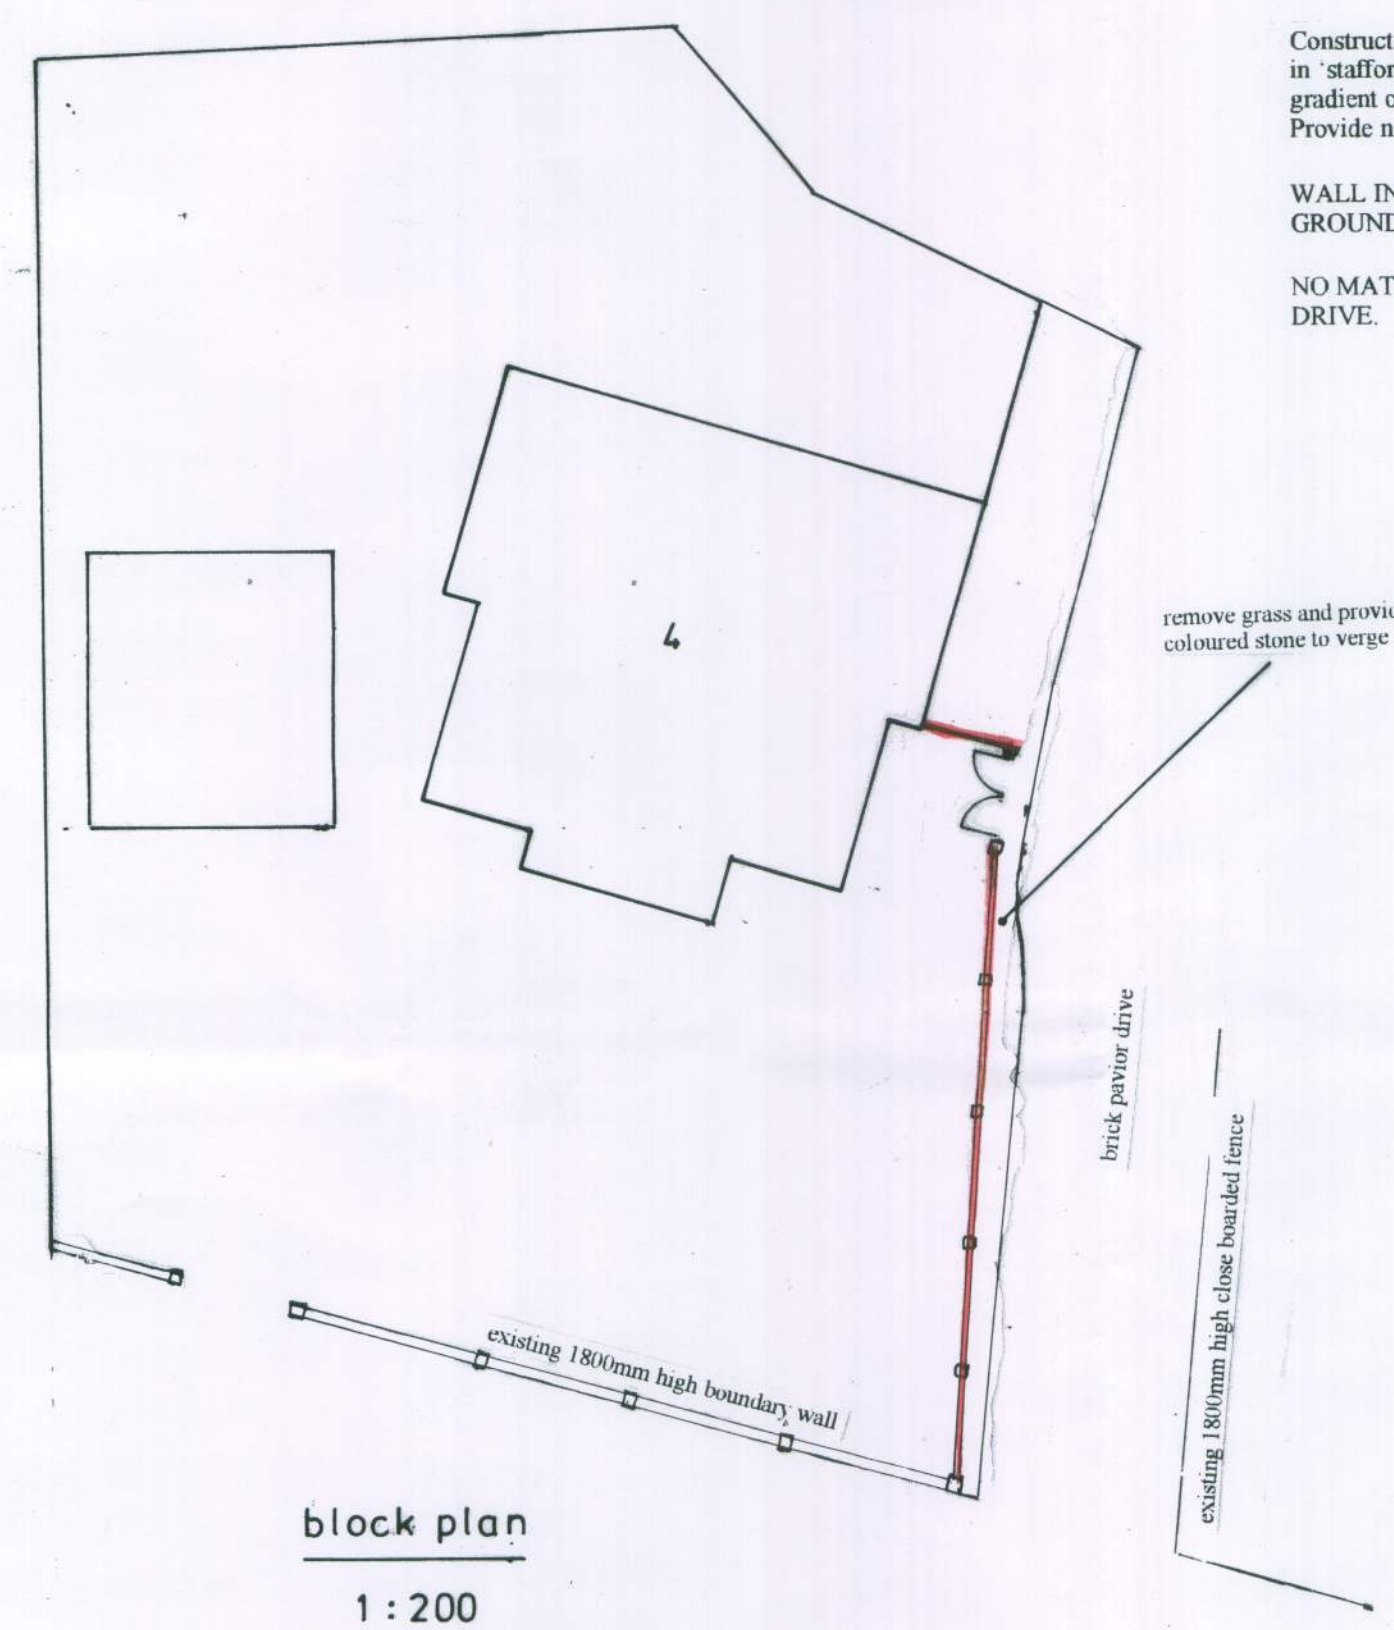


block plan
1 : 200


Construct wall 900mm high 225mm facing brickwork to match existing wall detailed with brickwork diamond in 'staffordshire blues' in centre of each panel and finished with header course. Wall to be stepped to suit gradient of ground.
Provide non-corrosive railings to max. 1600mm above ground level.

WALL INCLUDING PIERS TO BE CONSTRUCTED TO A MAXIMUM 1.00 METRE HEIGHT ABOVE GROUND LEVEL UNTIL PLANNING PERMISSION IS APPROVED.

NO MATERIALS OR CONSTRUCTION TO BE PLACED OR CARRIED OUT ON EXISTING PAVIOR DRIVE.

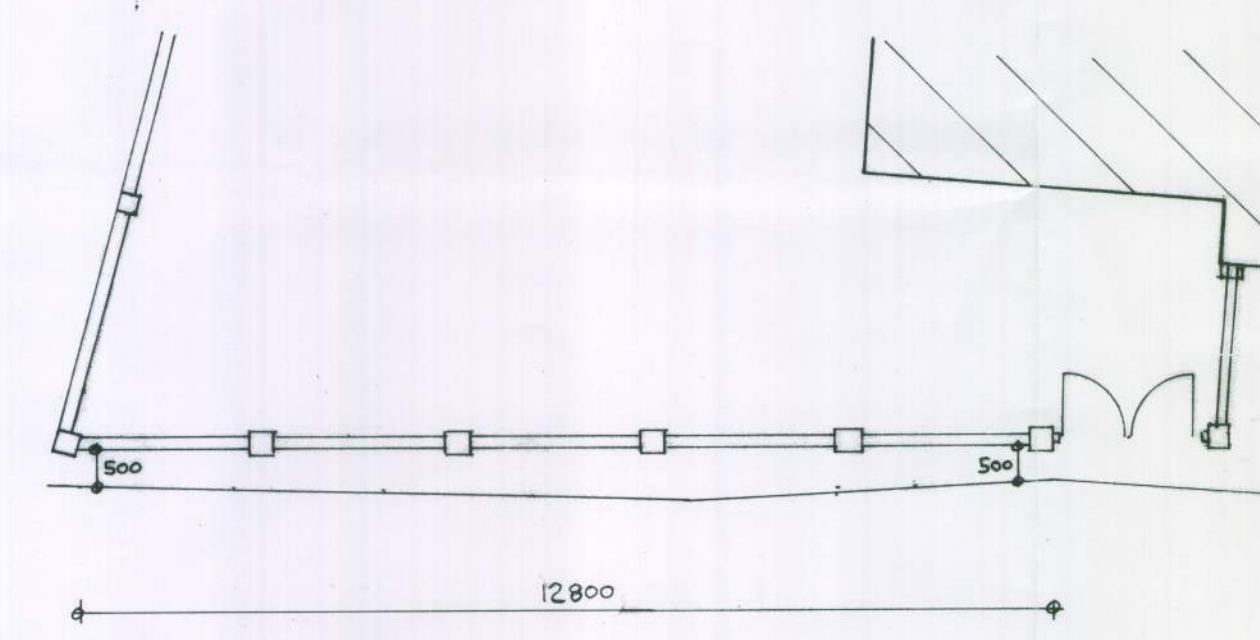

Plan
1 : 100

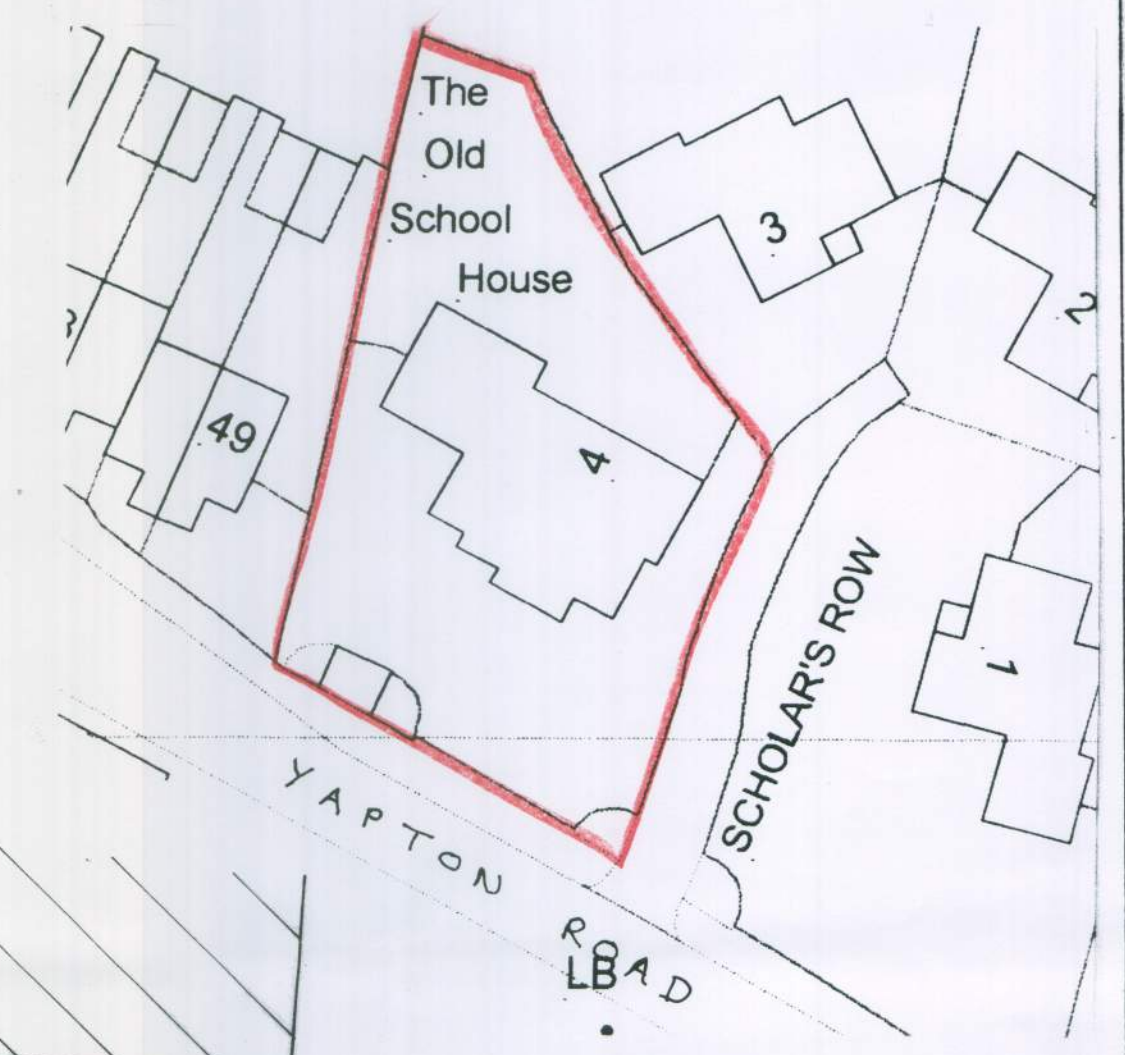

block plan
1 : 500

PROPOSED BOUNDARY WALL AT 4, SCHOLARS ROW, BARNHAM FOR MR. & MRS. G. HUSBAND

Bryan Butcher
Rainbow Cottage
Nyetimber Lane
Bognor Regis PO21 3JX
01243 266871
07973 233442
bryan.butcher@btinternet.com
www.bryanbutcher.com