




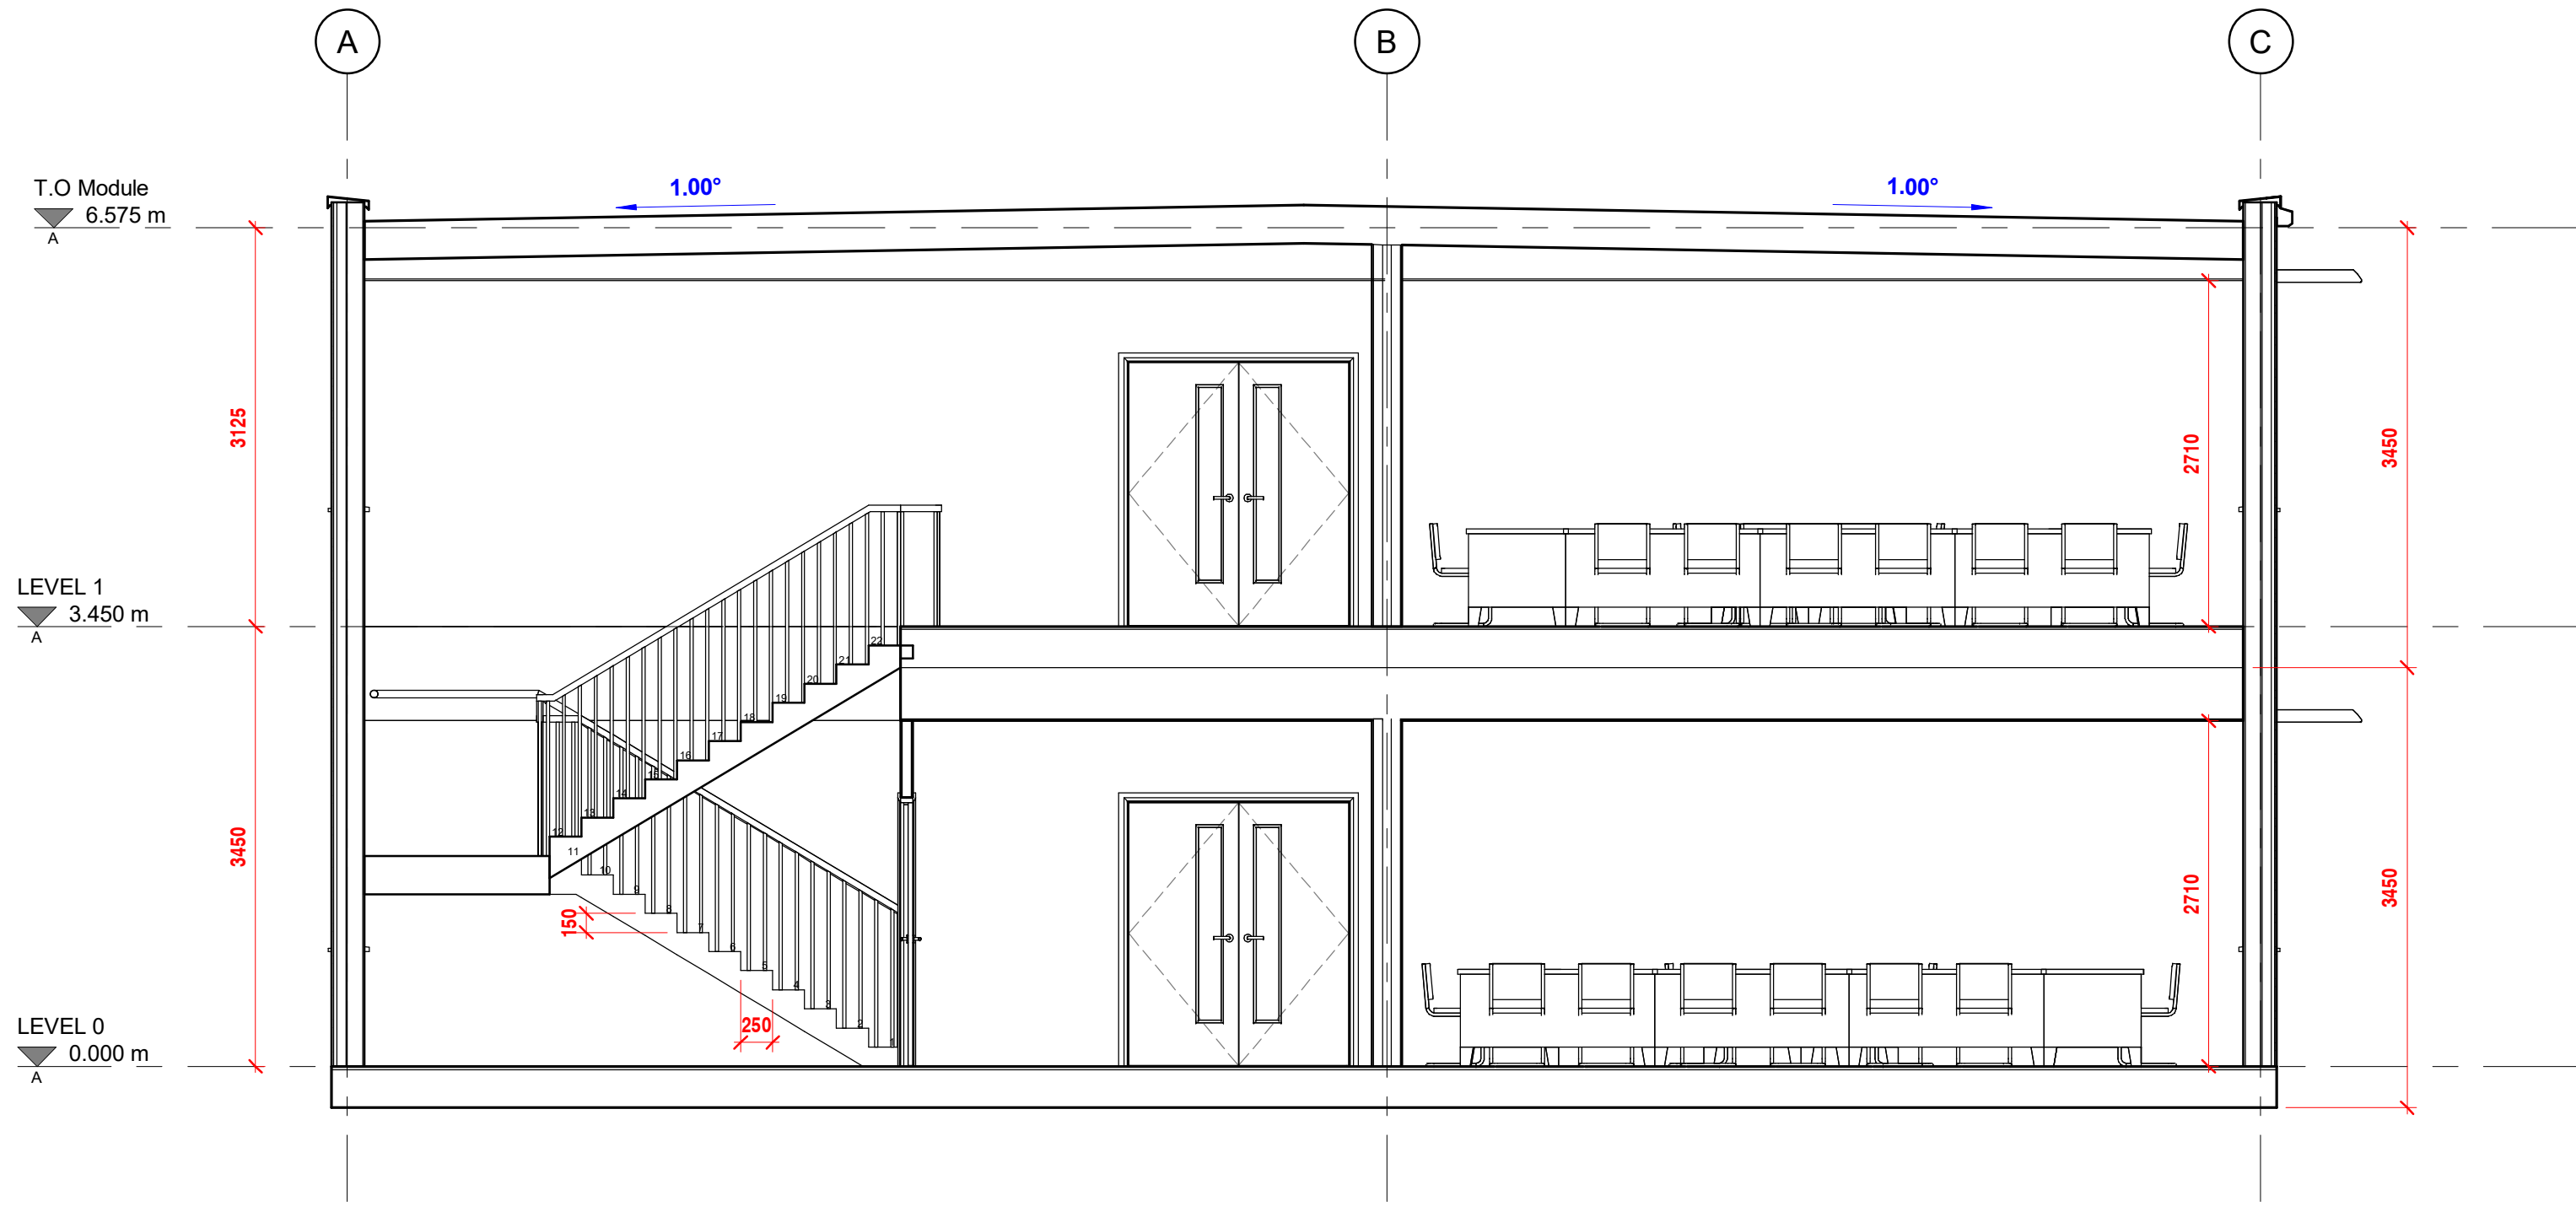

A Section A-A
1 : 50

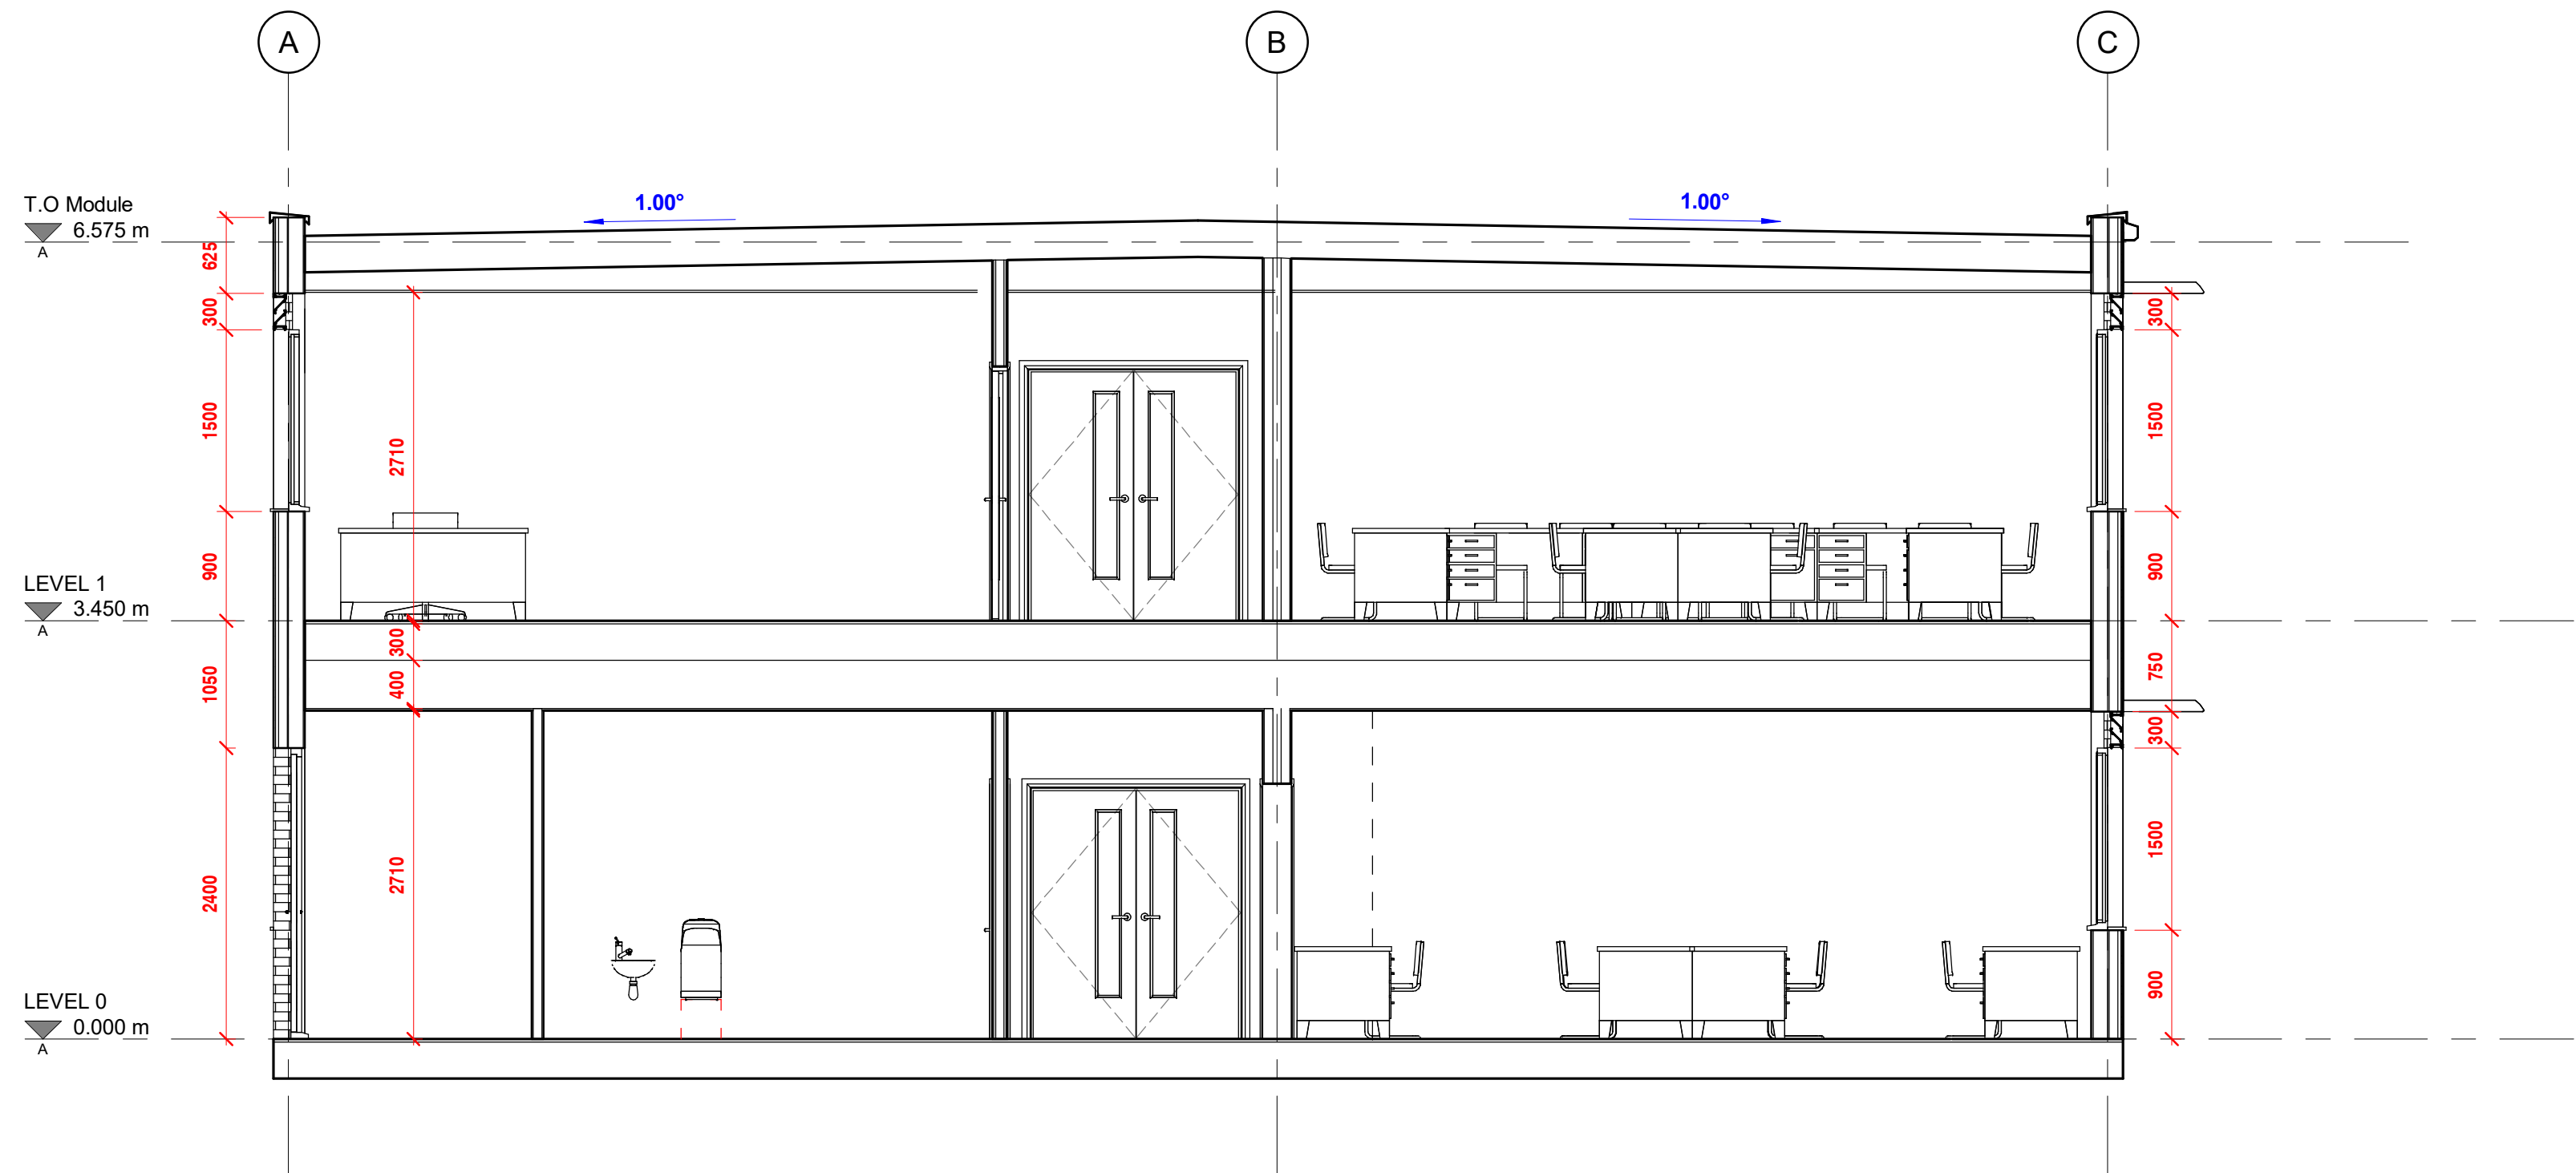

B Section B-B
1 : 50

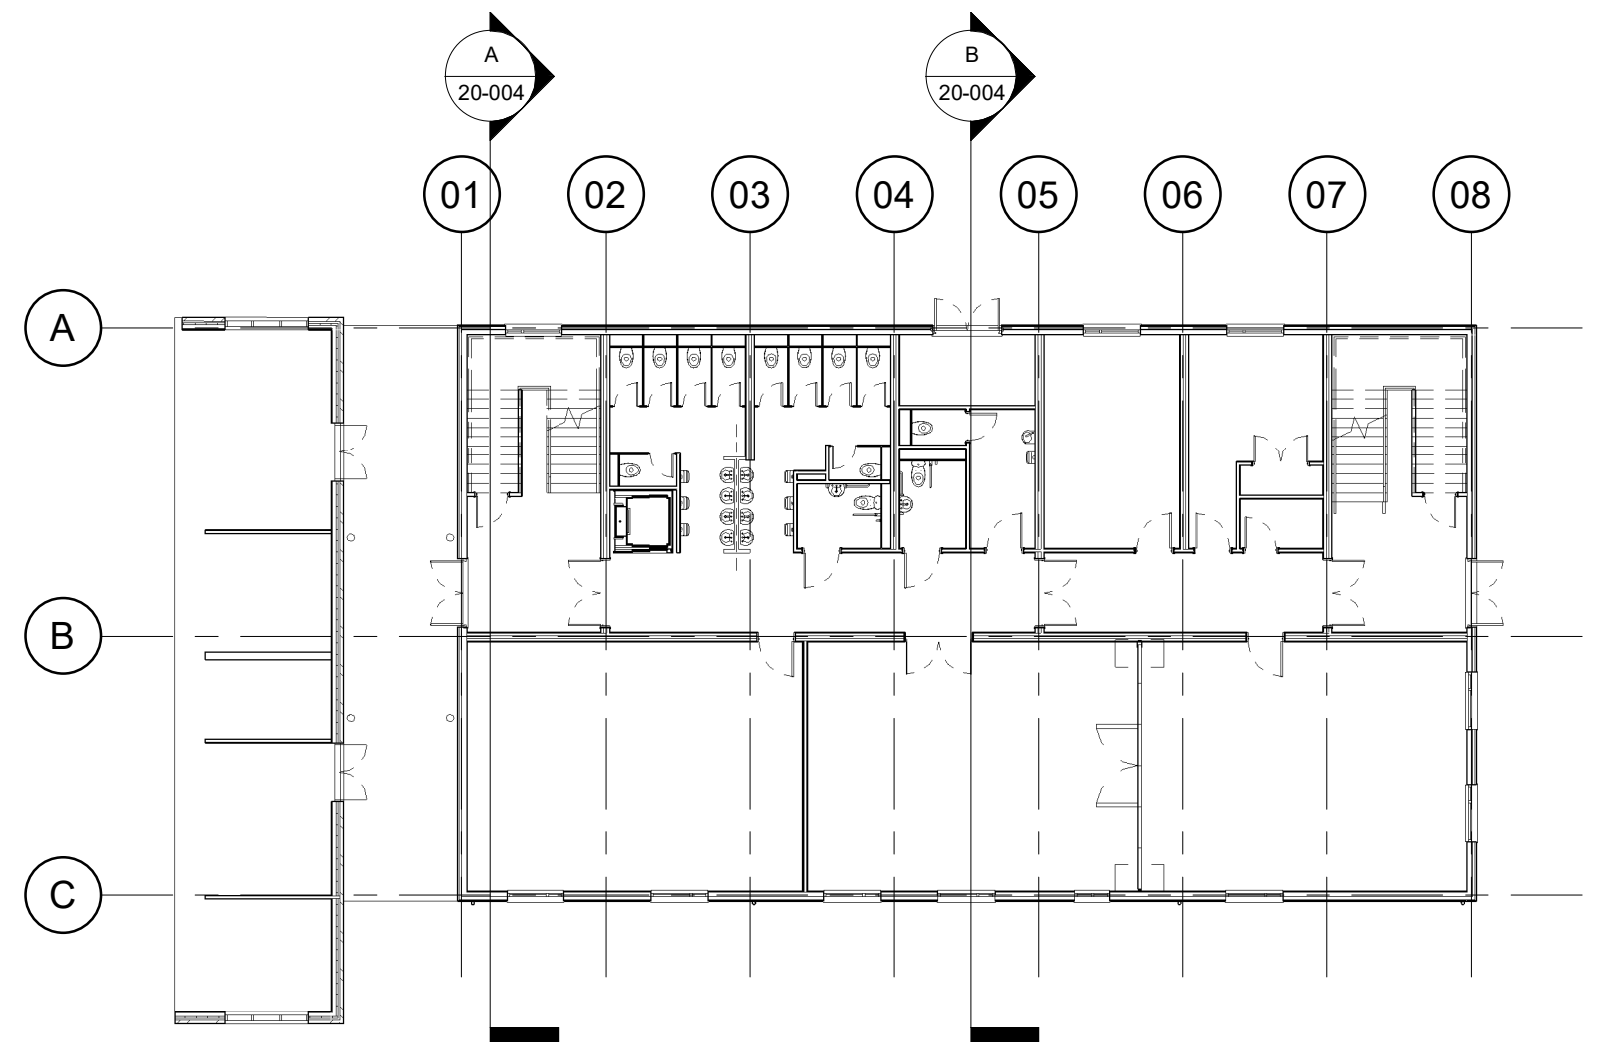

UNLESS STATED OTHERWISE, THE DESIGNS SHOWN ARE SUBJECT TO DETAIL SITE SURVEY AND INVESTIGATIONS AND/OR APPROVAL OF THE RELEVANT VARIOUS LOCAL AUTHORITY OFFICERS, STATUTORY UNDERTAKERS, FIRE OFFICERS AND ENGINEERS. THEY ARE PROJECT AND SITE SPECIFIC.

THIS DRAWING SHOULD NOT BE SCALED FROM.

ALL DIMENSIONS SHOULD BE CHECKED ON SITE.

ANY DRAWING ERRORS OR DISCREPANCIES SHOULD BE REPORTED TO VAUGHAN ARCHITECTURE LTD

THIS DRAWING IS THE COPYRIGHT OF VAUGHAN ARCHITECTURE LTD

DRAWING STATUS					
DRAWN BY:		Author			
SCALE:		As indicated @A1			
DATE:		01/21/22			
REF	SCOPE	DATE	DRAWN	APPROVED	
A	GRID / MODULE DEPTHS REVISED	27.01.22	DRP	DB	
B	TOILET WINDOWS REMOVED	28.01.22	DRP	DB	

PREMIER
MODULAR



Leicester Office: Vaughan Architecture Ltd
Rutland House
23-25 Friar Lane
Leicester
LE1 5QQ
0116 326 8905

CLIENT: PREMIER MODULAR

PROJECT TITLE: ST PHILLIP HOWARD CATHOLIC SCHOOL

DRAWING TITLE: PROPOSED SECTIONS

PROJECT NO.: VAD.22.02

DRAWING NO.: 20-004

REVISION: B

STATUS: PLANNING



Vaughan Architecture Ltd
No 2 Infirmary Street
Leeds
LS1 2JP

0113 493 1055

www.vaughanarchitecture.co.uk