


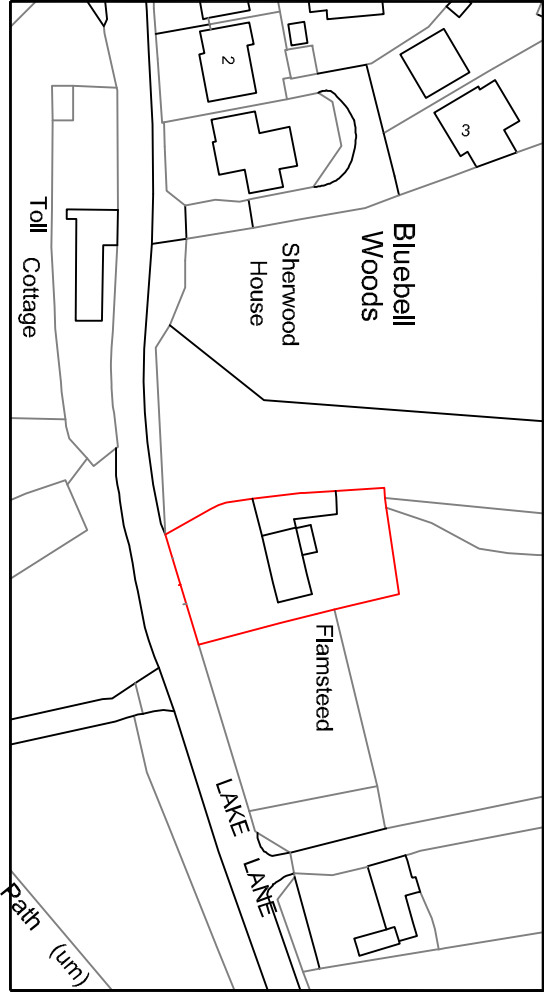

Your Home Plans Ltd Chichester Enterprise Centre Terminus Road, Chichester, PO19 8TX 01243 963247 june@yourhomeplans.co.uk		Flamsteed Lake Lane Barnham West Sussex PO22 0AD		Location Map	
Project Number: FLA-19		Date: 3rd December 2019		Drawing No: L01	
Drawn By: Your Home Plans Ltd		Checked By: JEG		Scale: 1:1250 A4	