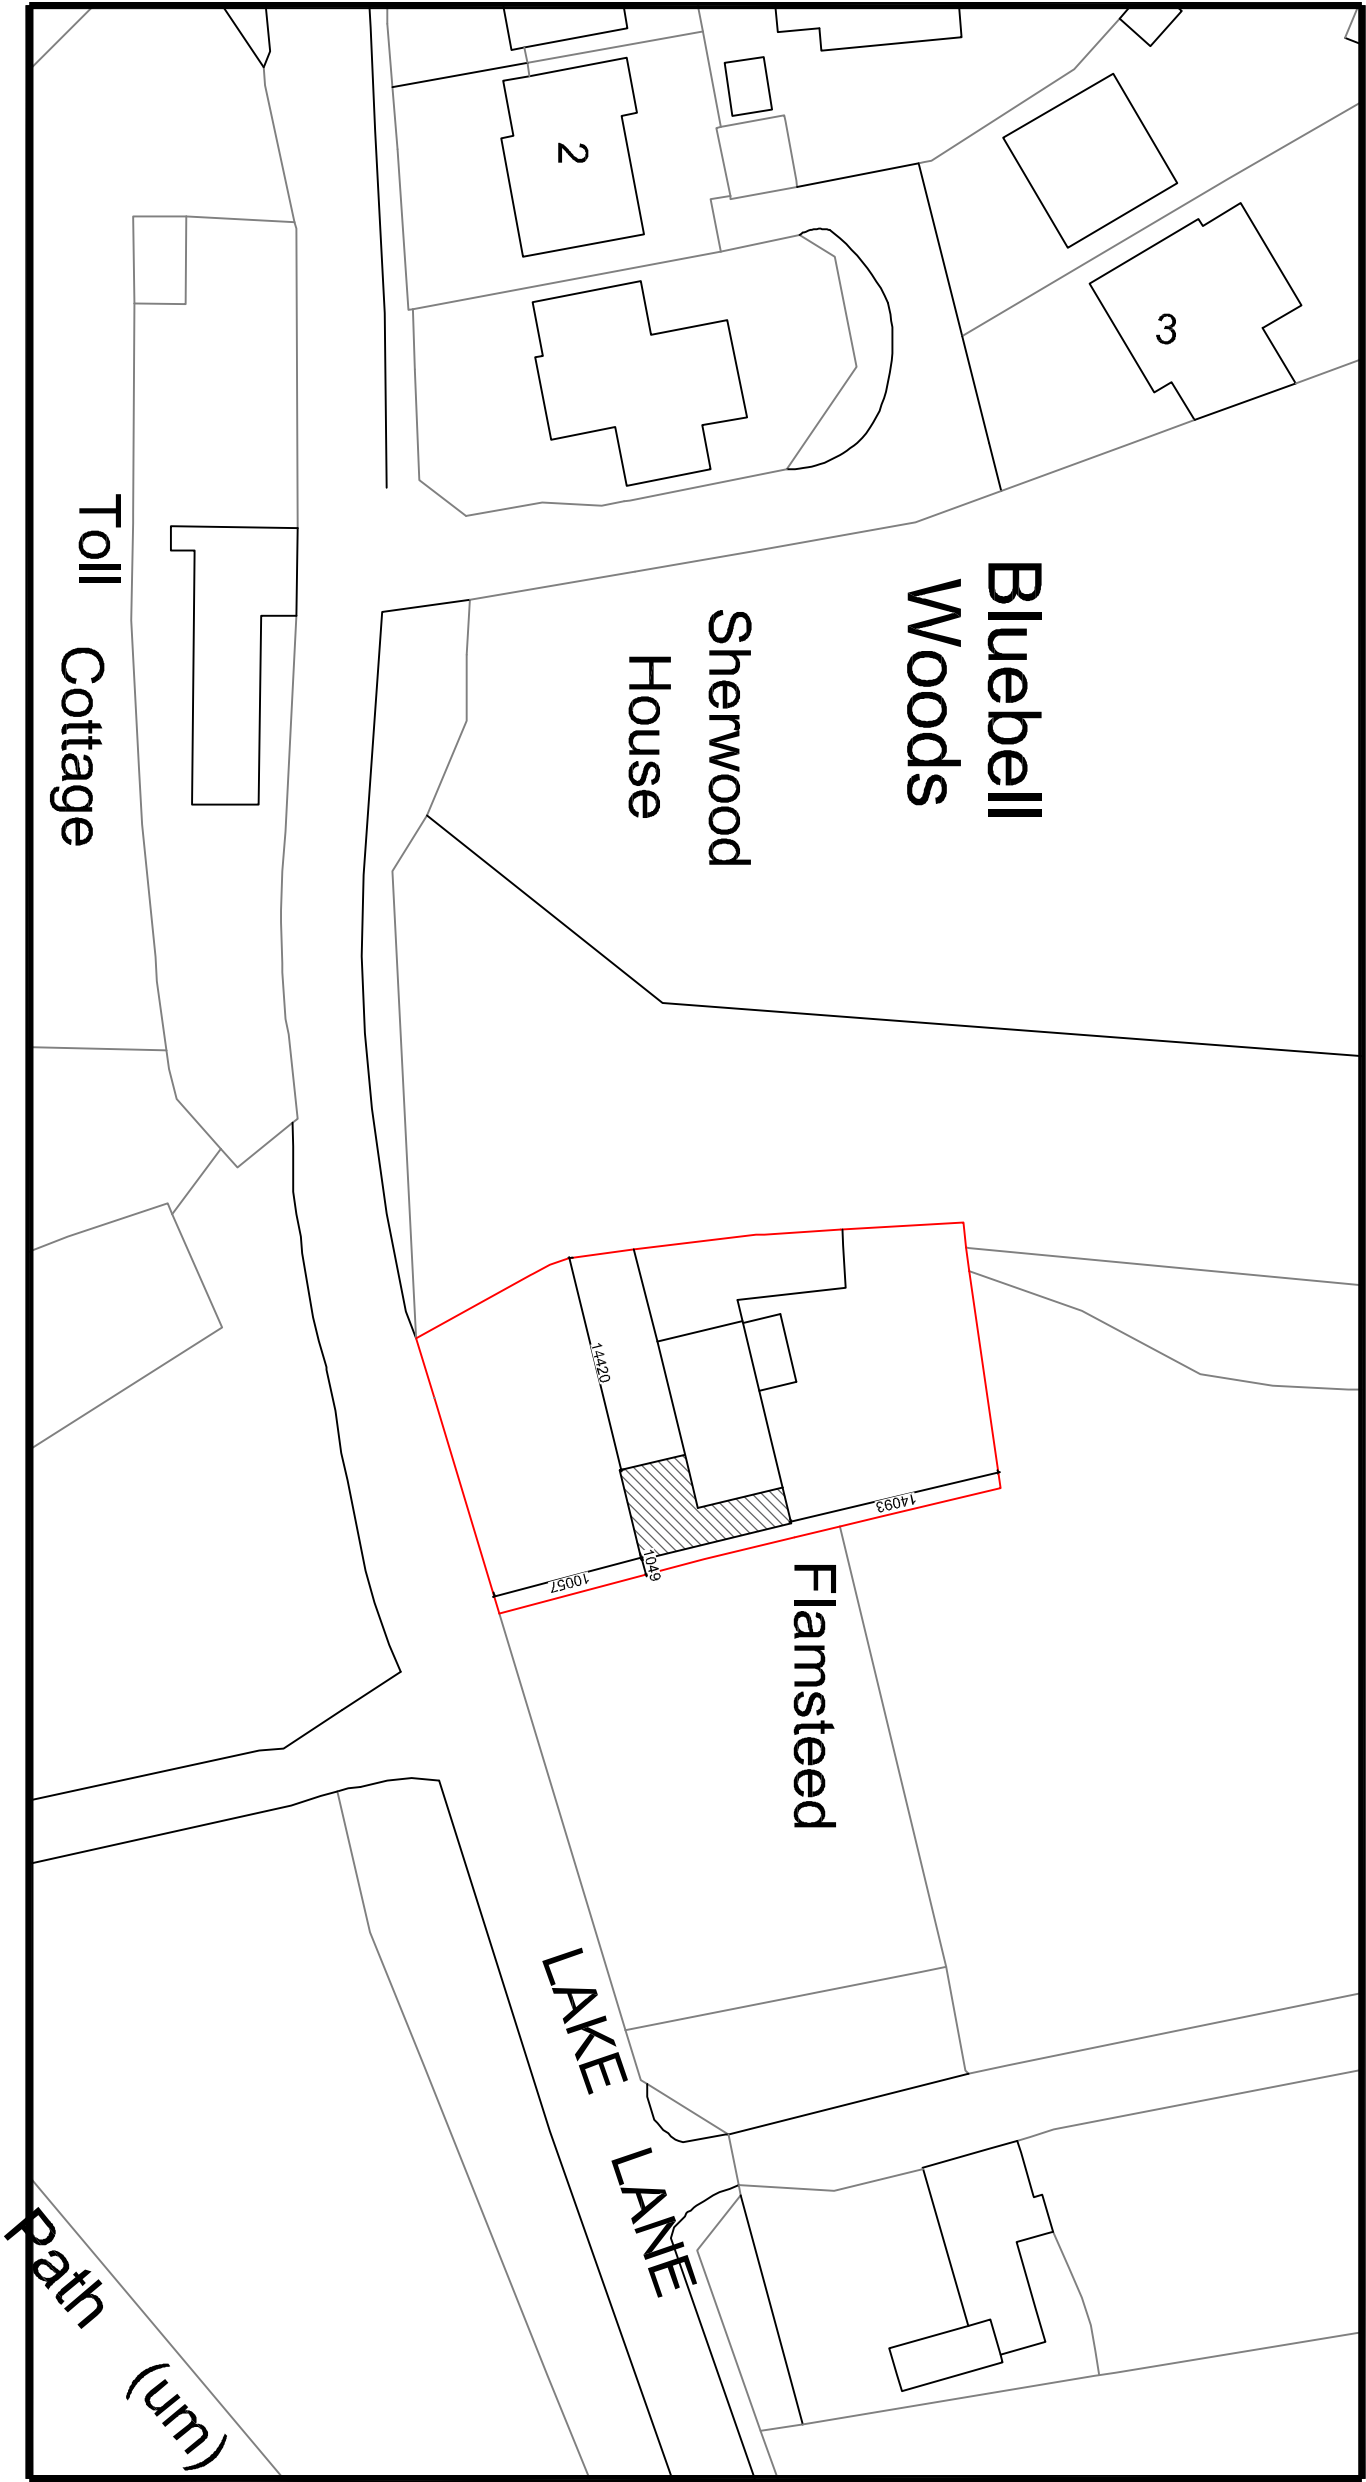


Your Home Plans Ltd
Chichester Enterprise Centre, Terminus
Road, Chichester, PO19 8TX
01243 963247
june@yourhomeplans.co.uk

Flansteed
Lake Lane
Barnham
West Sussex
PO22 0AD

Block Plan

Project Number:	FLA-19
Date:	3rd December 2019
Drawn By:	Your Home Plans Ltd
Checked By:	JEG

Drawing No:
B01 REVA

Scale: 1:500 A3