
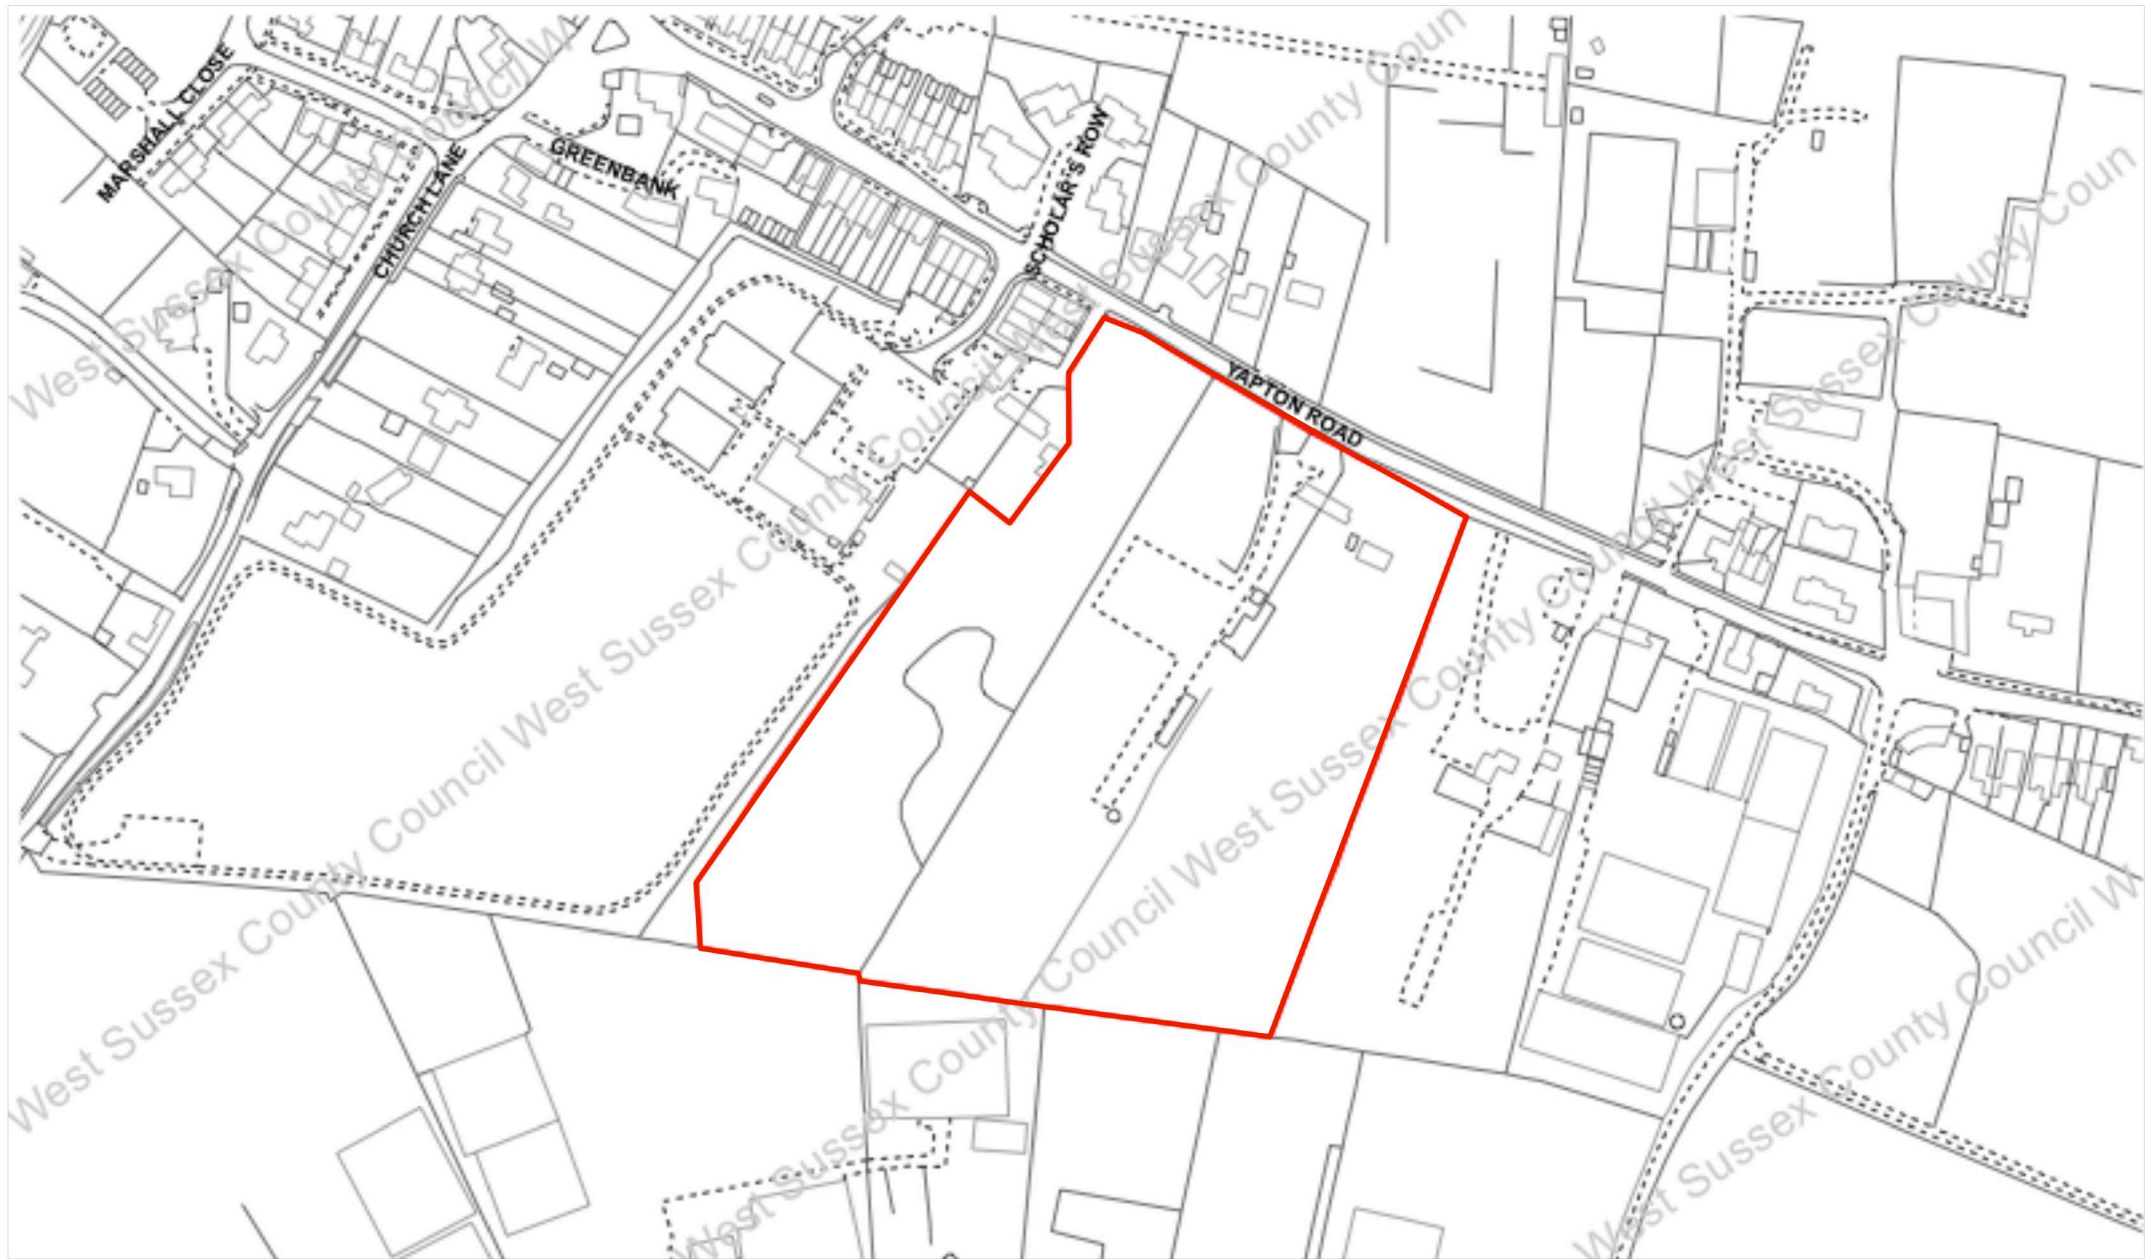


Location Plan
OS Licence number - 100012422

metres (1:2500)

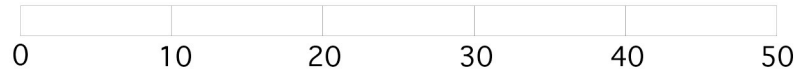

THIS DRAWING IS THE COPYRIGHT OF HUW THOMAS ASSOCIATES AND MAY NOT BE COPIED, ALTERED, OR REPRODUCED IN ANY WAY OR PASSED TO A THIRD PARTY WITHOUT THEIR WRITTEN AUTHORITY. ALL DIMENSIONS TO BE CHECKED ON SITE BEFORE COMMENCING WORK.
ANY DISCREPANCIES SHOULD BE REPORTED TO THE PROJECT ARCHITECT IMMEDIATELY

PLANNING ISSUE

REVISIONS:		
JOB: Angel's Nursery, Barnham		
FOR: West Sussex County Council		
TITLE: Location Plan		
SCALE: 1:2500 @ A3	DATE: AUGUST 2016	
DRAWING NO: 2124/00	REV: -	