

Copyright Pegasus Planning Group Ltd. Crown copyright. All rights reserved. Ordnance Survey Copyright Licence number 100042003. Promap Licence number 100020449. Emap Sites Licence number 0100031573. Standard OS licence rights conditions apply. Pegasus accepts no liability for any use of this document other than for its original purpose, or by the original client, or following Pegasus' express agreement to such use. T 01285 441717 www.pegasuspg.co.uk



1:100 Scale
0 1 3 5m

PLOTS: 38, 39H, 44, 45H, 52


NOTE: Refer to material plans for plot specific materials

ANGEL'S NURSERY, BARNHAM - TAVY MIDDLE ELEVATIONS AH [BRICK]



PLANNING | DESIGN | ENVIRONMENT | ECONOMICS | WWW.PEGASUSGROUP.CO.UK | TEAM/DRAWN BY ES | APPROVED BY P.M: SL | DATE: 26/11/19 | SCALE: 1:100 @ A3 | DRWG: P19-0723_11 SHEET NO: 16 REV: _ | CLIENT: REDROW HOMES |

Copyright Pegasus Planning Group Ltd. Crown copyright. All rights reserved. Ordnance Survey Copyright Licence number 100042003. Promap Licence number 100020449. EmapSite Licence number 0100031773. Standard OS licence rights conditions apply. Pegasus accepts no liability for any use of this document other than for its original purpose, or by the original client, or following Pegasus' express agreement to such use. T 01285 441717 www.pegasuspg.co.uk

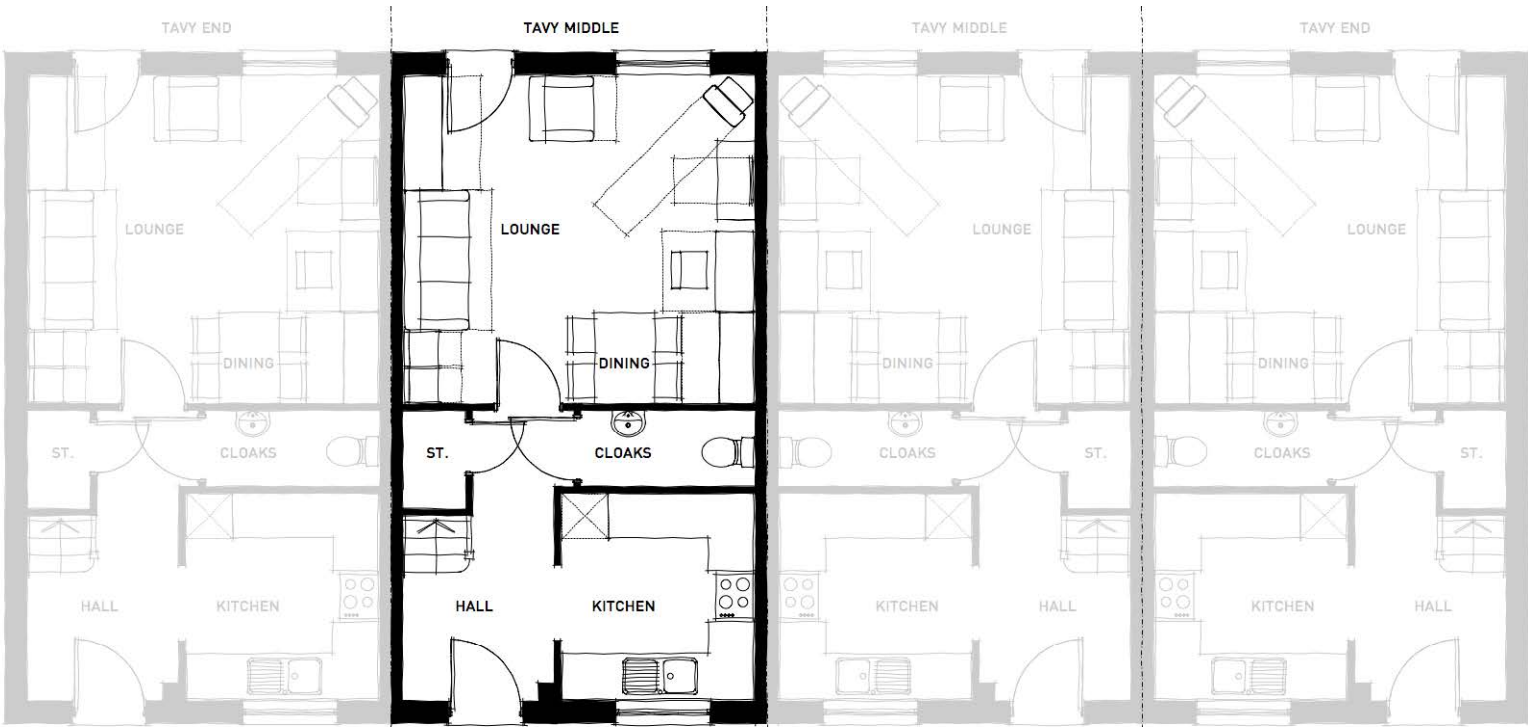

GROUND FLOOR PLAN



FIRST FLOOR PLAN



PLOTS: 38, 39H, 44, 45H, 52

NOTE: Refer to material plans for plot specific materials

ANGEL'S NURSERY, BARNHAM - TAVY MIDDLE FLOOR PLANS AH



Copyright Pegasus Planning Group Ltd. Crown copyright. All rights reserved. Ordnance Survey Copyright Licence number 100042003. Promap Licence number 10020449. EmapSite Licence number 0100031673. Standard OS licence rights conditions apply. Pegasus accepts no liability for any use of this document other than for its original purpose, or by the original client, or following Pegasus' express agreement to such use. T 01285 441717 www.pegasuspg.co.uk



FRONT ELEVATION

1:100 Scale
0 1 3 5m

PLOTS: [24H-32H]

NOTE: Refer to material plans for plot specific materials

ANGEL'S NURSERY, BARNHAM - APARTMENTS FRONT ELEVATION AH [BRICK]



PLANNING | DESIGN | ENVIRONMENT | ECONOMICS | WWW.PEGASUSGROUP.CO.UK | TEAM/DRAWN BY ES | APPROVED BY P.M: SL | DATE: 26/11/19 | SCALE: 1:100 @ A3 | DRWG: P19-0723_11 SHEET NO: 18 REV: _ | CLIENT: REDROW HOMES |

Copyright Pegasus Planning Group Ltd. Crown copyright. All rights reserved. Ordnance Survey Copyright Licence number 100042003. Promap Licence number 10020449. EmsaSite Licence number 0100031672. Standard OS licence rights conditions apply. Pegasus accepts no liability for any use of this document other than for its original purpose, or by the original client, or following Pegasus' express agreement to such use. T 01285 441717 www.pegasuspg.co.uk



1:100 Scale
0 1 3 5m

PLOTS: [24H-32H]

NOTE: Refer to material plans for plot specific materials

ANGEL'S NURSERY, BARNHAM - APARTMENTS SIDE ELEVATION AH [BRICK]



PLANNING | DESIGN | ENVIRONMENT | ECONOMICS | WWW.PEGASUSGROUP.CO.UK | TEAM/DRAWN BY ES | APPROVED BY P.M: SL | DATE: 26/11/19 | SCALE: 1:100 @ A3 | DRWG: P19-0723_11 SHEET NO: 19 REV: _ | CLIENT: REDROW HOMES |



1:100 Scale
0 1 3 5m

PLOTS: [24H-32H]

NOTE: Refer to material plans for plot specific materials

ANGEL'S NURSERY, BARNHAM - APARTMENTS REAR ELEVATION AH [BRICK]



Copyright Pegasus Planning Group Ltd. Crown copyright. All rights reserved. Ordnance Survey Copyright Licence number 100042003. Promap Licence number 10020449. EnsisSite Licence number 0100031472. Standard OS licence rights conditions apply. Pegasus accepts no liability for any use of this document other than for its original purpose, or by the original client, or following Pegasus' express agreement to such use. T 01285 441717 www.pegasuspg.co.uk



1:100 Scale
0 1 3 5m


PLOTS: [24H-32H]

NOTE: Refer to material plans for plot specific materials

ANGEL'S NURSERY, BARNHAM - APARTMENTS SIDE ELEVATION AH [BRICK]



PLANNING | DESIGN | ENVIRONMENT | ECONOMICS | WWW.PEGASUSGROUP.CO.UK | TEAM/DRAWN BY ES | APPROVED BY P.M: SL | DATE: 26/11/19 | SCALE: 1:100 @ A3 | DRWG: P19-0723_11 SHEET NO: 21 REV: _ | CLIENT: REDROW HOMES |

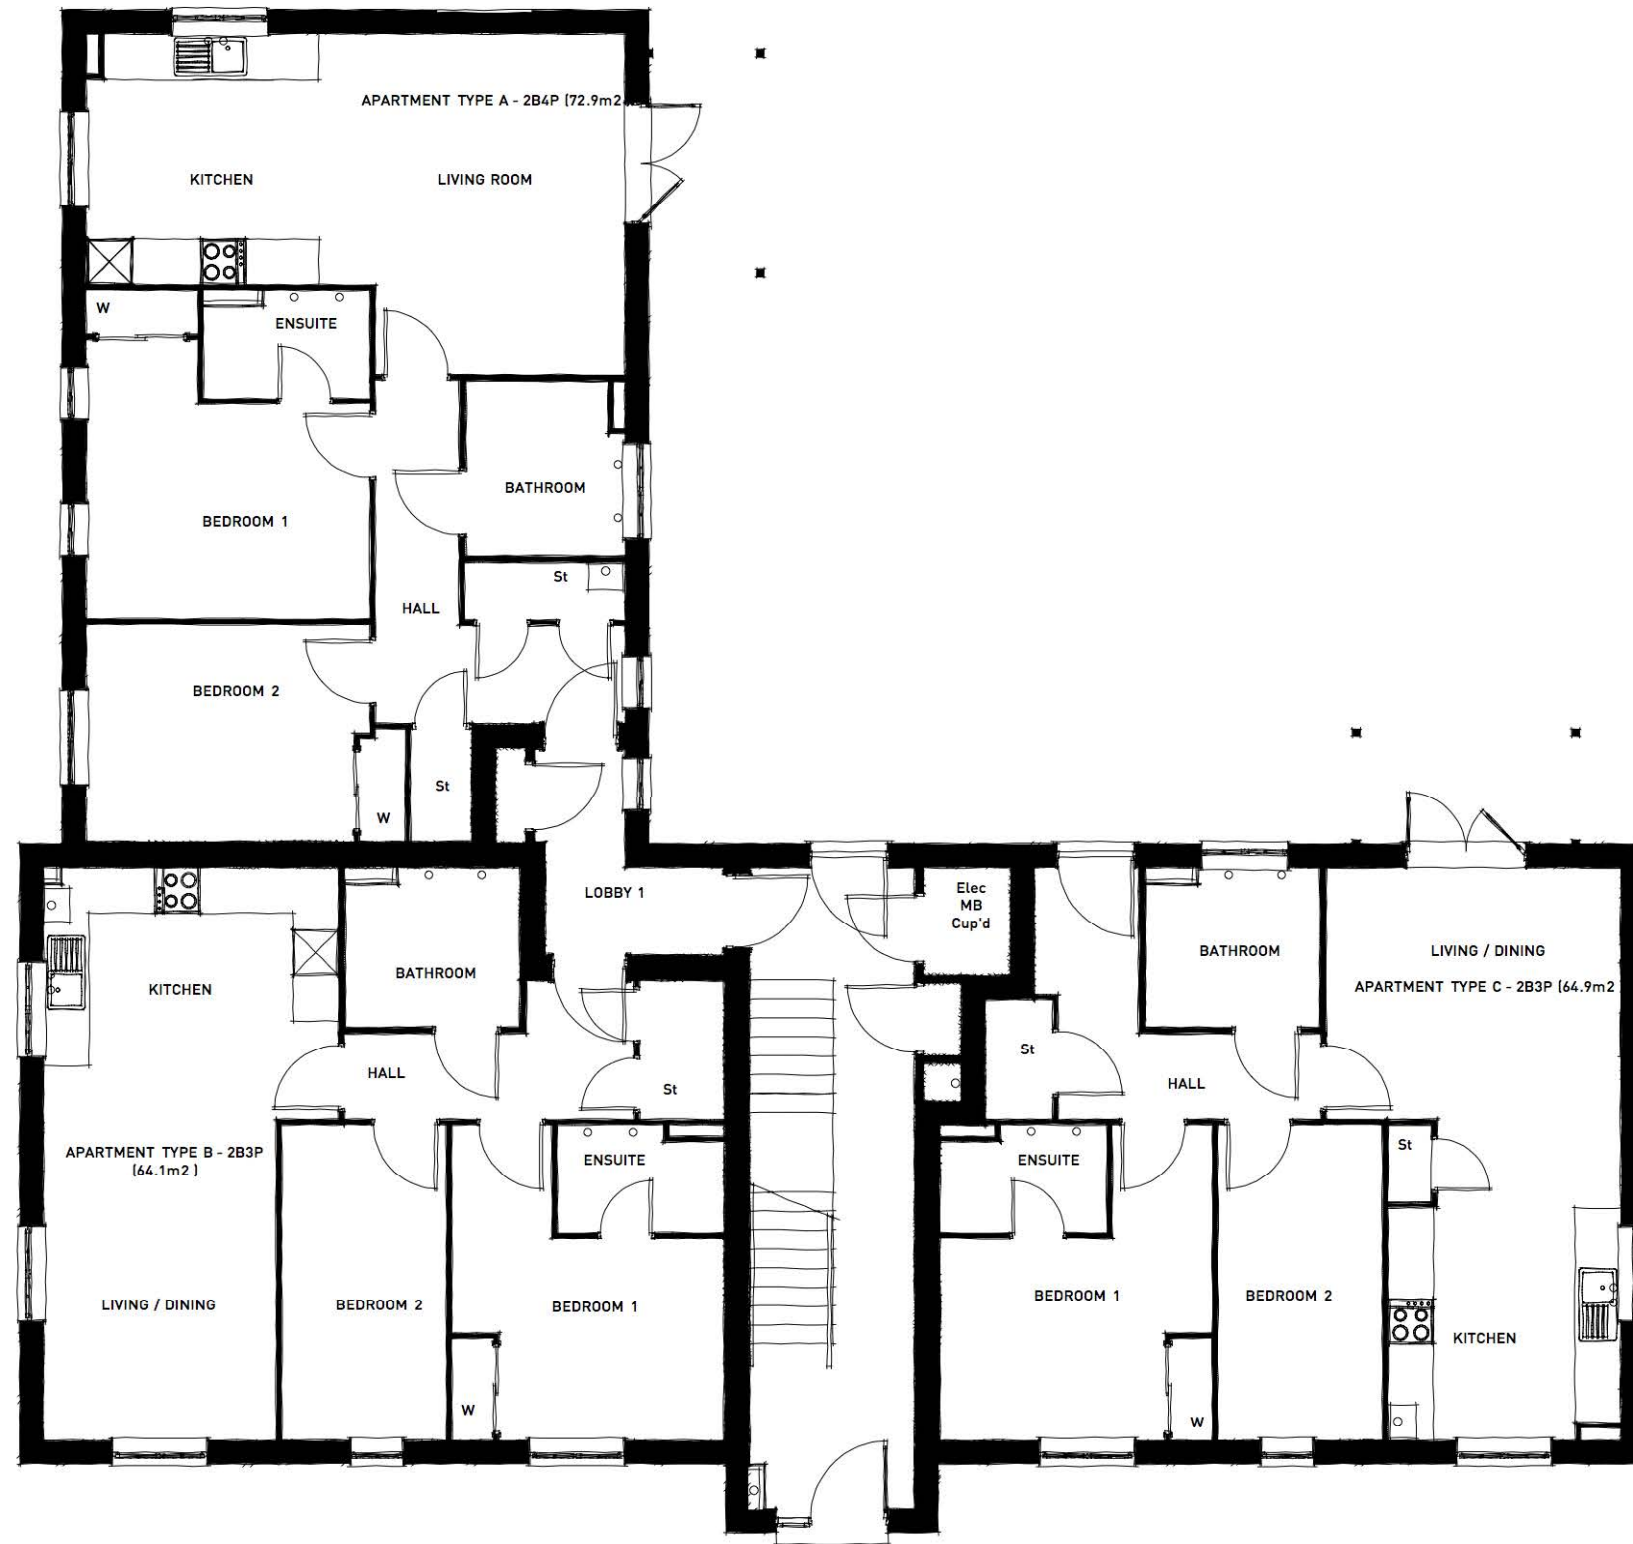

GROUND FLOOR PLAN




PLOTS: [24H-32H]

NOTE: Refer to material plans for plot specific materials

ANGEL'S NURSERY, BARNHAM - APARTMENTS GROUND FLOOR PLAN AH



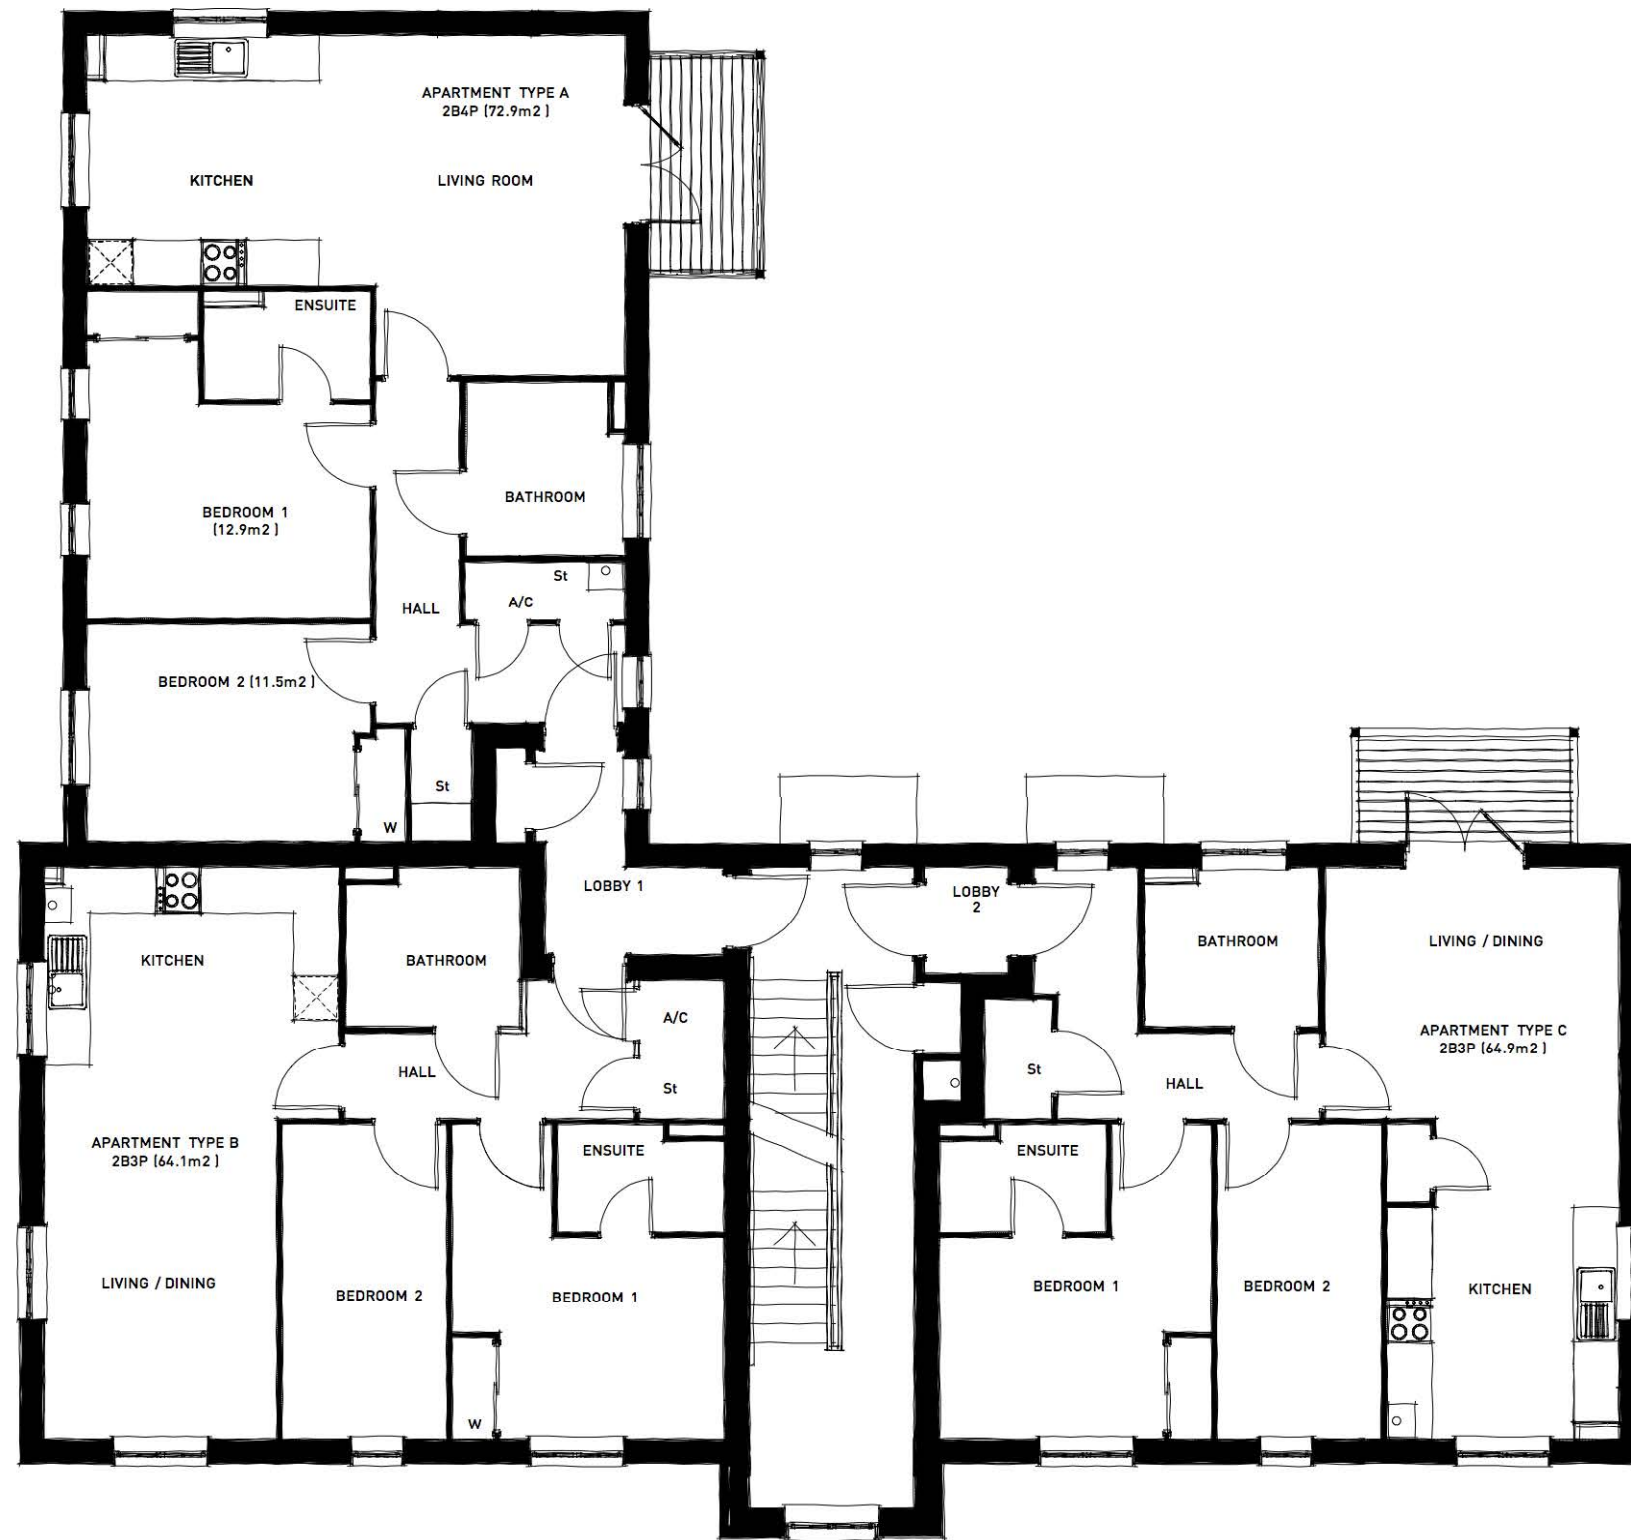

FIRST FLOOR PLAN




LOTS: [24H-32H]

NOTE: Refer to material plans for plot specific materials

ANGEL'S NURSERY, BARNHAM - APARTMENTS FIRST FLOOR PLAN AH



Copyright Pegasus Planning Group Ltd. Crown copyright. All rights reserved. Ordnance Survey Copyright Licence number 100042003. Promap Licence number 10020449. EmapSite Licence number 0100031573. Standard OS licence rights conditions apply. Pegasus accepts no liability for any use of this document other than for its original purpose, or by the original client, or following Pegasus' express agreement to such use. T 01285 441717 www.pegasuspg.co.uk

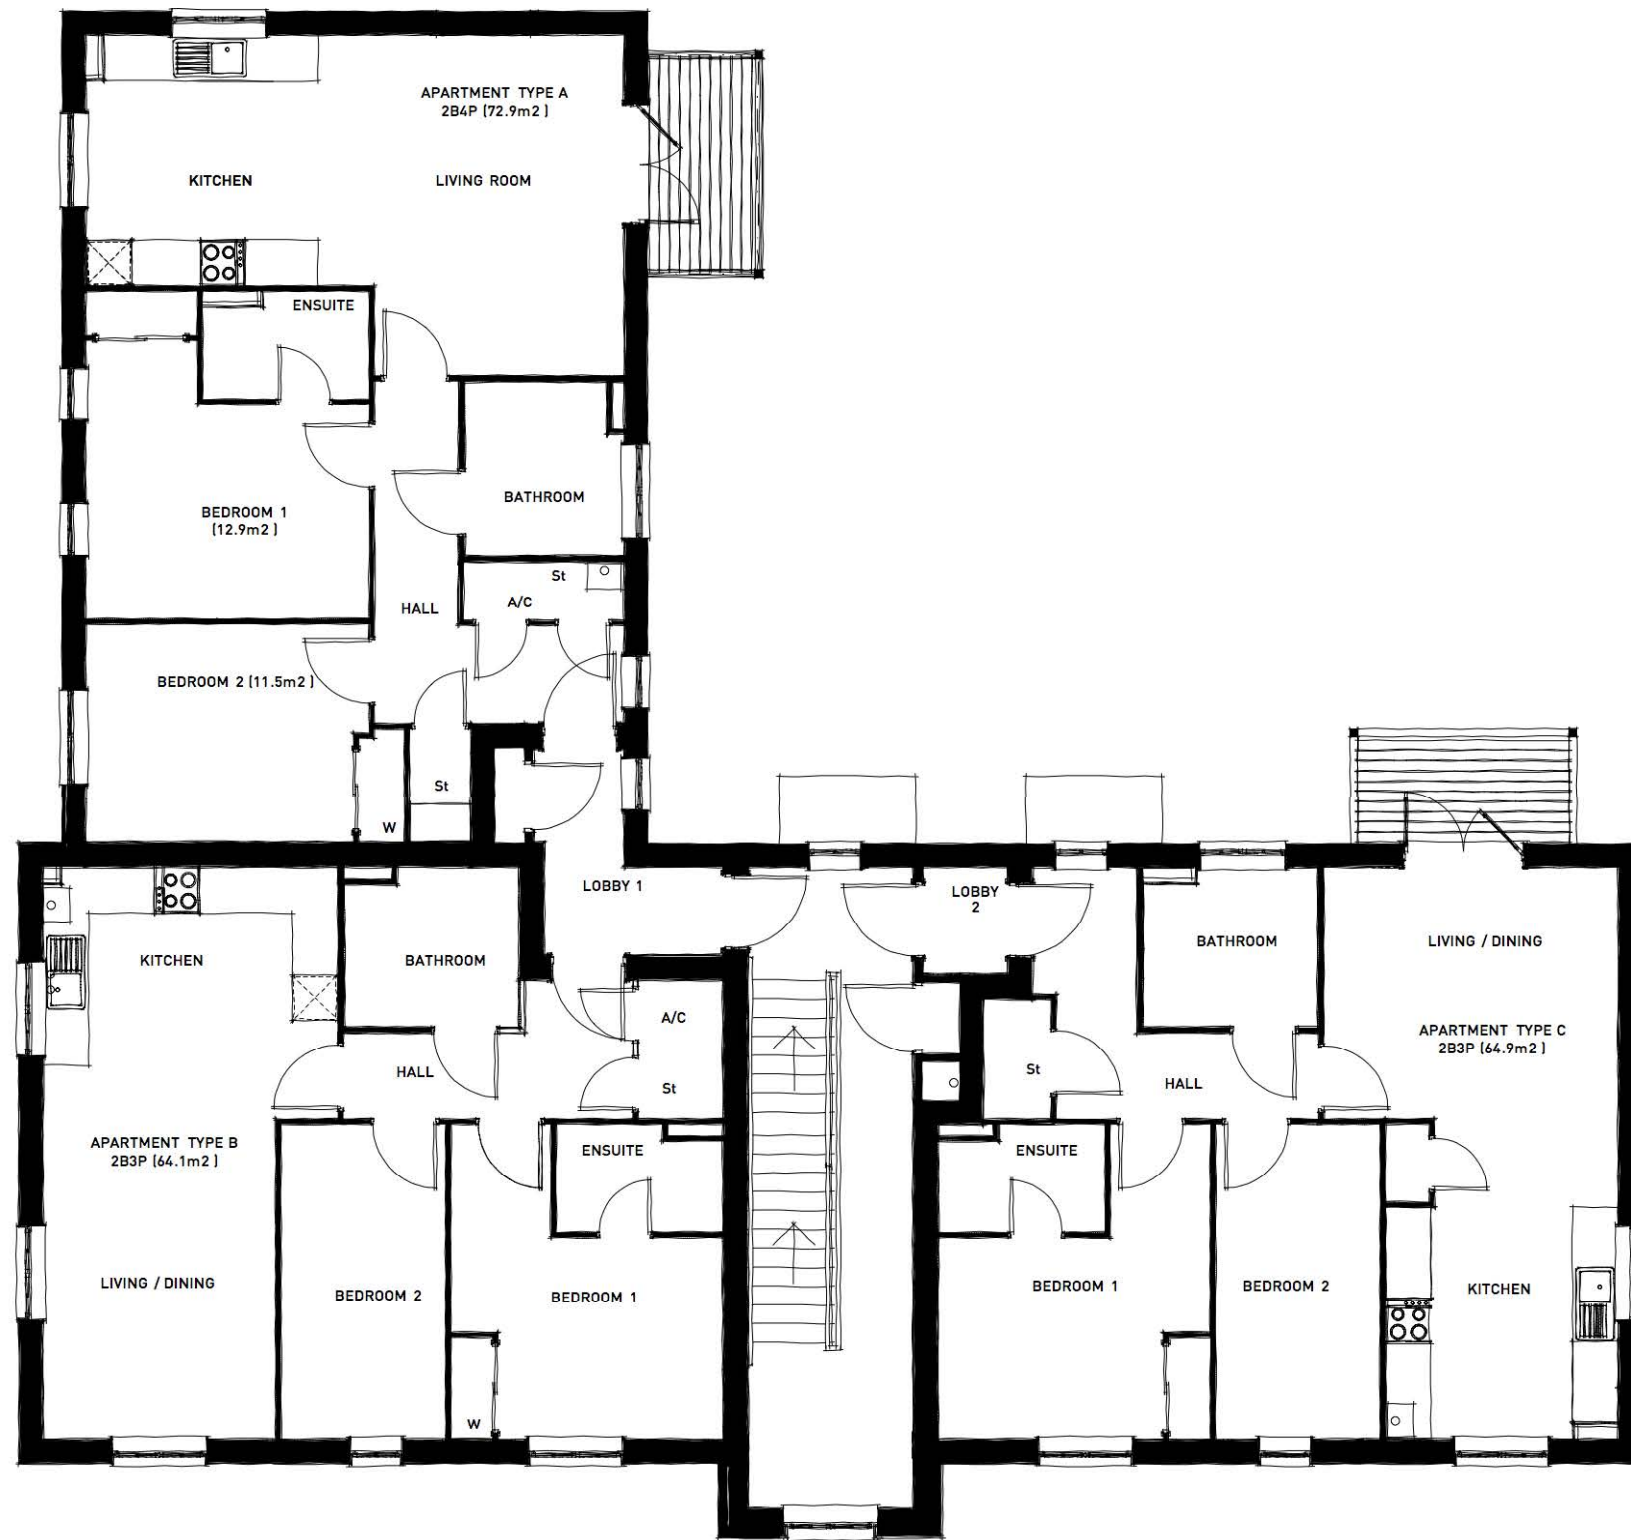

SECOND FLOOR PLAN

1:100 Scale
0 1 3 5m

PLOTS: [24H-32H]

NOTE: Refer to material plans for plot specific materials


ANGEL'S NURSERY, BARNHAM - APARTMENTS SECOND FLOOR PLAN AH



Copyright Pegasus Planning Group Ltd. Crown copyright. All rights reserved. Ordnance Survey Copyright Licence number 100042003. Promap Licence number 100020449. Emap's Licence number 0100031473. Standard OS licence rights conditions apply. Pegasus accepts no liability for any use of this document other than for its original purpose, or by the original client, or following Pegasus' express agreement to such use. T 01285 441717 www.pegasusg.co.uk




FRONT ELEVATION

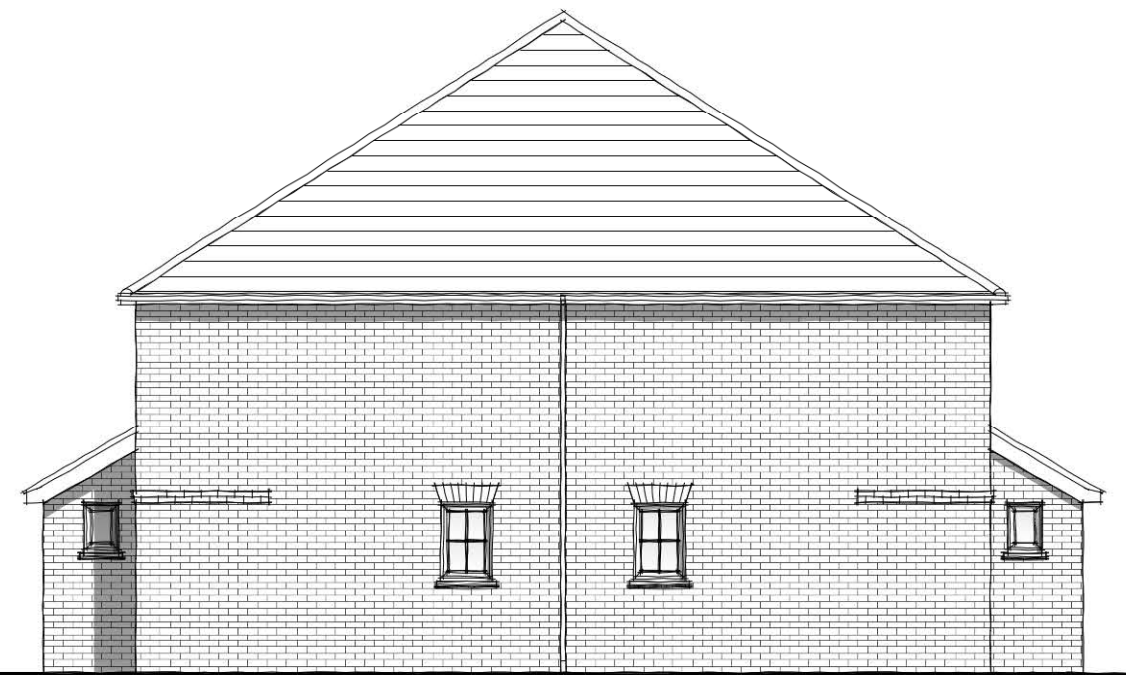

SIDE ELEVATION



REAR ELEVATION

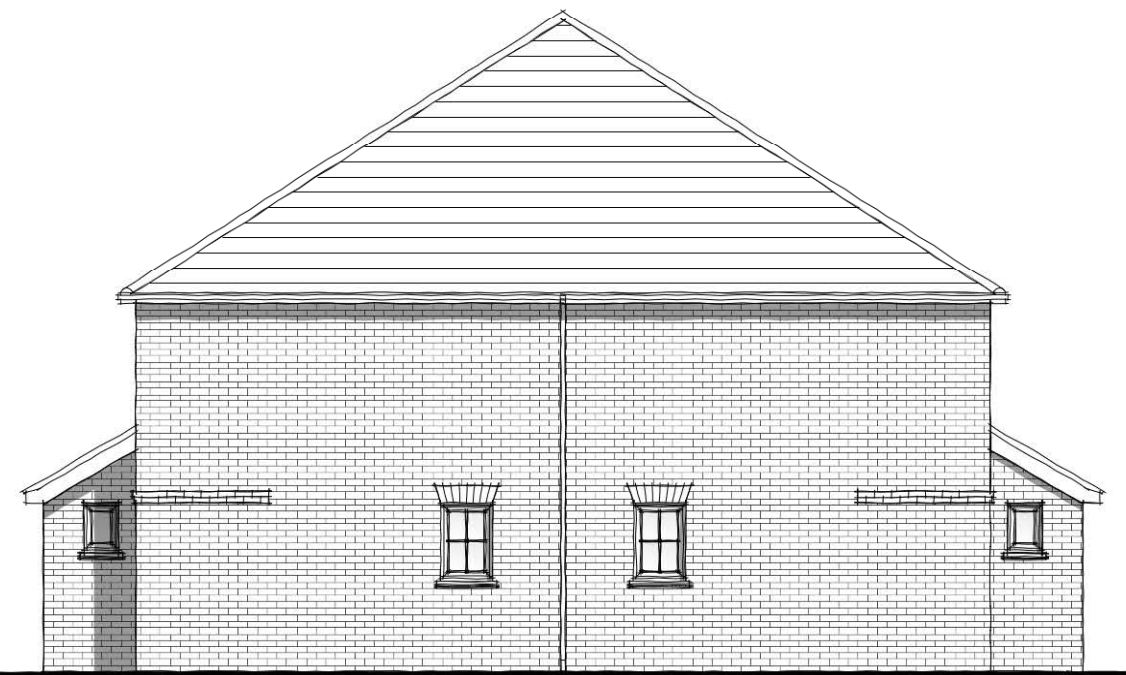

SIDE ELEVATION




PLOTS: [16-23]

NOTE: Refer to material plans for plot specific materials

ANGEL'S NURSERY, BARNHAM - SP2 ELEVATIONS AH [BRICK]



PLANNING | DESIGN | ENVIRONMENT | ECONOMICS | WWW.PEGASUSGROUP.CO.UK | TEAM/DRAWN BY ES | APPROVED BY P.M: SL | DATE: 26/11/19 | SCALE: 1:100 @ A3 | DRWG: P19-0723_11 SHEET NO: 25 REV: _ | CLIENT: REDROW HOMES |

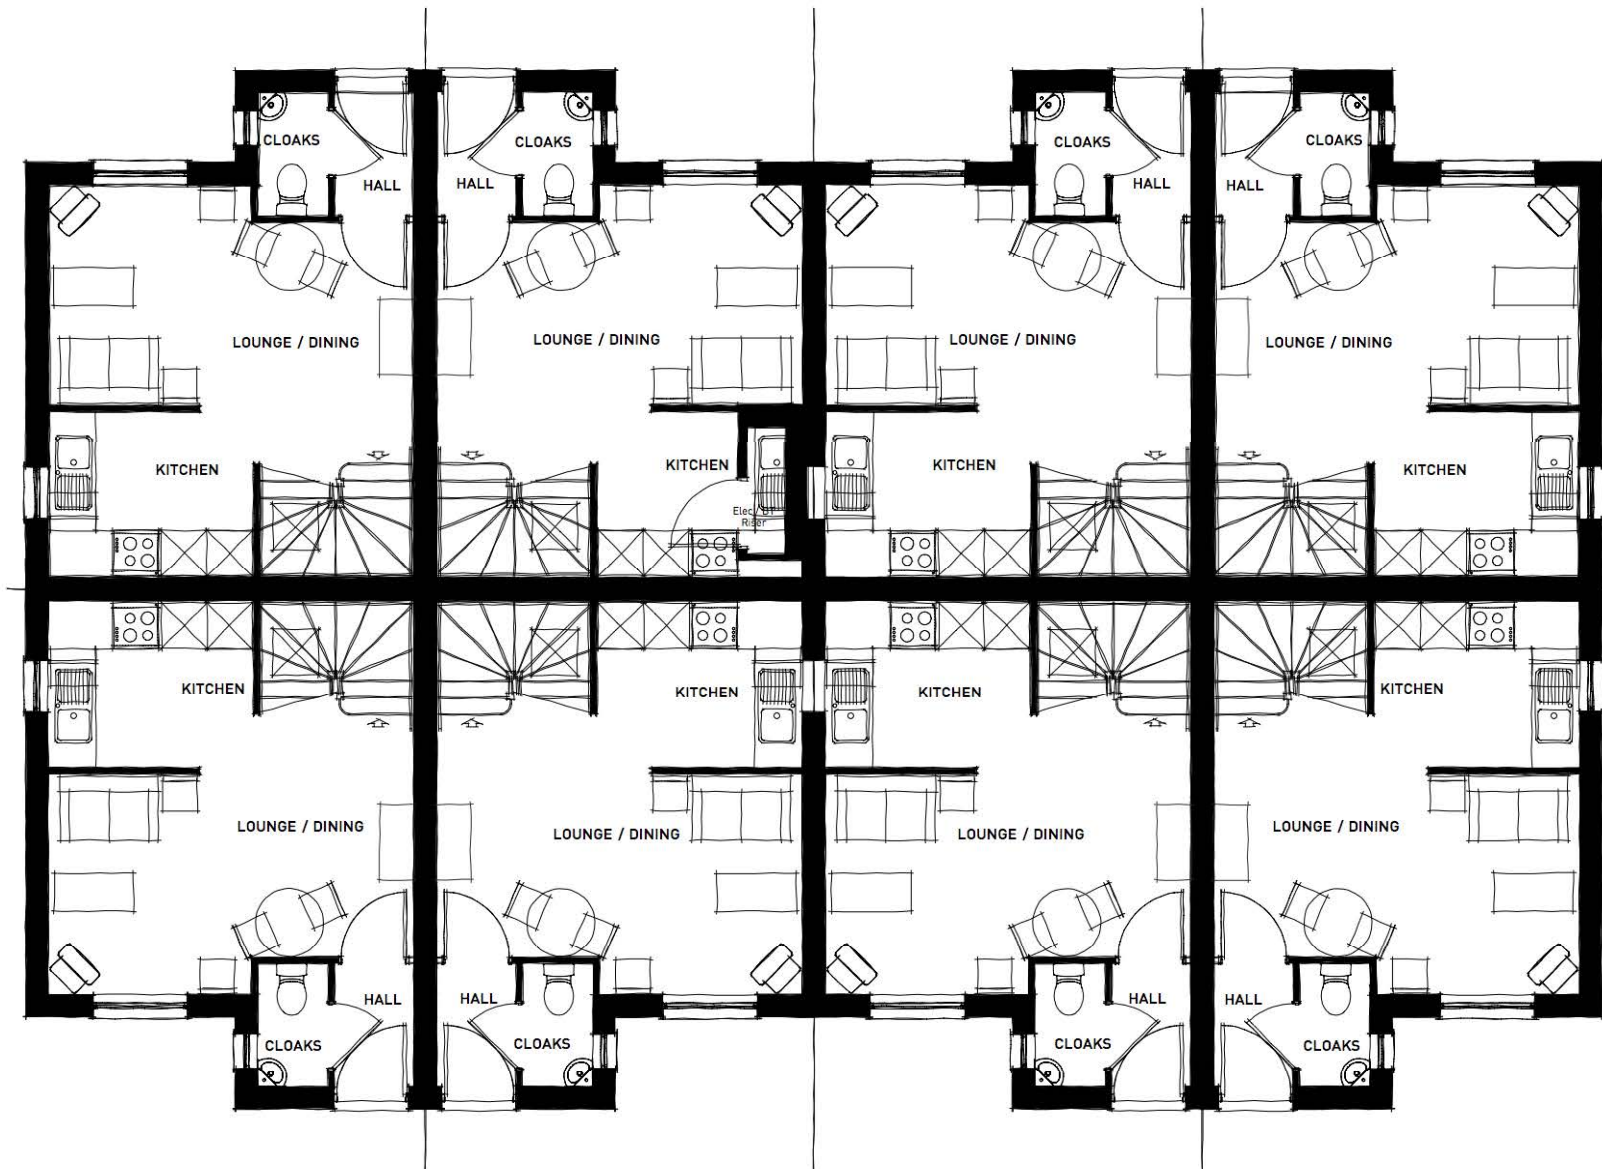

GROUND FLOOR PLAN




PLOTS: [16-23]

NOTE: Refer to material plans for plot specific materials

ANGEL'S NURSERY, BARNHAM - SP2 GROUND FLOOR PLAN AH



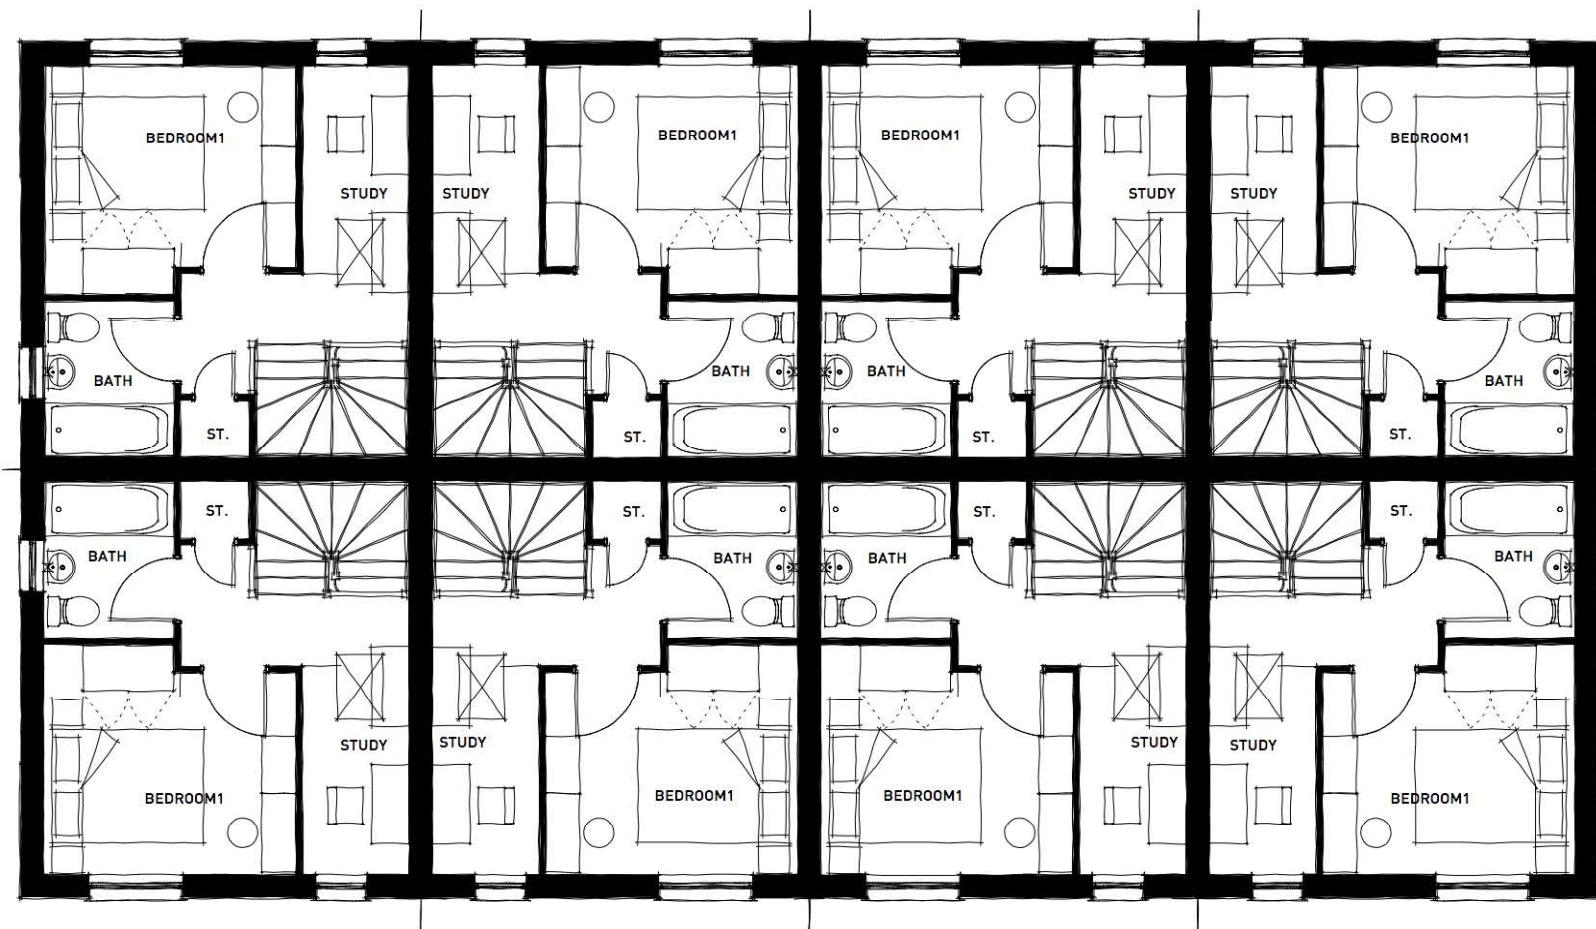

FIRST FLOOR PLAN






PLOTS: [16-23]

NOTE: Refer to material plans for plot specific materials

ANGEL'S NURSERY, BARNHAM - SP2 FIRST FLOOR PLAN AH



Copyright Pegasus Planning Group Ltd. Crown copyright. All rights reserved. Ordnance Survey Copyright Licence number 100042003. Promap Licence number 10020449. EnsisSite Licence number 0100031473. Standard OS licence rights conditions apply. Pegasus accepts no liability for any use of this document other than for its original purpose, or by the original client, or following Pegasus' express agreement to such use. T 01285 441717 www.pegasuspg.co.uk

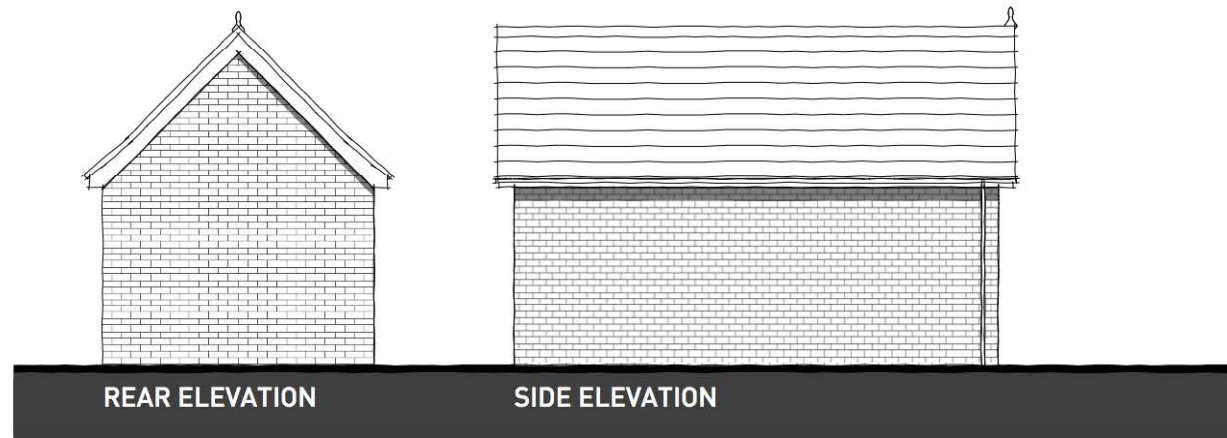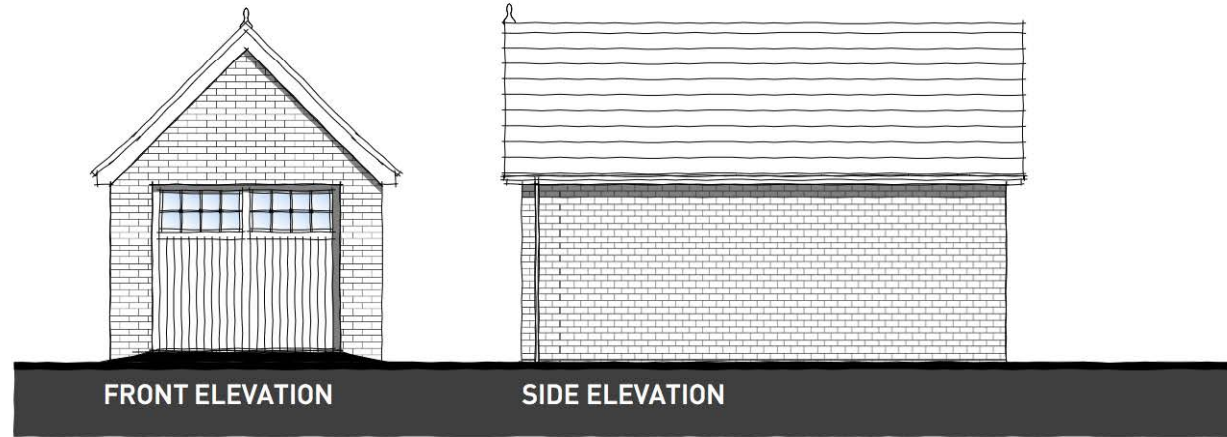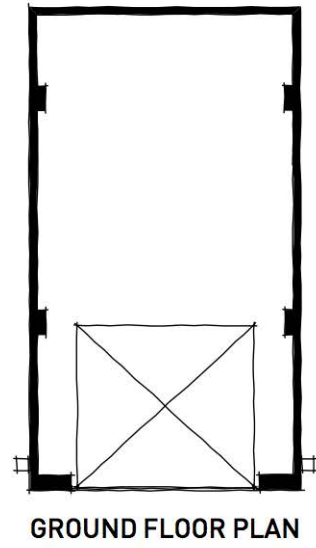


NOTE: Refer to material plans for plot specific materials

ANGEL'S NURSERY, BARNHAM - SINGLE GARAGE ELEVATIONS AND FLOOR PLAN [BRICK]



PLANNING | DESIGN | ENVIRONMENT | ECONOMICS | WWW.PEGASUSGROUP.CO.UK | TEAM/DRAWN BY ES | APPROVED BY P.M: SL | DATE: 26/11/19 | SCALE: 1:100 @ A3 | DRWG: P19-0723_11 SHEET NO: 28 REV: _ | CLIENT: REDROW HOMES |

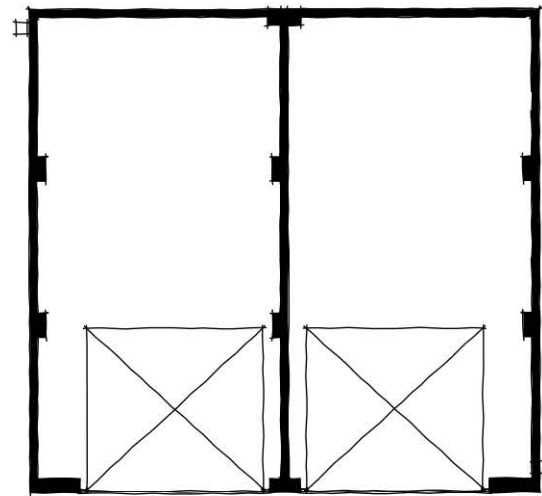

GROUND FLOOR PLAN



FRONT ELEVATION

SIDE ELEVATION



REAR ELEVATION


SIDE ELEVATION




NOTE: Refer to material plans for plot specific materials

ANGEL'S NURSERY, BARNHAM - TWIN GARAGE ELEVATIONS AND FLOOR PLAN [BRICK]



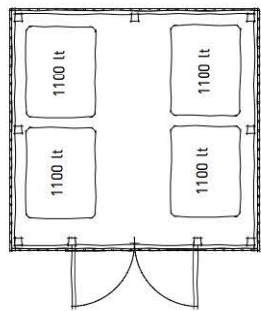

BIN STORE FLOOR PLAN

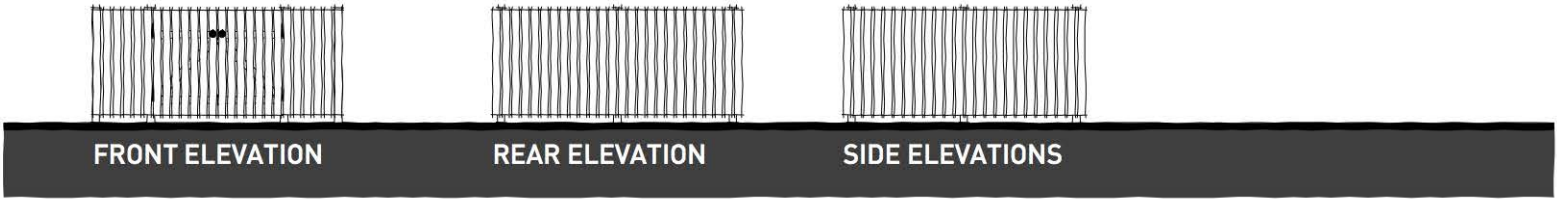

PLOTS: [24H-32H]

NOTE: Refer to material plans for plot specific materials

ANGEL'S NURSERY, BARNHAM - BIN STORE ELEVATIONS AND FLOOR PLAN



www.pegasusgroup.co.uk



DESIGN



ENVIRONMENT



PLANNING



ECONOMICS



HERITAGE

Pegasus Group
Pegasus House
Querns Business Centre
Whitworth Road
Cirencester
Glos
GL7 1RT

Telephone: 01285 641717

COPYRIGHT The contents of this document must not be copied or reproduced in whole or in part without the written consent of Pegasus Planning Group.

Crown copyright. All rights reserved, Licence number 100042093.