



CHAINAGE	DATUM 7.000									
	-9.363			0.000	10.000	20.000	30.000	40.000	50.000	60.000
	10.60	10.78	10.67	10.79	11.45	11.47	11.20	11.10	10.80	11.25
					Existing	10.983	11.197	11.329	11.377	11.36
									11.341	11.27
EXISTING GROUND LEVEL										11.23
										11.05
										11.00
										10.75
										10.70
ALIGNMENT LEVEL										10.54
										10.70
										10.64
										10.62
										10.38
VERTICAL ALIGNMENT										10.25
										161.575
										10.425
										10.412
										10.343
FOUL										10.274
										10.374
										10.433

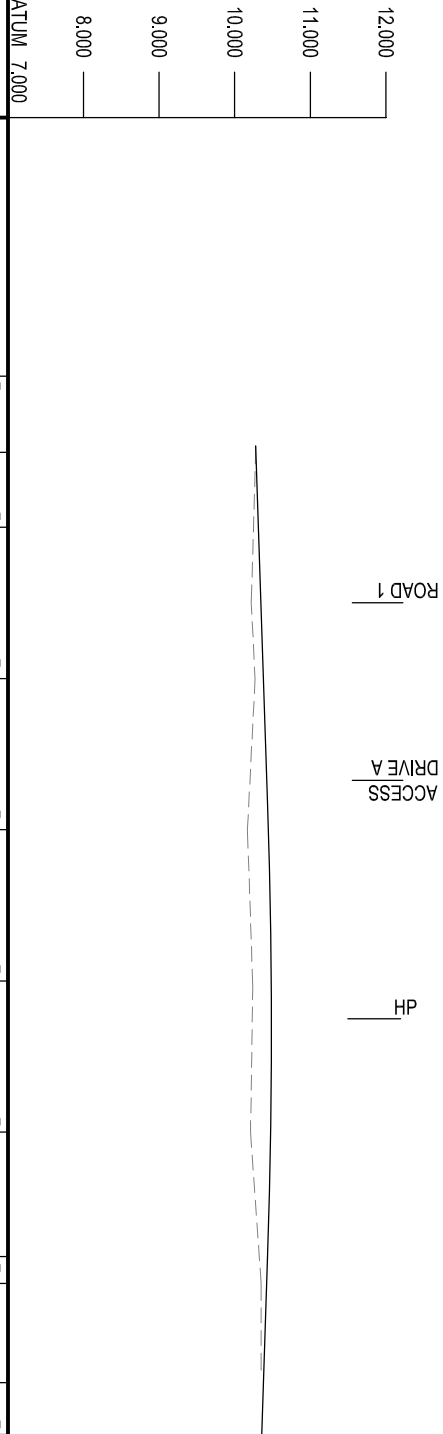


CHAINAGE	DATUM 7.000									
	0.000	10.000	20.000	30.000	40.000	50.000	60.000	70.000		
	10.28	10.22	10.27	10.17	10.24	10.21	10.35	10.35		
	10.281	10.314	10.347	10.380	10.425	10.435	10.446	10.483	10.475	10.435
									10.423	10.380
EXISTING GROUND LEVEL										10.357
ALIGNMENT LEVEL										
VERTICAL ALIGNMENT										
FOUL										

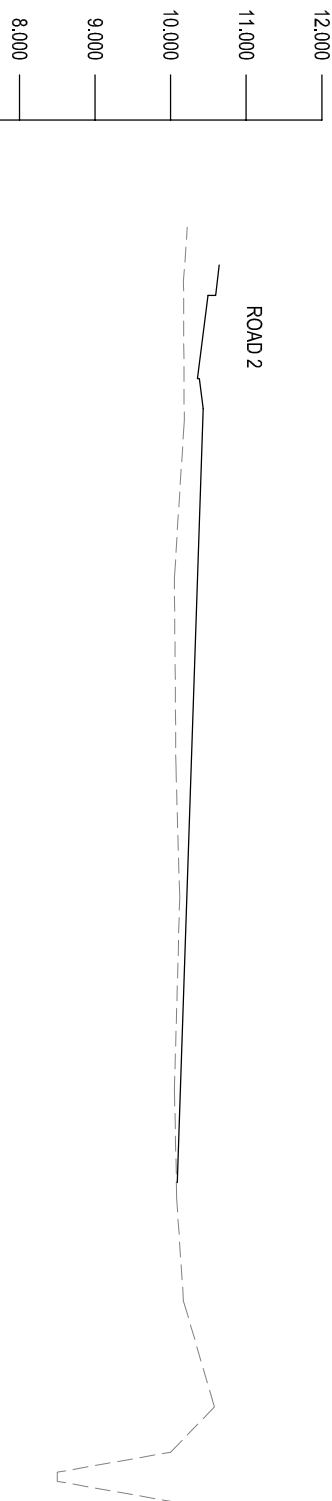

CHAINAGE	DATUM 7.000									
			0.000	10.000	20.000	30.000	40.000	50.000	53.172	
	10.22	10.17	10.18	10.05	10.07	10.12	10.05	10.08	10.17	10.58
	10.425	10.356	10.431	10.378	10.311	10.244	10.178	10.111	10.090	10.00
										8.50
EXISTING GROUND LEVEL										10.00
ALIGNMENT LEVEL										
VERTICAL ALIGNMENT										
FOUL										

A	08.08.20	First Issue	KN
Rev.	Date	Details	Initials

Drawing Status		PRELIMINARY
Project		BOWERIES
Client		BARNHAM ROAD, EASTERGATE

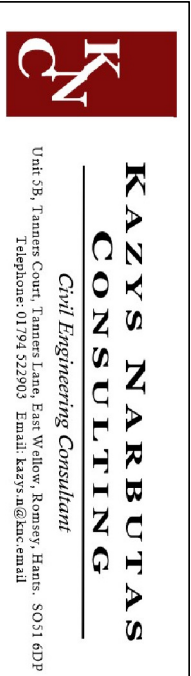

Drawing Title			
Engineering Details			
Longitudinal Sections			
Drawn	Checked	Scales	Paper Size
KN		H:1-500, V:1-100	A2
Job No.	Drawing No.	Revision	
KNC1814	503-01	A	