



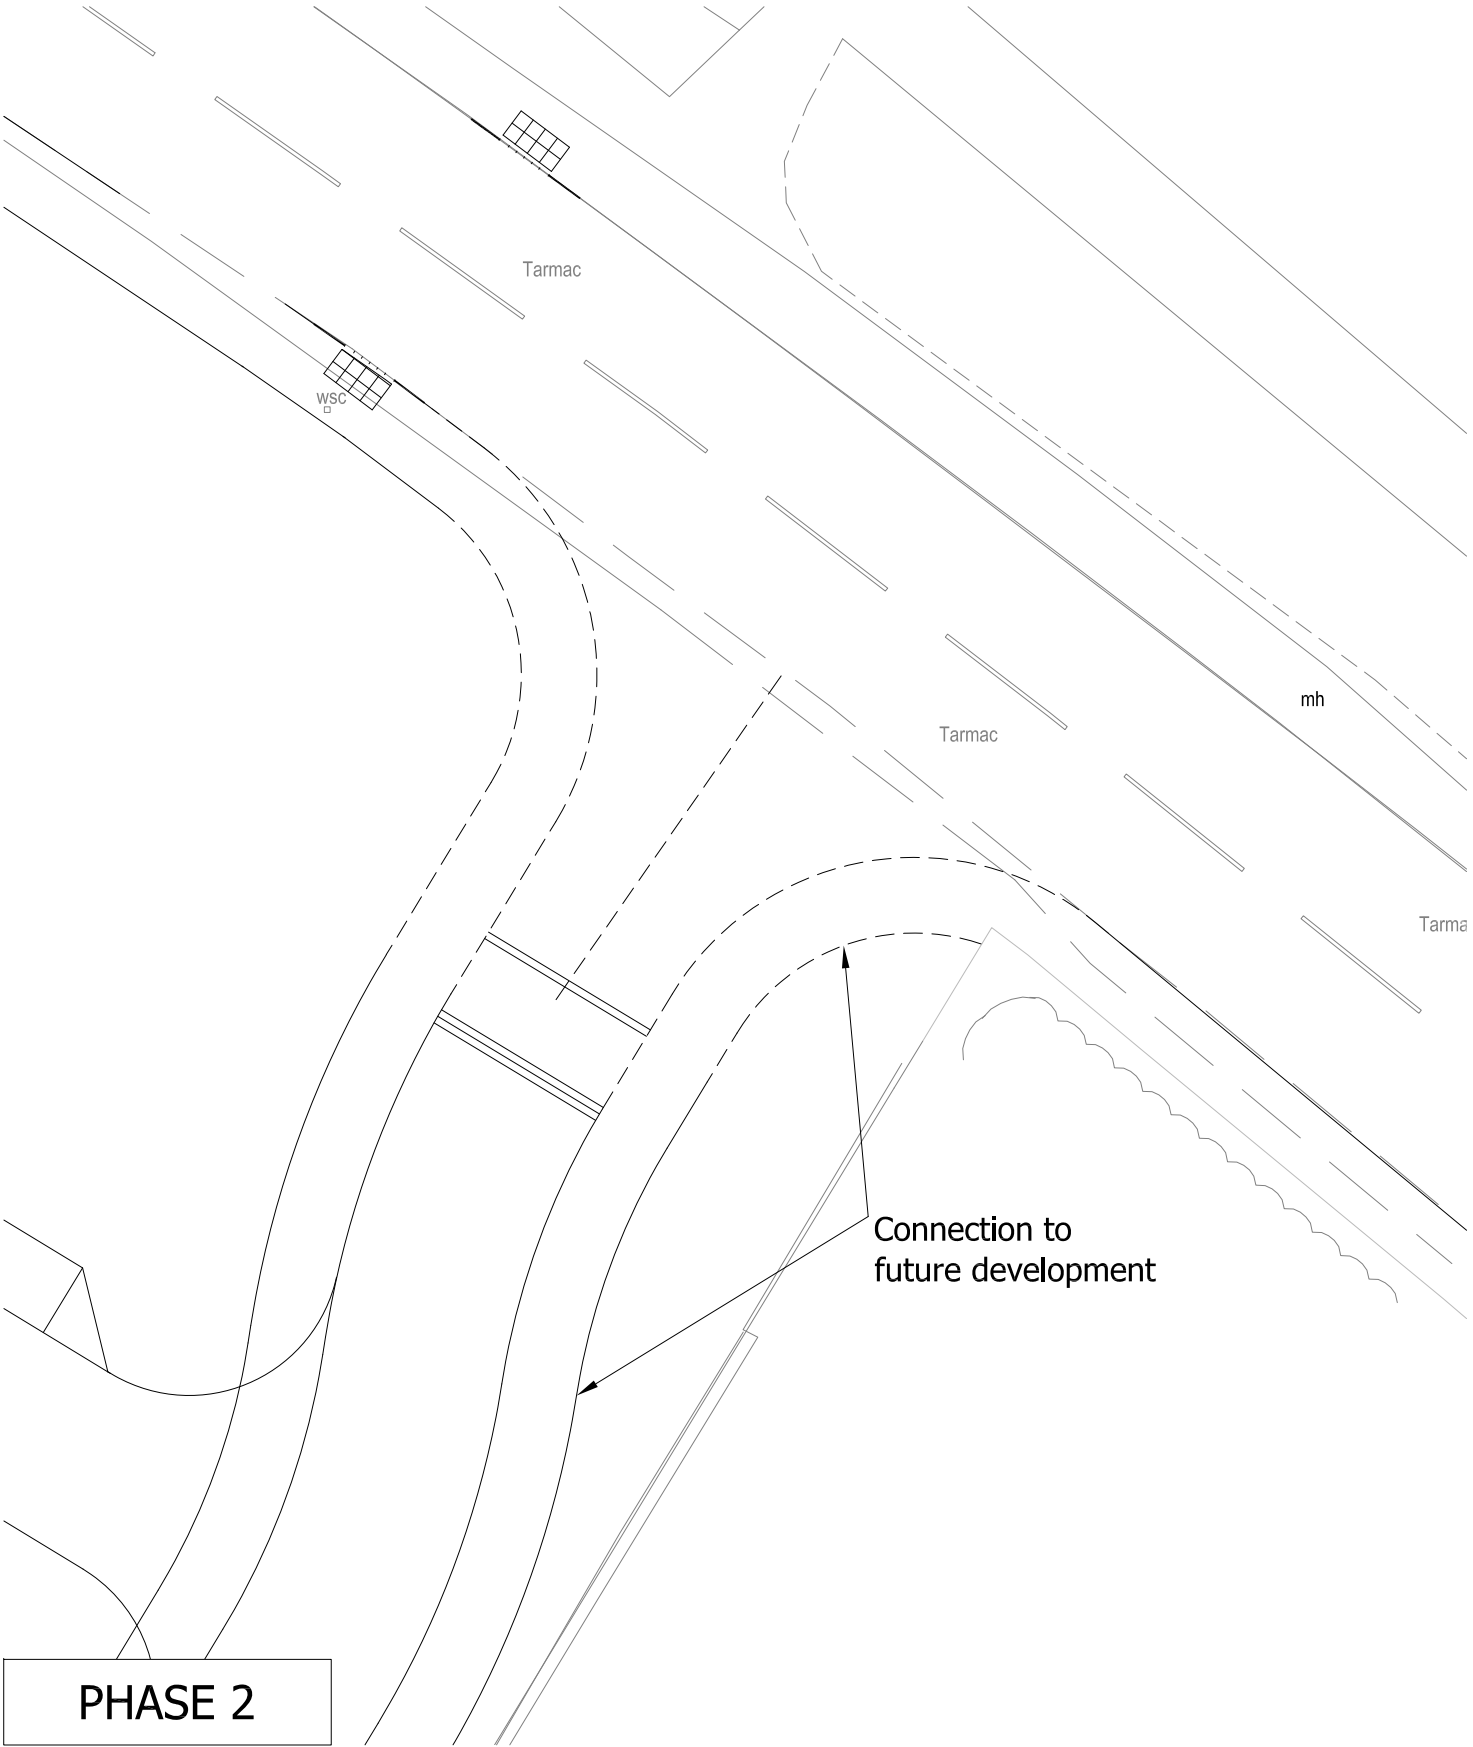

© Crown copyright, all rights reserved. 2021. Licence number 0100031673.

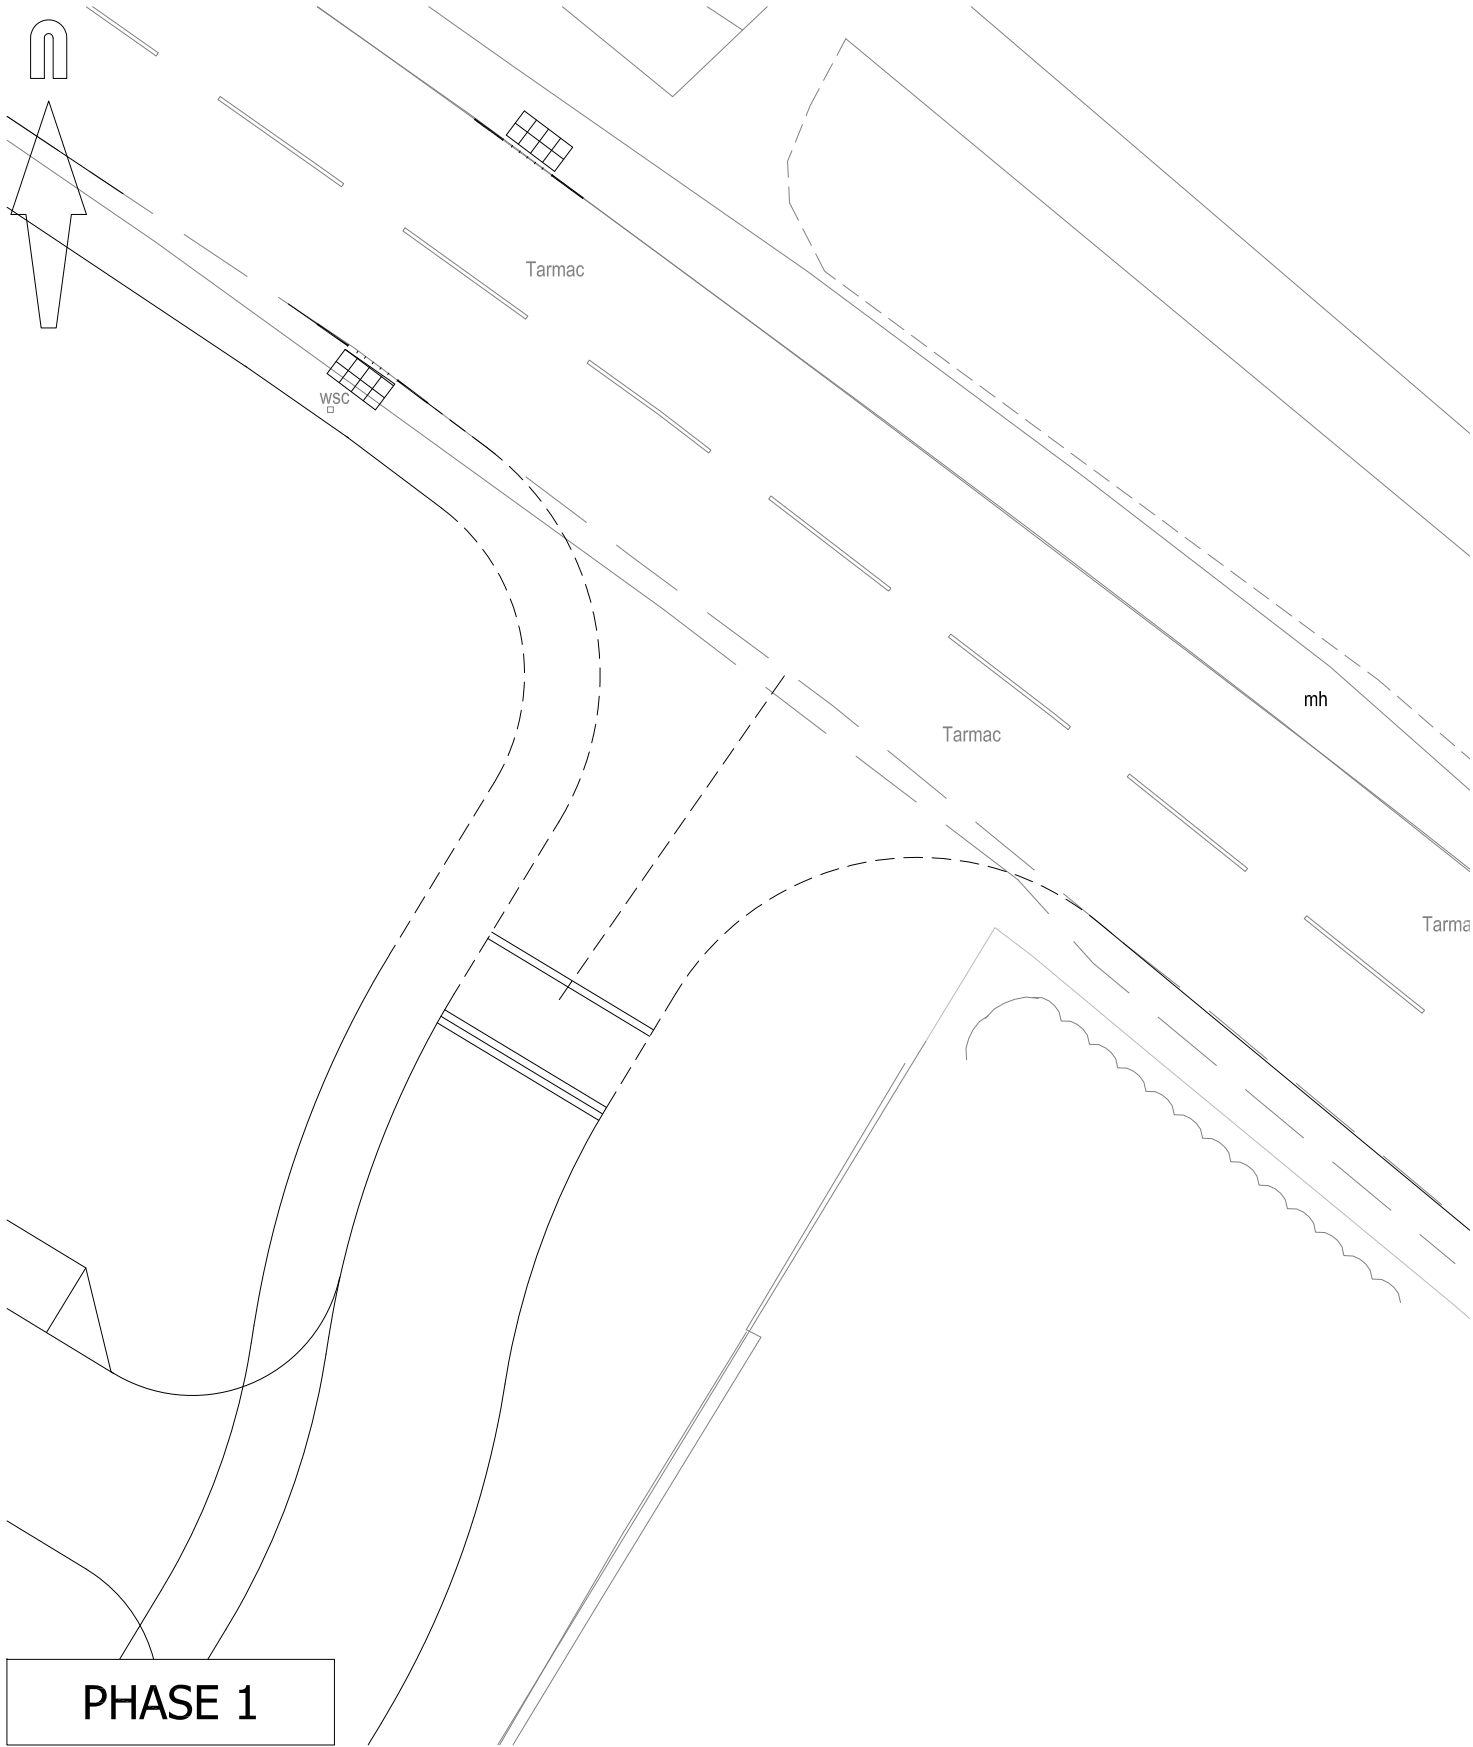

Mayer Brown Limited
Lion House Oriental Road Woking Surrey GU22 8AR
Telephone 01483 750 508 Fax 01483 750 437
wokingoffice@mayerbrown.co.uk www.mayerbrown.co.uk

client
DOMUSEA DEVELOPMENTS

project
**THE BOWERIES, BARNHAM ROAD
EASTERGATE**

title
**PROPOSED DEVELOPMENT
EASTERN ACCESS ROAD PEDESTRIAN LINKS**

scale	1:200 @ A3	drawn by	RB	checked by	AP
date	MARCH 2021	cad file	MBSK210326.DWG		
drawing number	MBSK210326/02			rev.	-