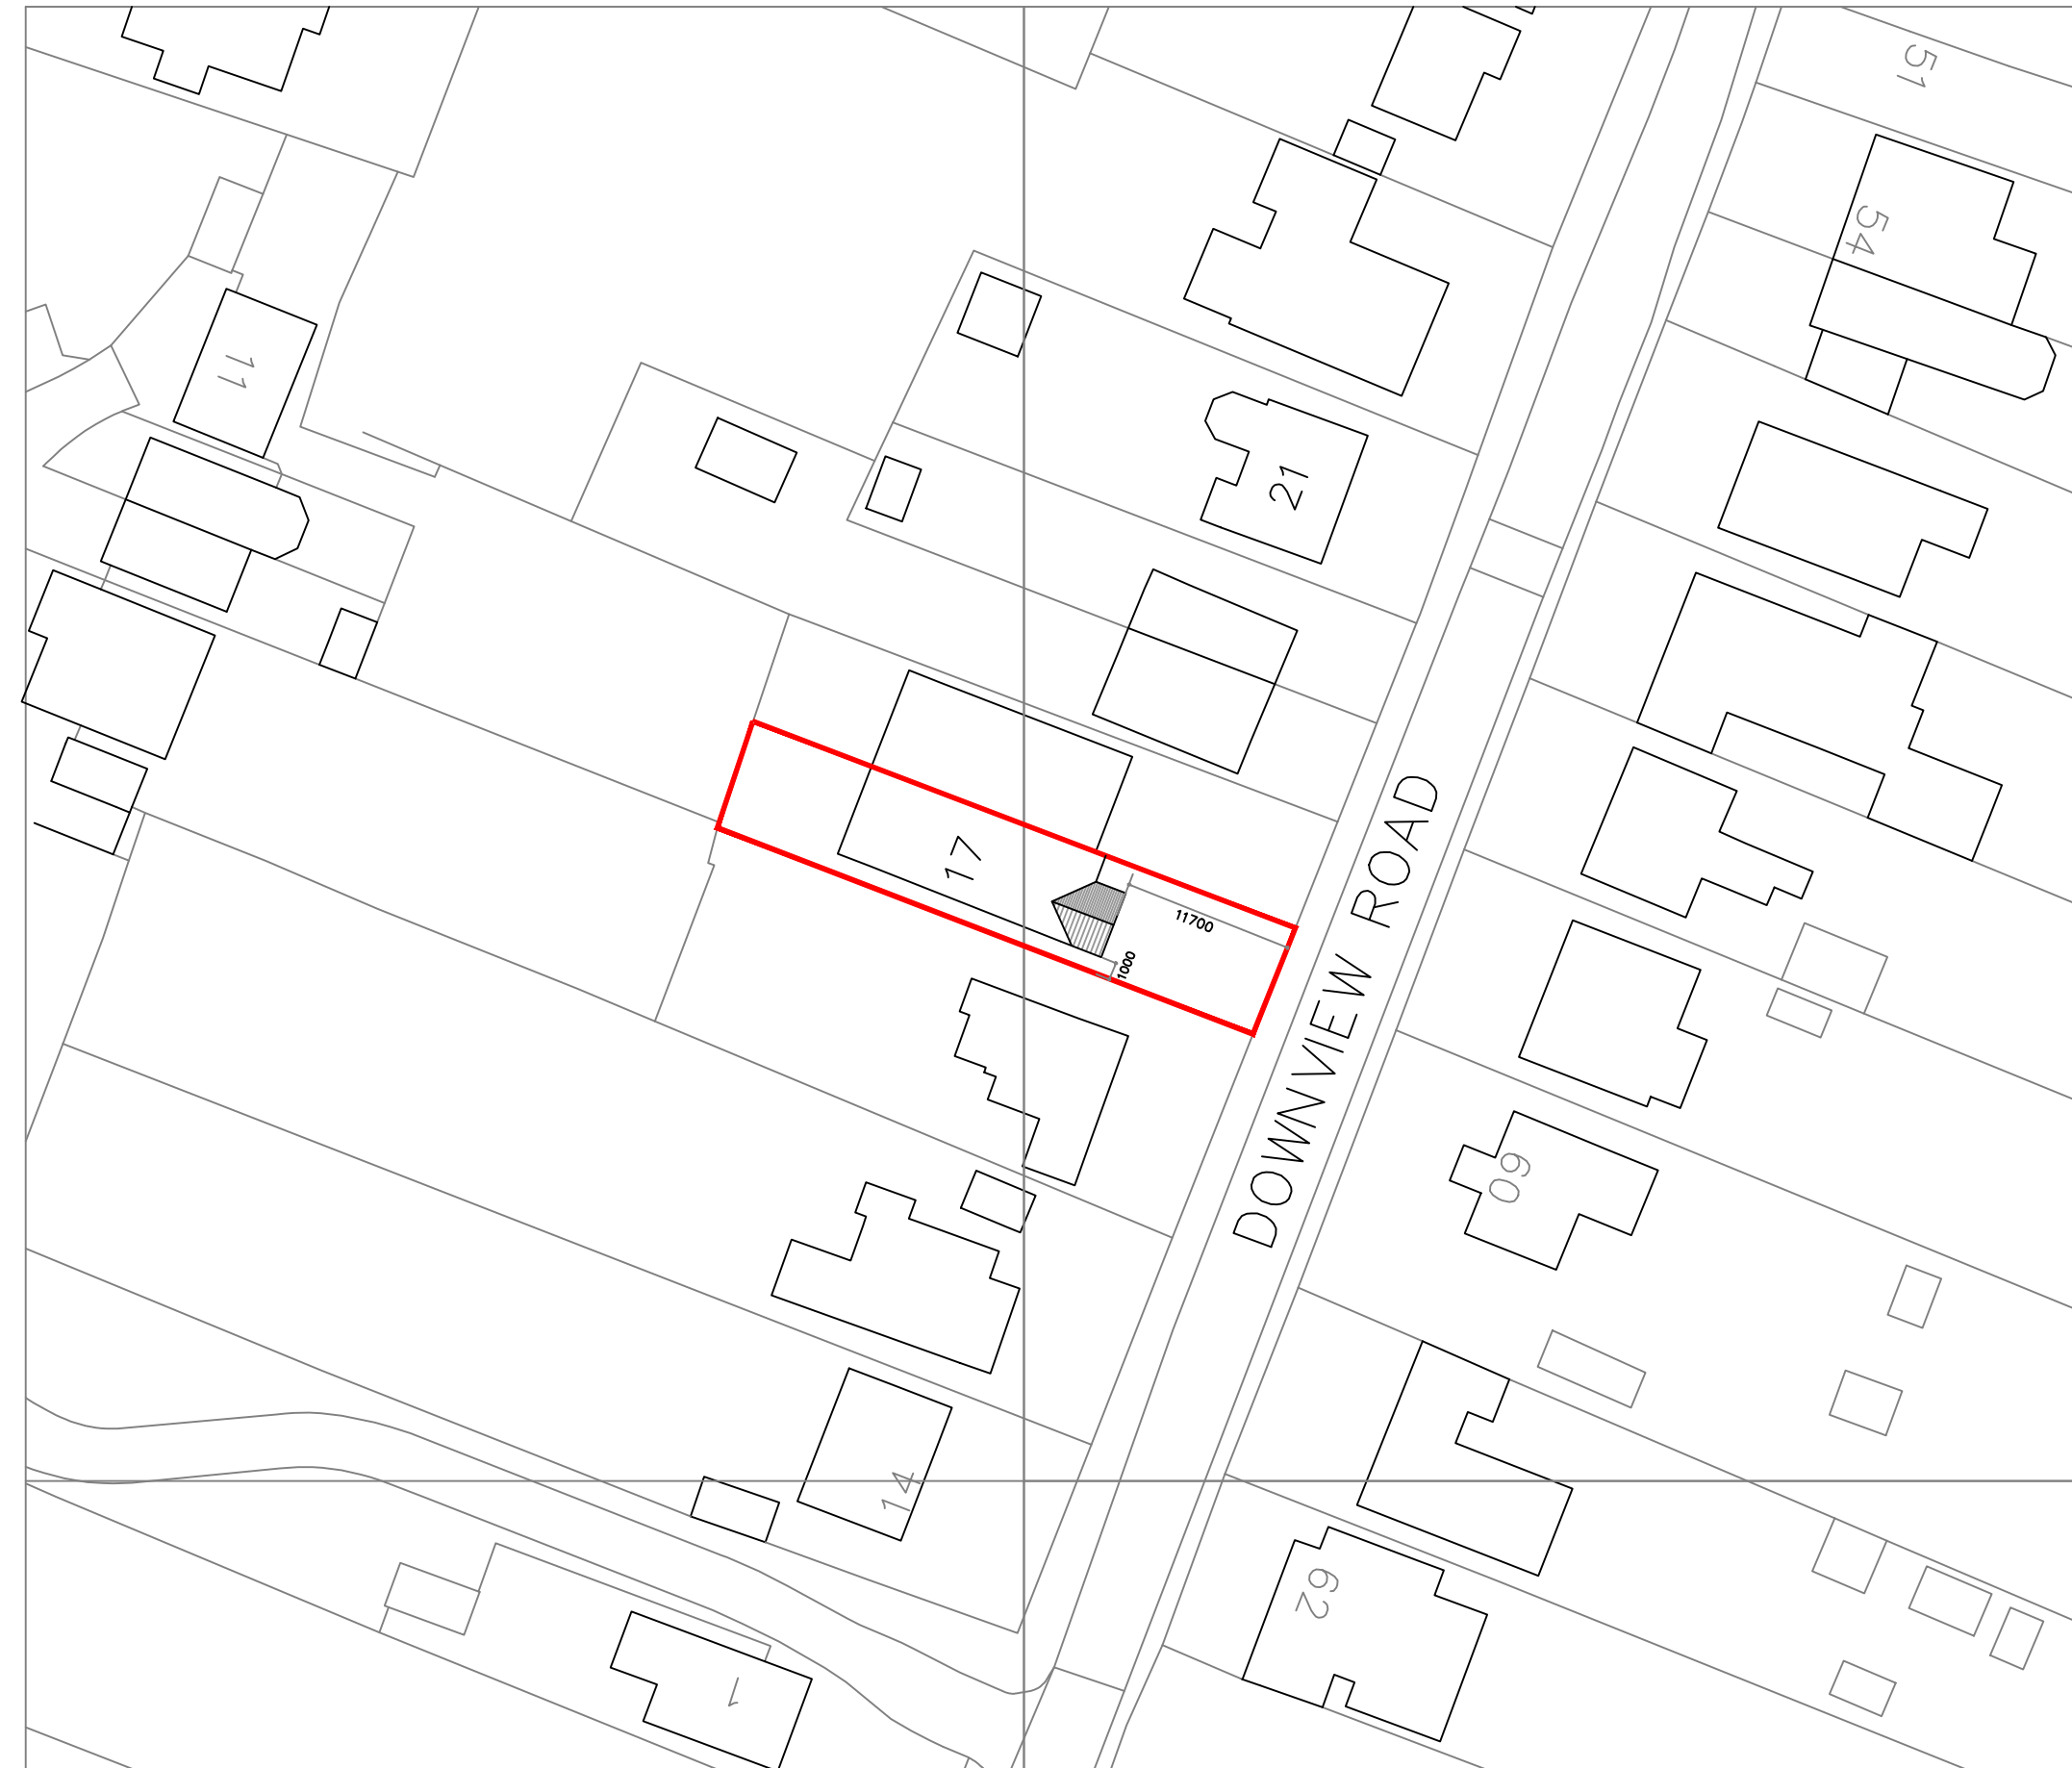


SCALE 1:500 © A3

FOR MR & MRS KEWELL		
SITE 17 DOWNVIEW ROAD, BARNHAM, WEST SUSSEX. PO22 0EG		
TITLE PROPOSED EXTENSION & ALTERATIONS BLOCK PLAN		
SCALE 1:500 © A3	DRAWN AH 10/21	DRAWING NO. 01B REV.