




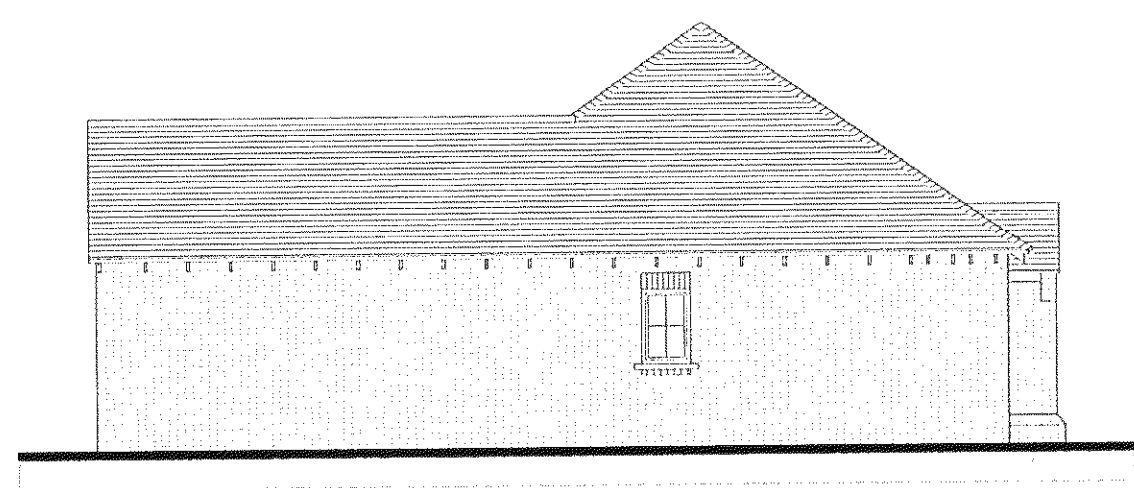


Elevation A

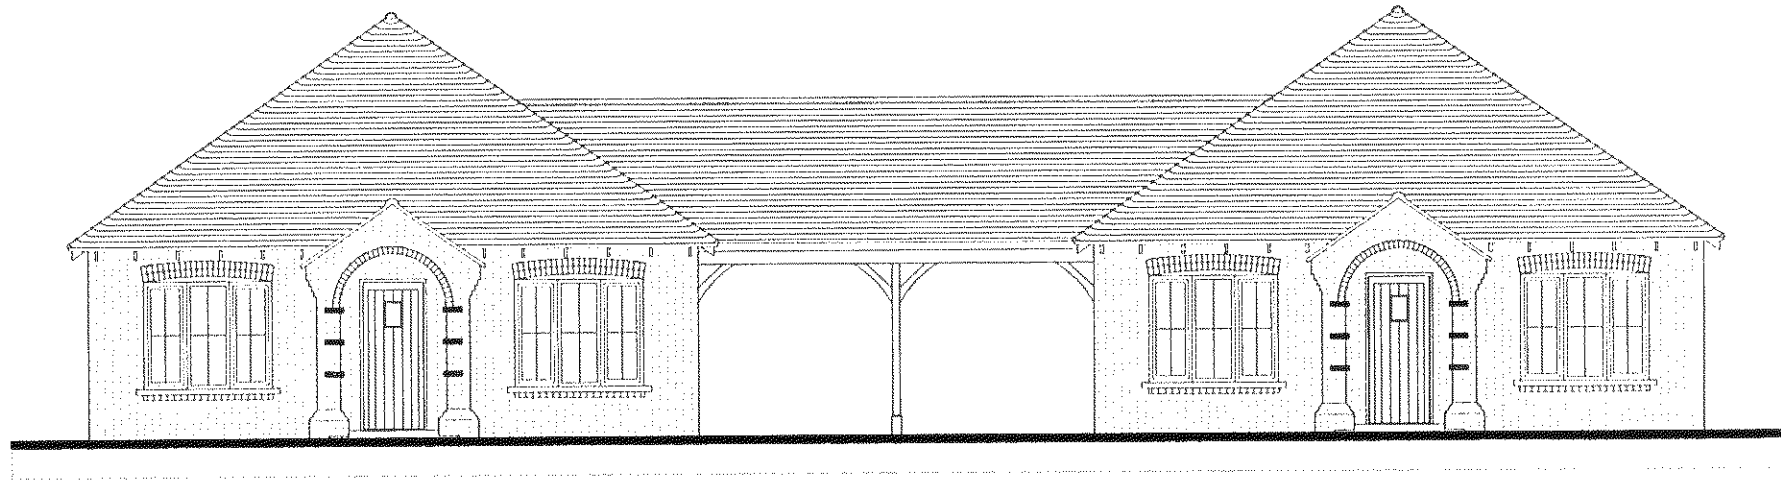


Elevation B

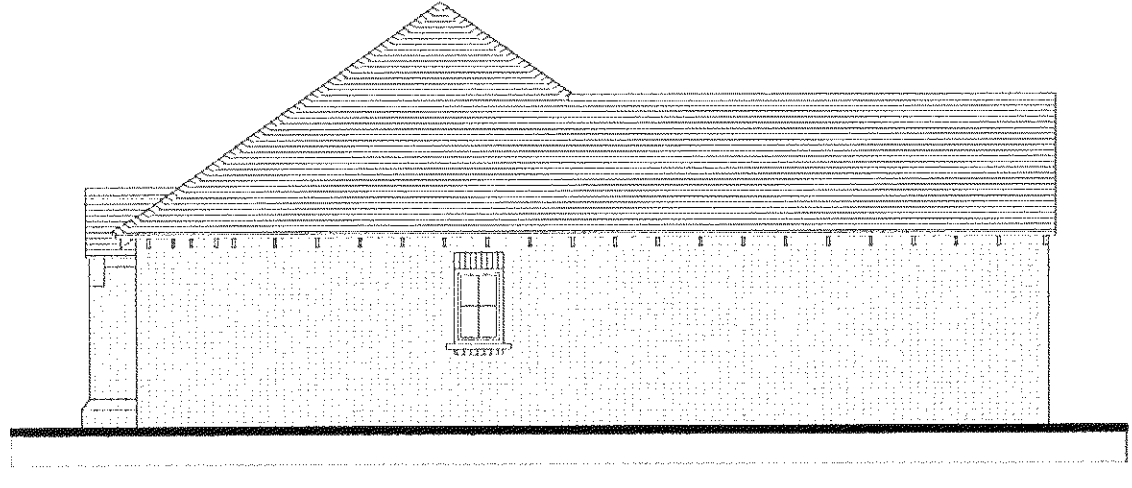


Elevation C

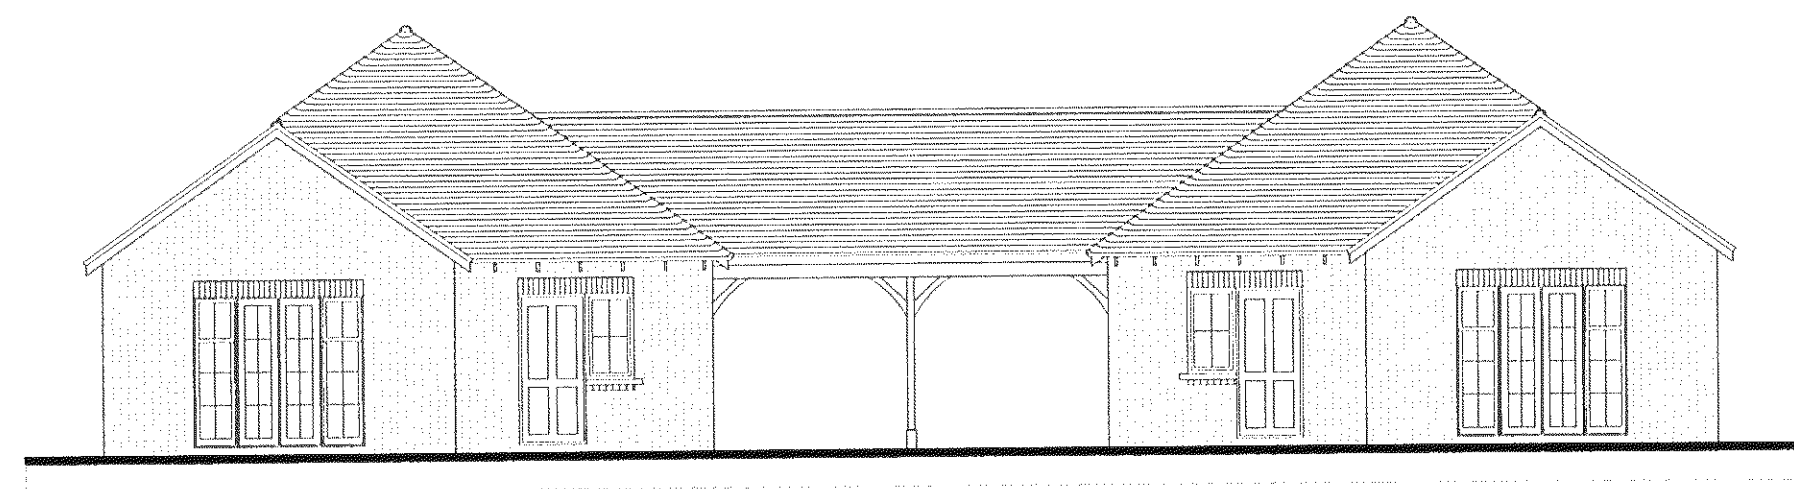


Elevation D

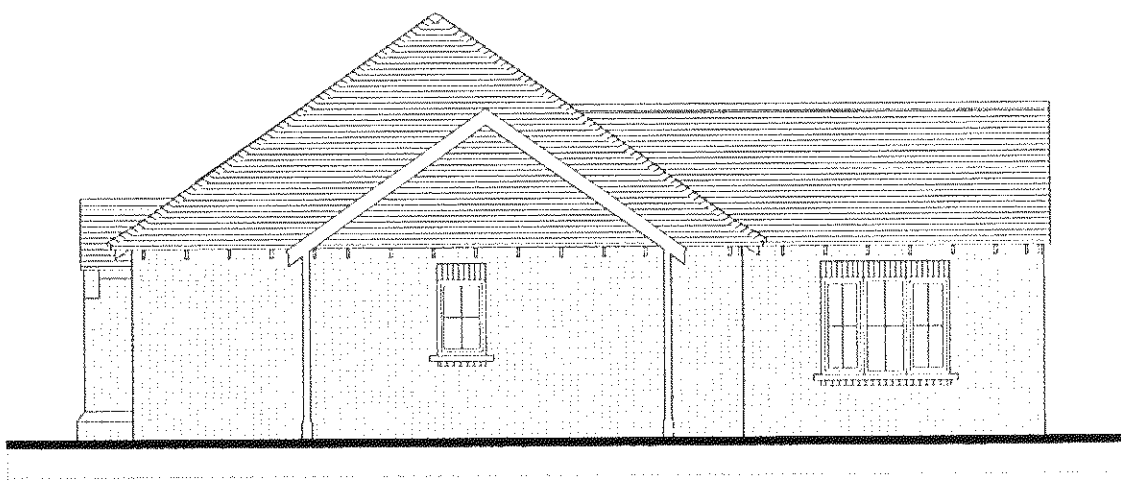

Elevation E

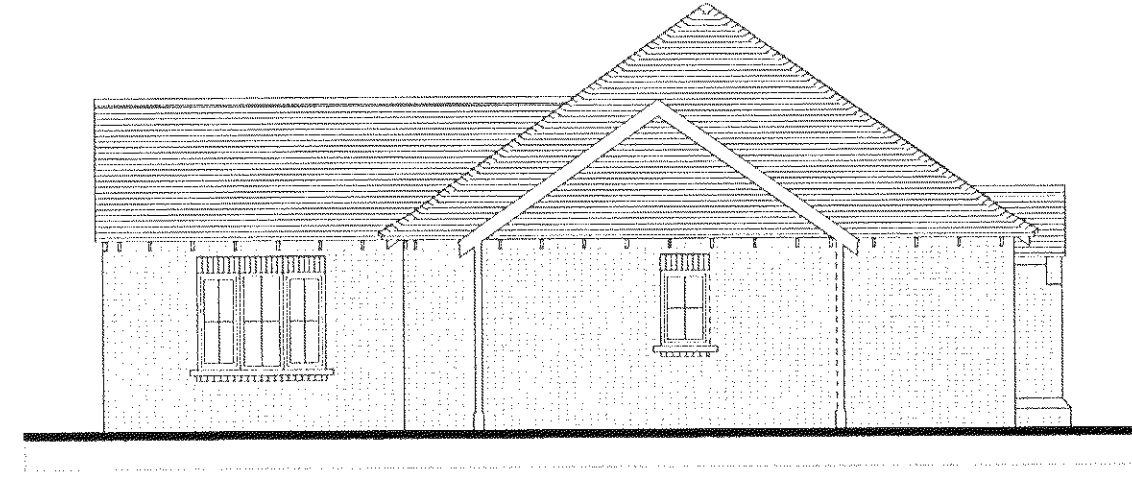

Elevation F

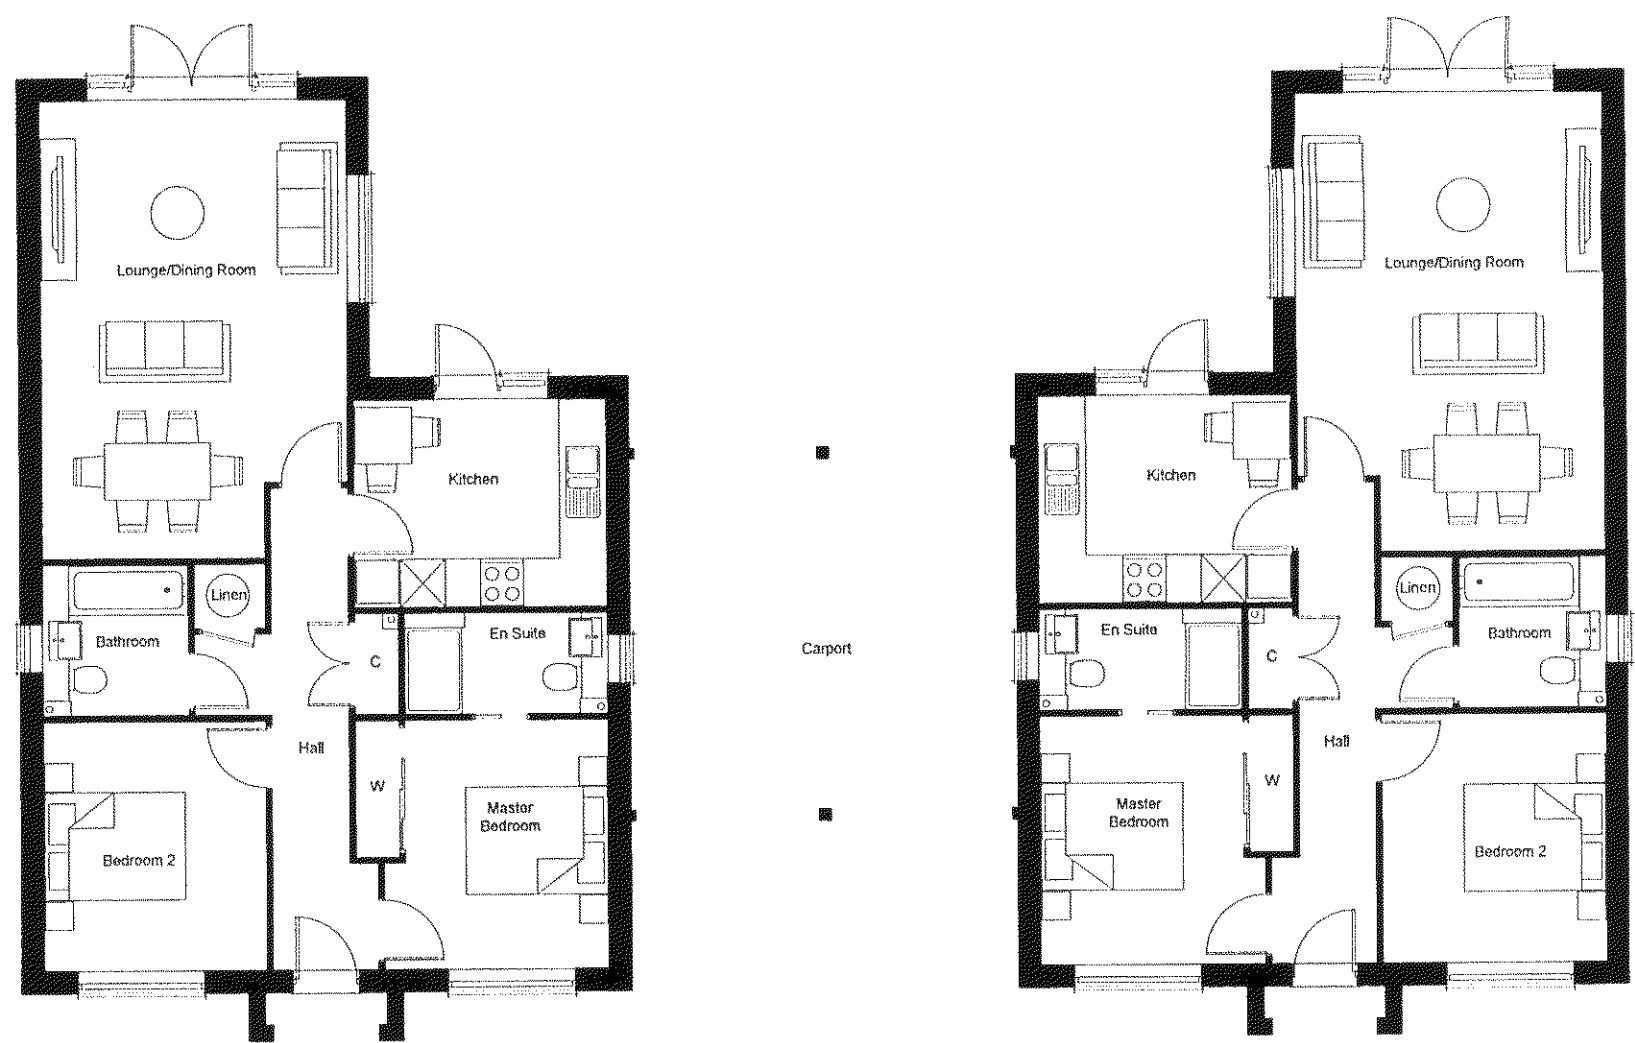

Floor Plan

Elevation Key Plan

