



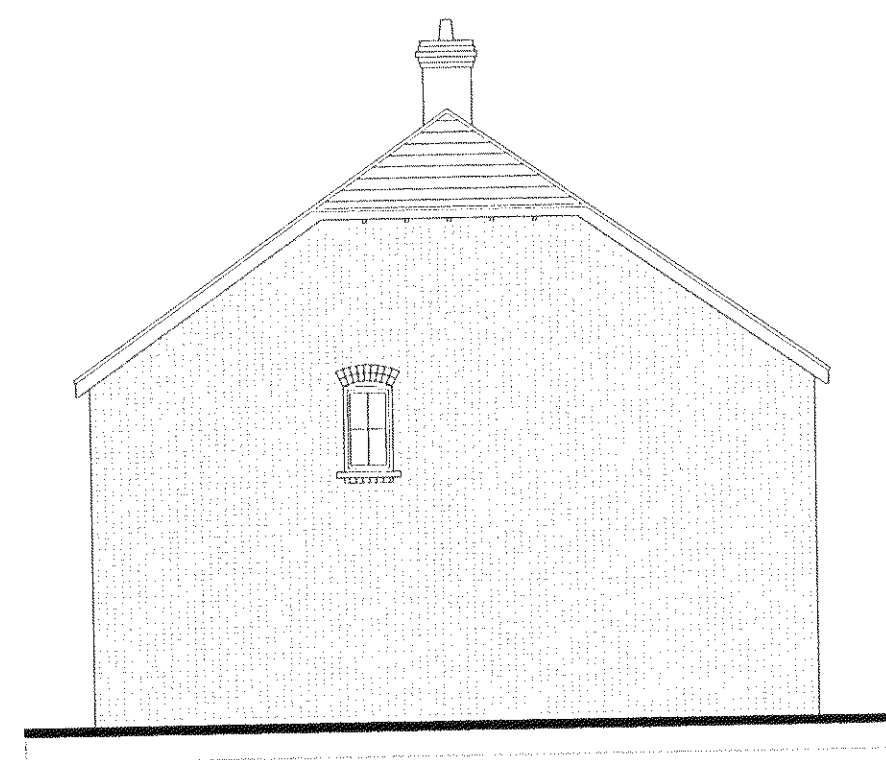

Side Elevation




Front Elevation

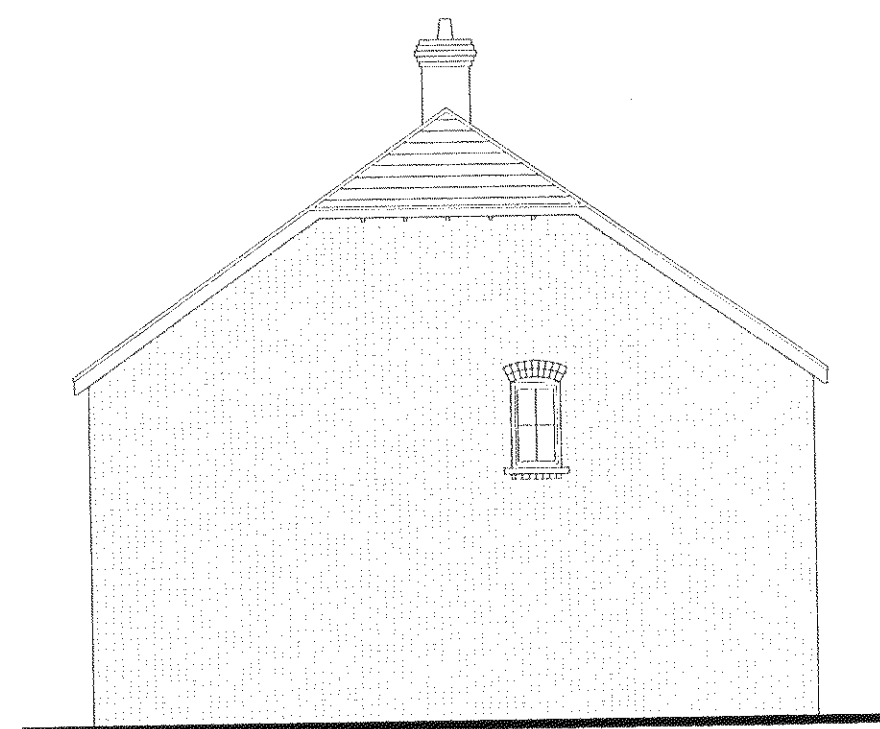


Side Elevation



Rear Elevation

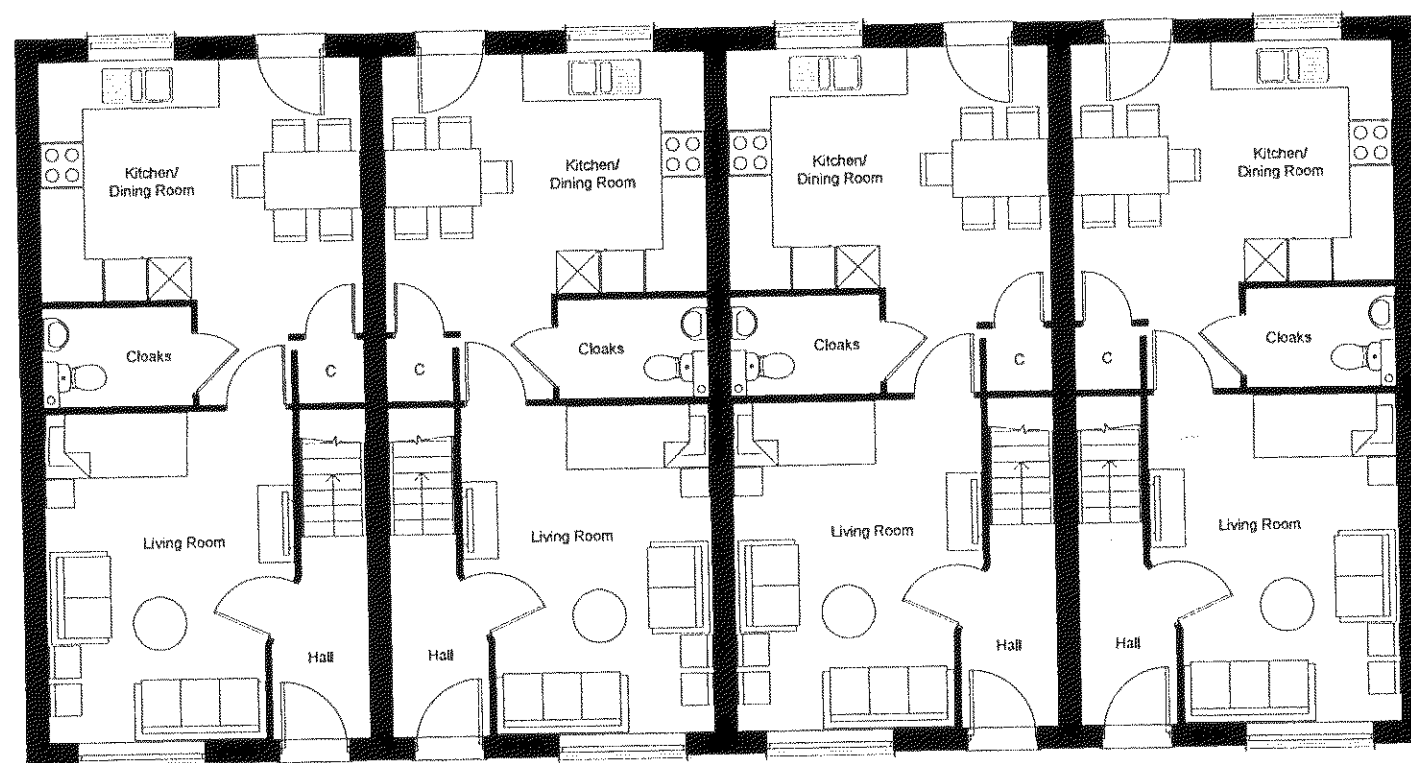


Ground Floor Plan

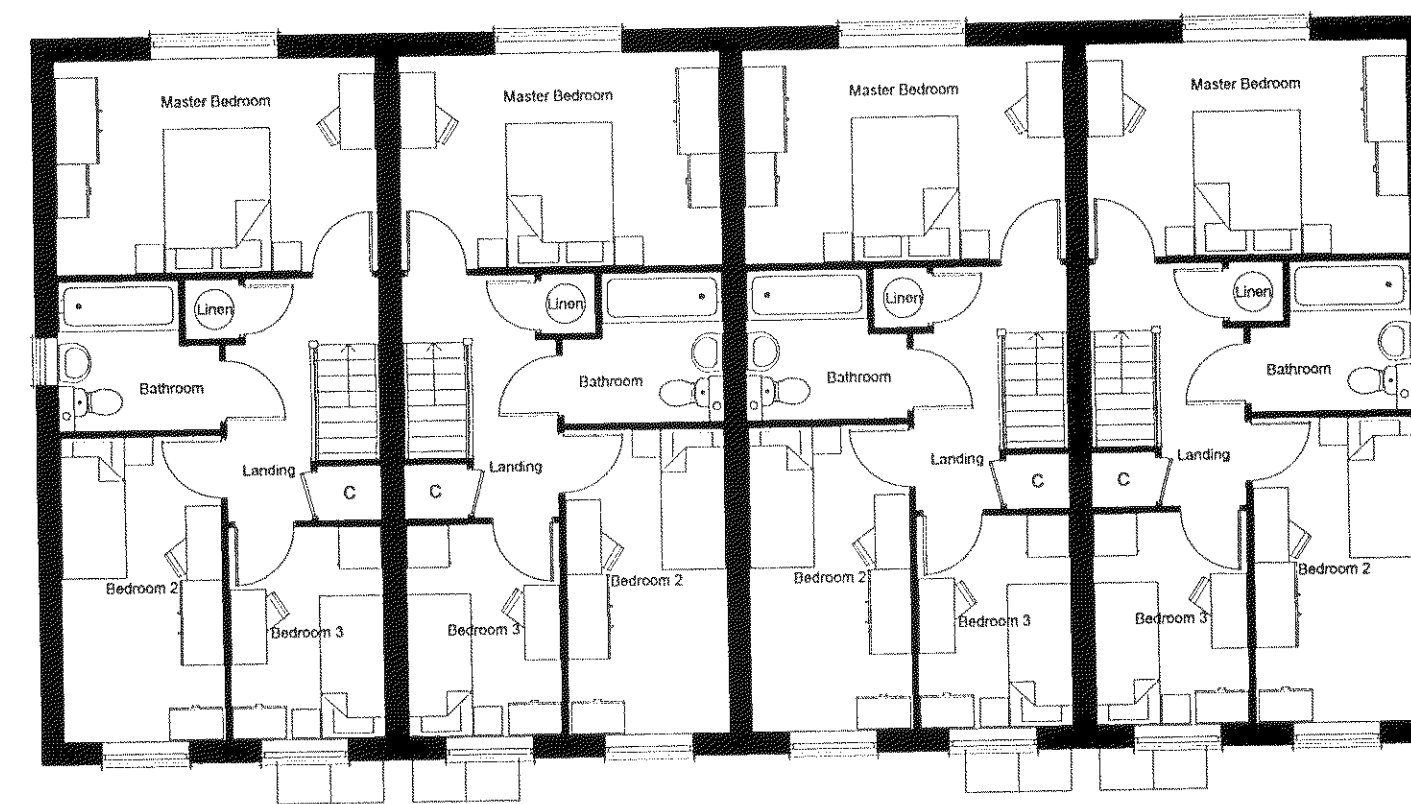

First Floor Plan

Elevation Key Plan

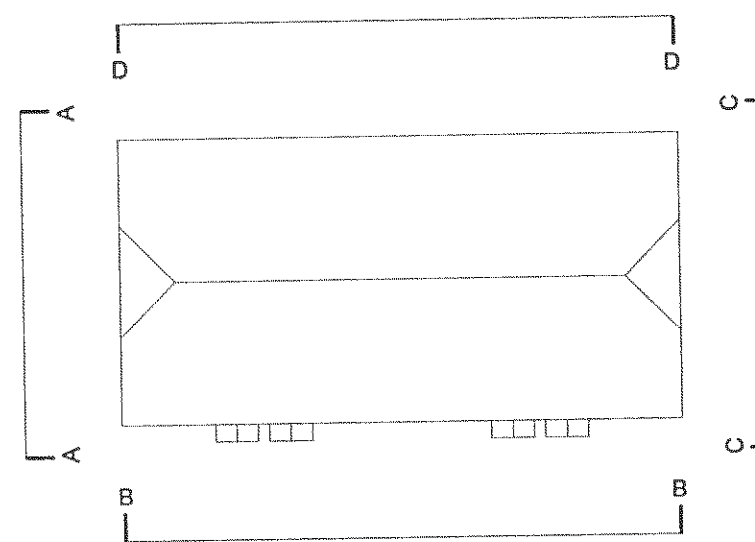

10.2.14