



Elevation Key Plan

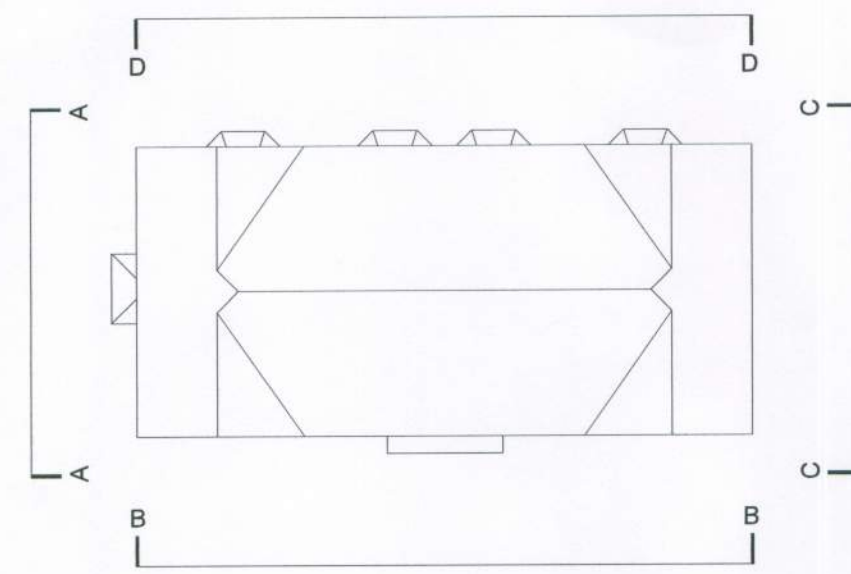

Elevation A



Elevation B

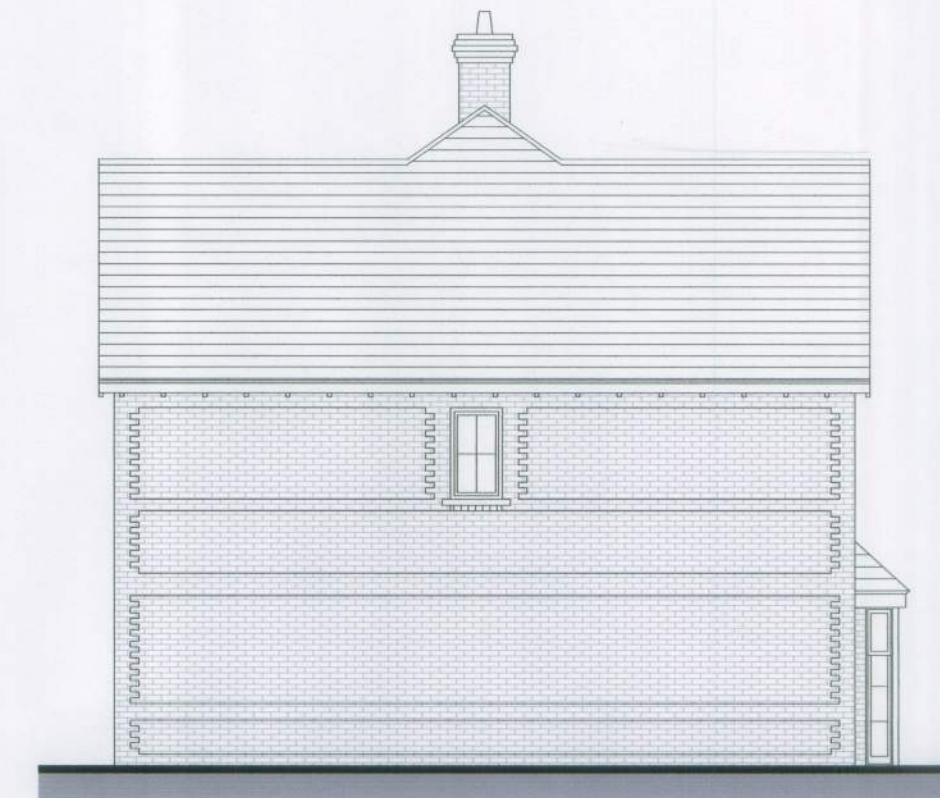


Elevation C



Elevation D



Ground Floor Plan

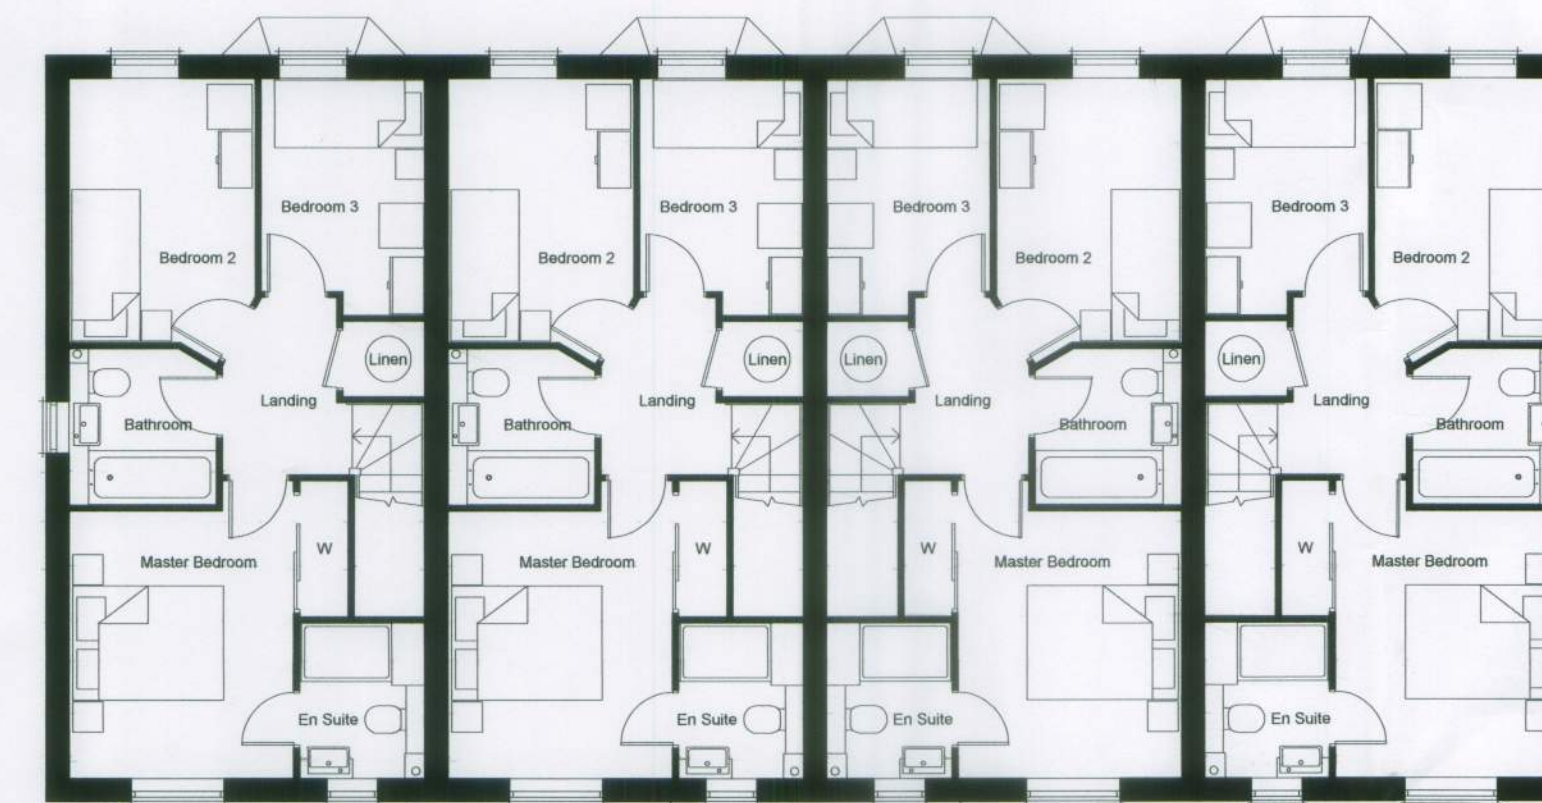

First Floor Plan

SUBSTITUTION
14.8.14