


Proposed Ground Floor Plan

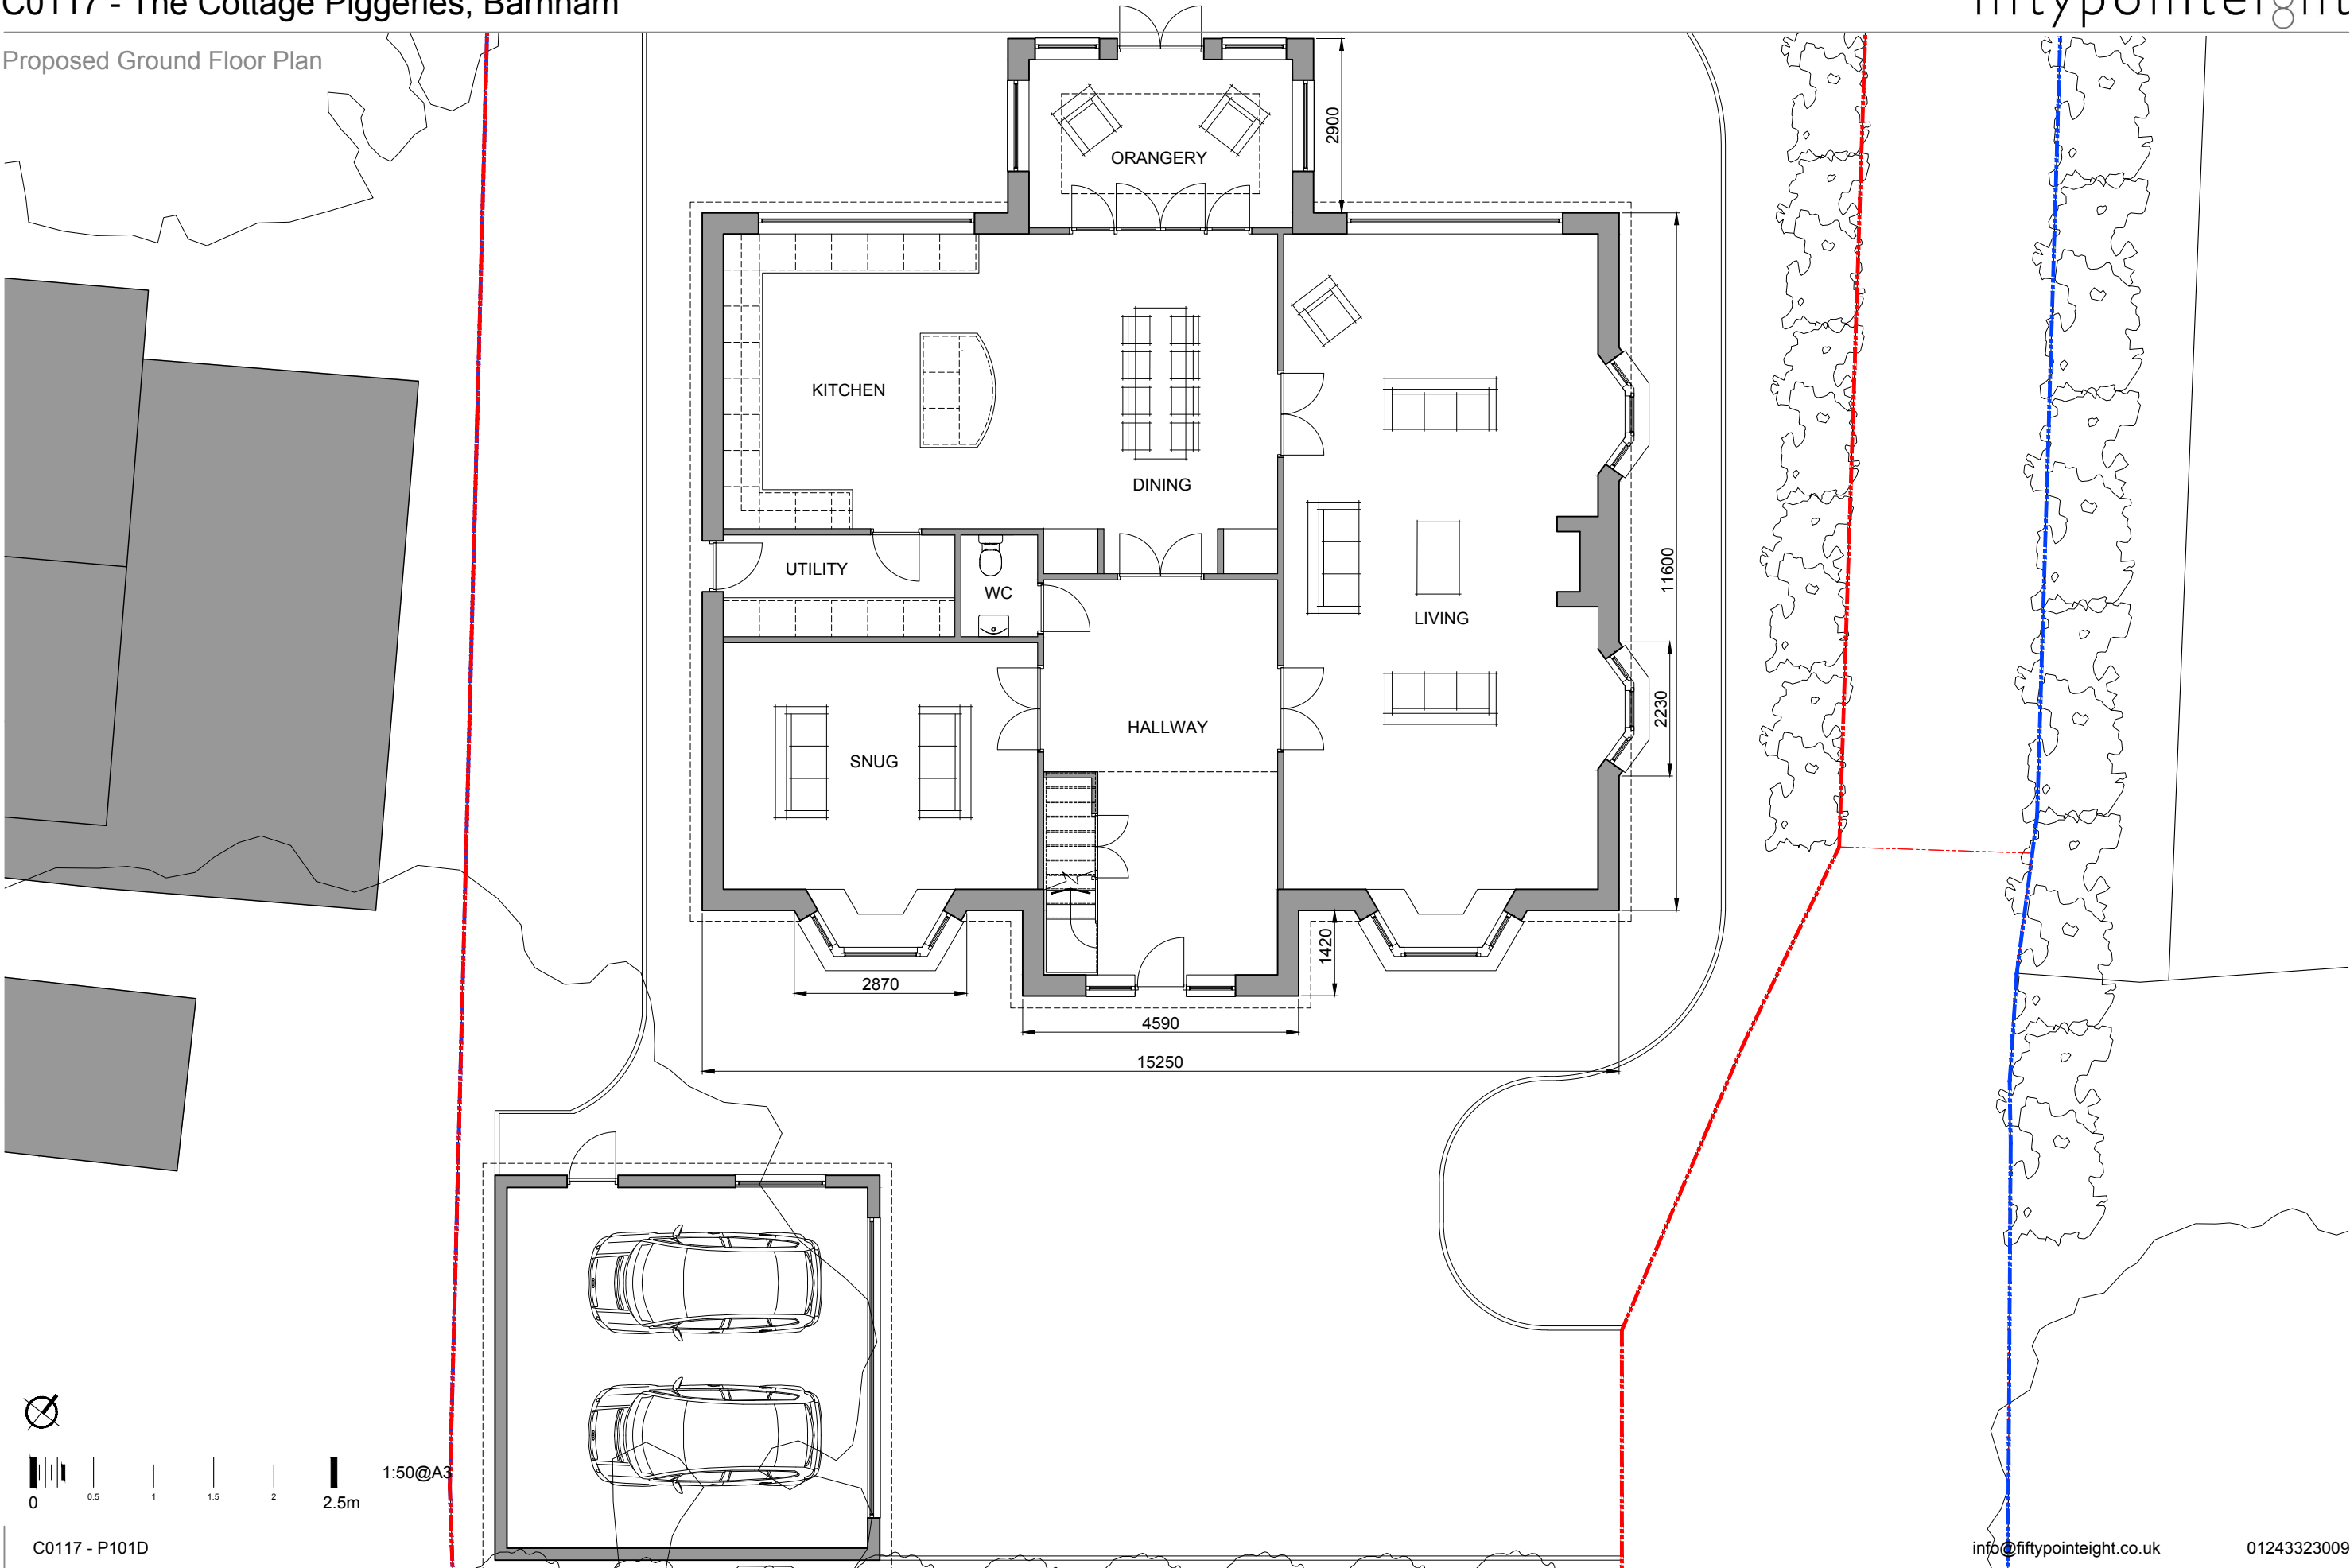

0 0.5 1 1.5 2 2.5m 1:50@A3