


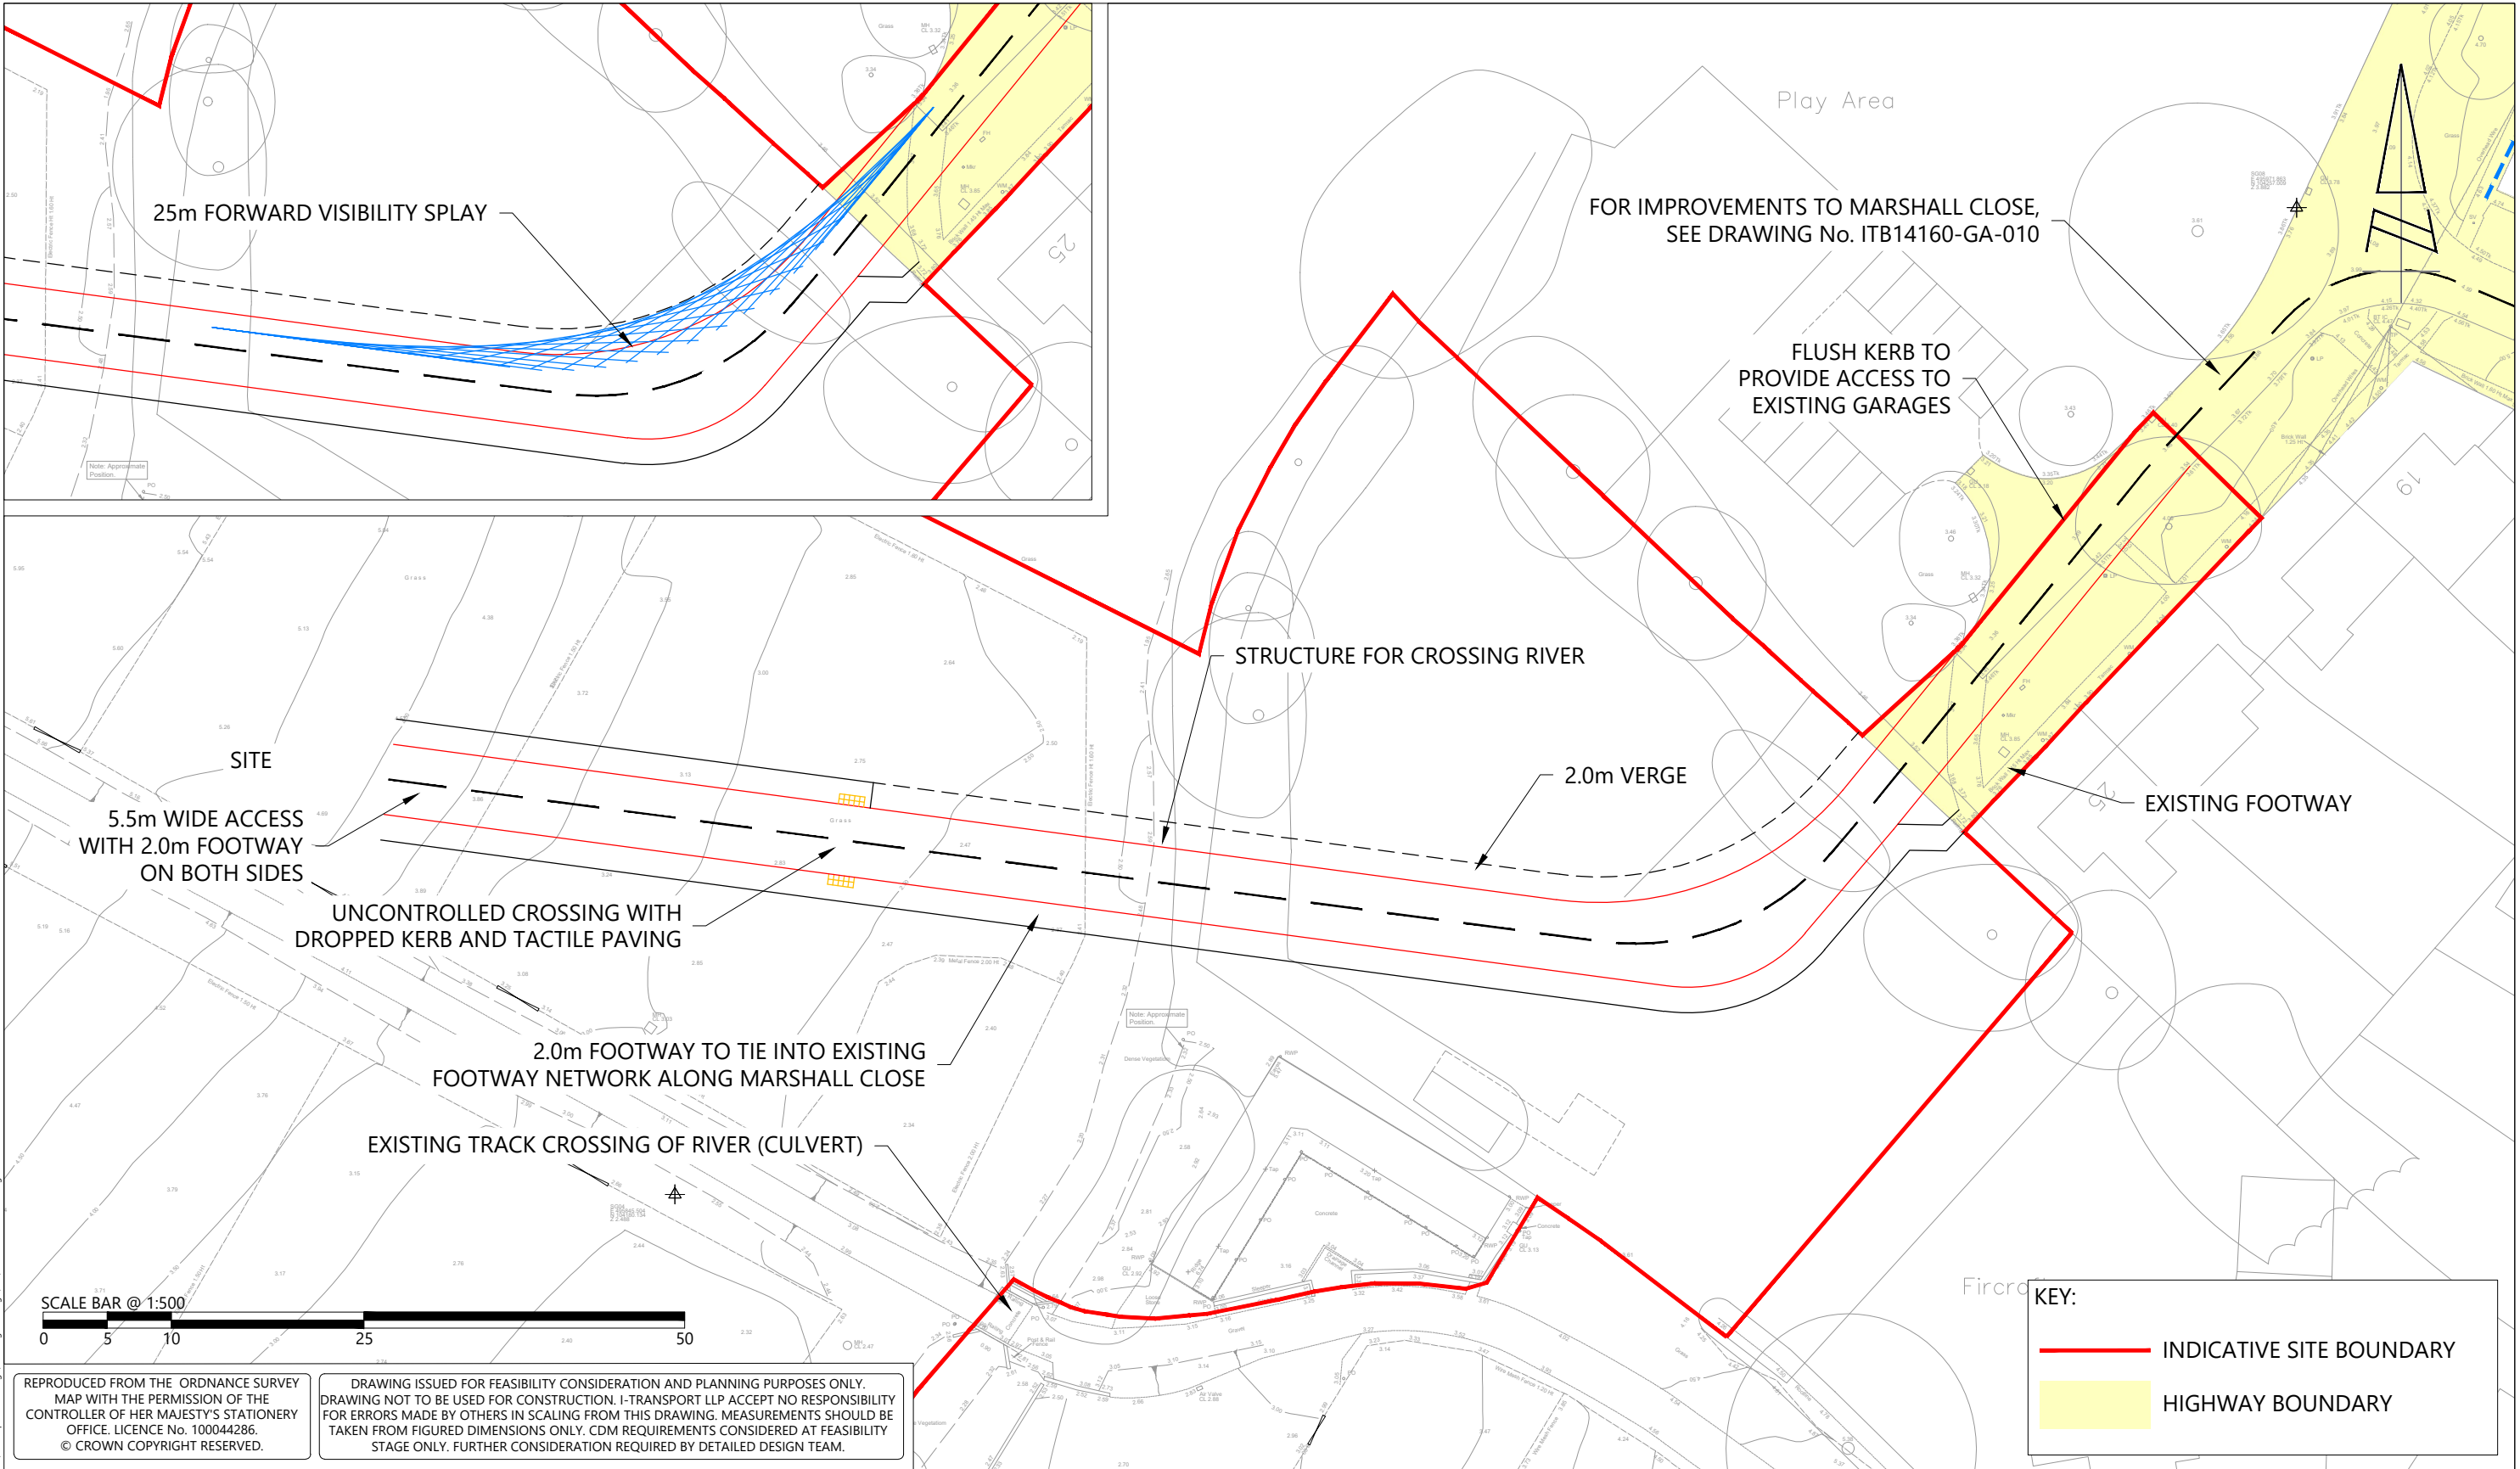

REPRODUCED FROM THE ORDNANCE SURVEY MAP WITH THE PERMISSION OF THE CONTROLLER OF HER MAJESTY'S STATIONERY OFFICE. LICENCE No. 100044286. © CROWN COPYRIGHT RESERVED.

DRAWING ISSUED FOR FEASIBILITY CONSIDERATION AND PLANNING PURPOSES ONLY. DRAWING NOT TO BE USED FOR CONSTRUCTION. I-TRANSPORT LLP ACCEPT NO RESPONSIBILITY FOR ERRORS MADE BY OTHERS IN SCALING FROM THIS DRAWING. MEASUREMENTS SHOULD BE TAKEN FROM FIGURED DIMENSIONS ONLY. CDM REQUIREMENTS CONSIDERED AT FEASIBILITY STAGE ONLY. FURTHER CONSIDERATION REQUIRED BY DETAILED DESIGN TEAM.



Grove House, Lutyens Close, Chineham
Basingstoke, Hampshire, RG24 8AG
www.i-transport.co.uk

REV	DATE	BY	DESCRIPTION	CHK	APD
C	28.10.20	JD	SITE ACCESS AMENDED	MG	MG
B	21.09.20	JD	SITE BOUNDARY ADDED	MG	MG
A	08.09.20	JD	TOPO / TREE SURVEY ADDED	DS	DS
STATUS:			FOR INFORMATION		

TITLE:		DRAWN:		CHECKED:		APPROVED:	
PROPOSED SITE ACCESS FROM MARSHALL CLOSE		MC		MG		MG	
PROJECT:		PROJECT No:		SCALE @ A3:		DATE:	
LAND TO THE SOUTH OF BARNHAM STATION		ITB14160		1:500		29.07.20	
CLIENT:		DRAWING No:					REV:
GLEESON STRATEGIC LAND		ITB14160-GA-005					C