ARUN DISTRICT COUNCIL BN/142/20/OUT

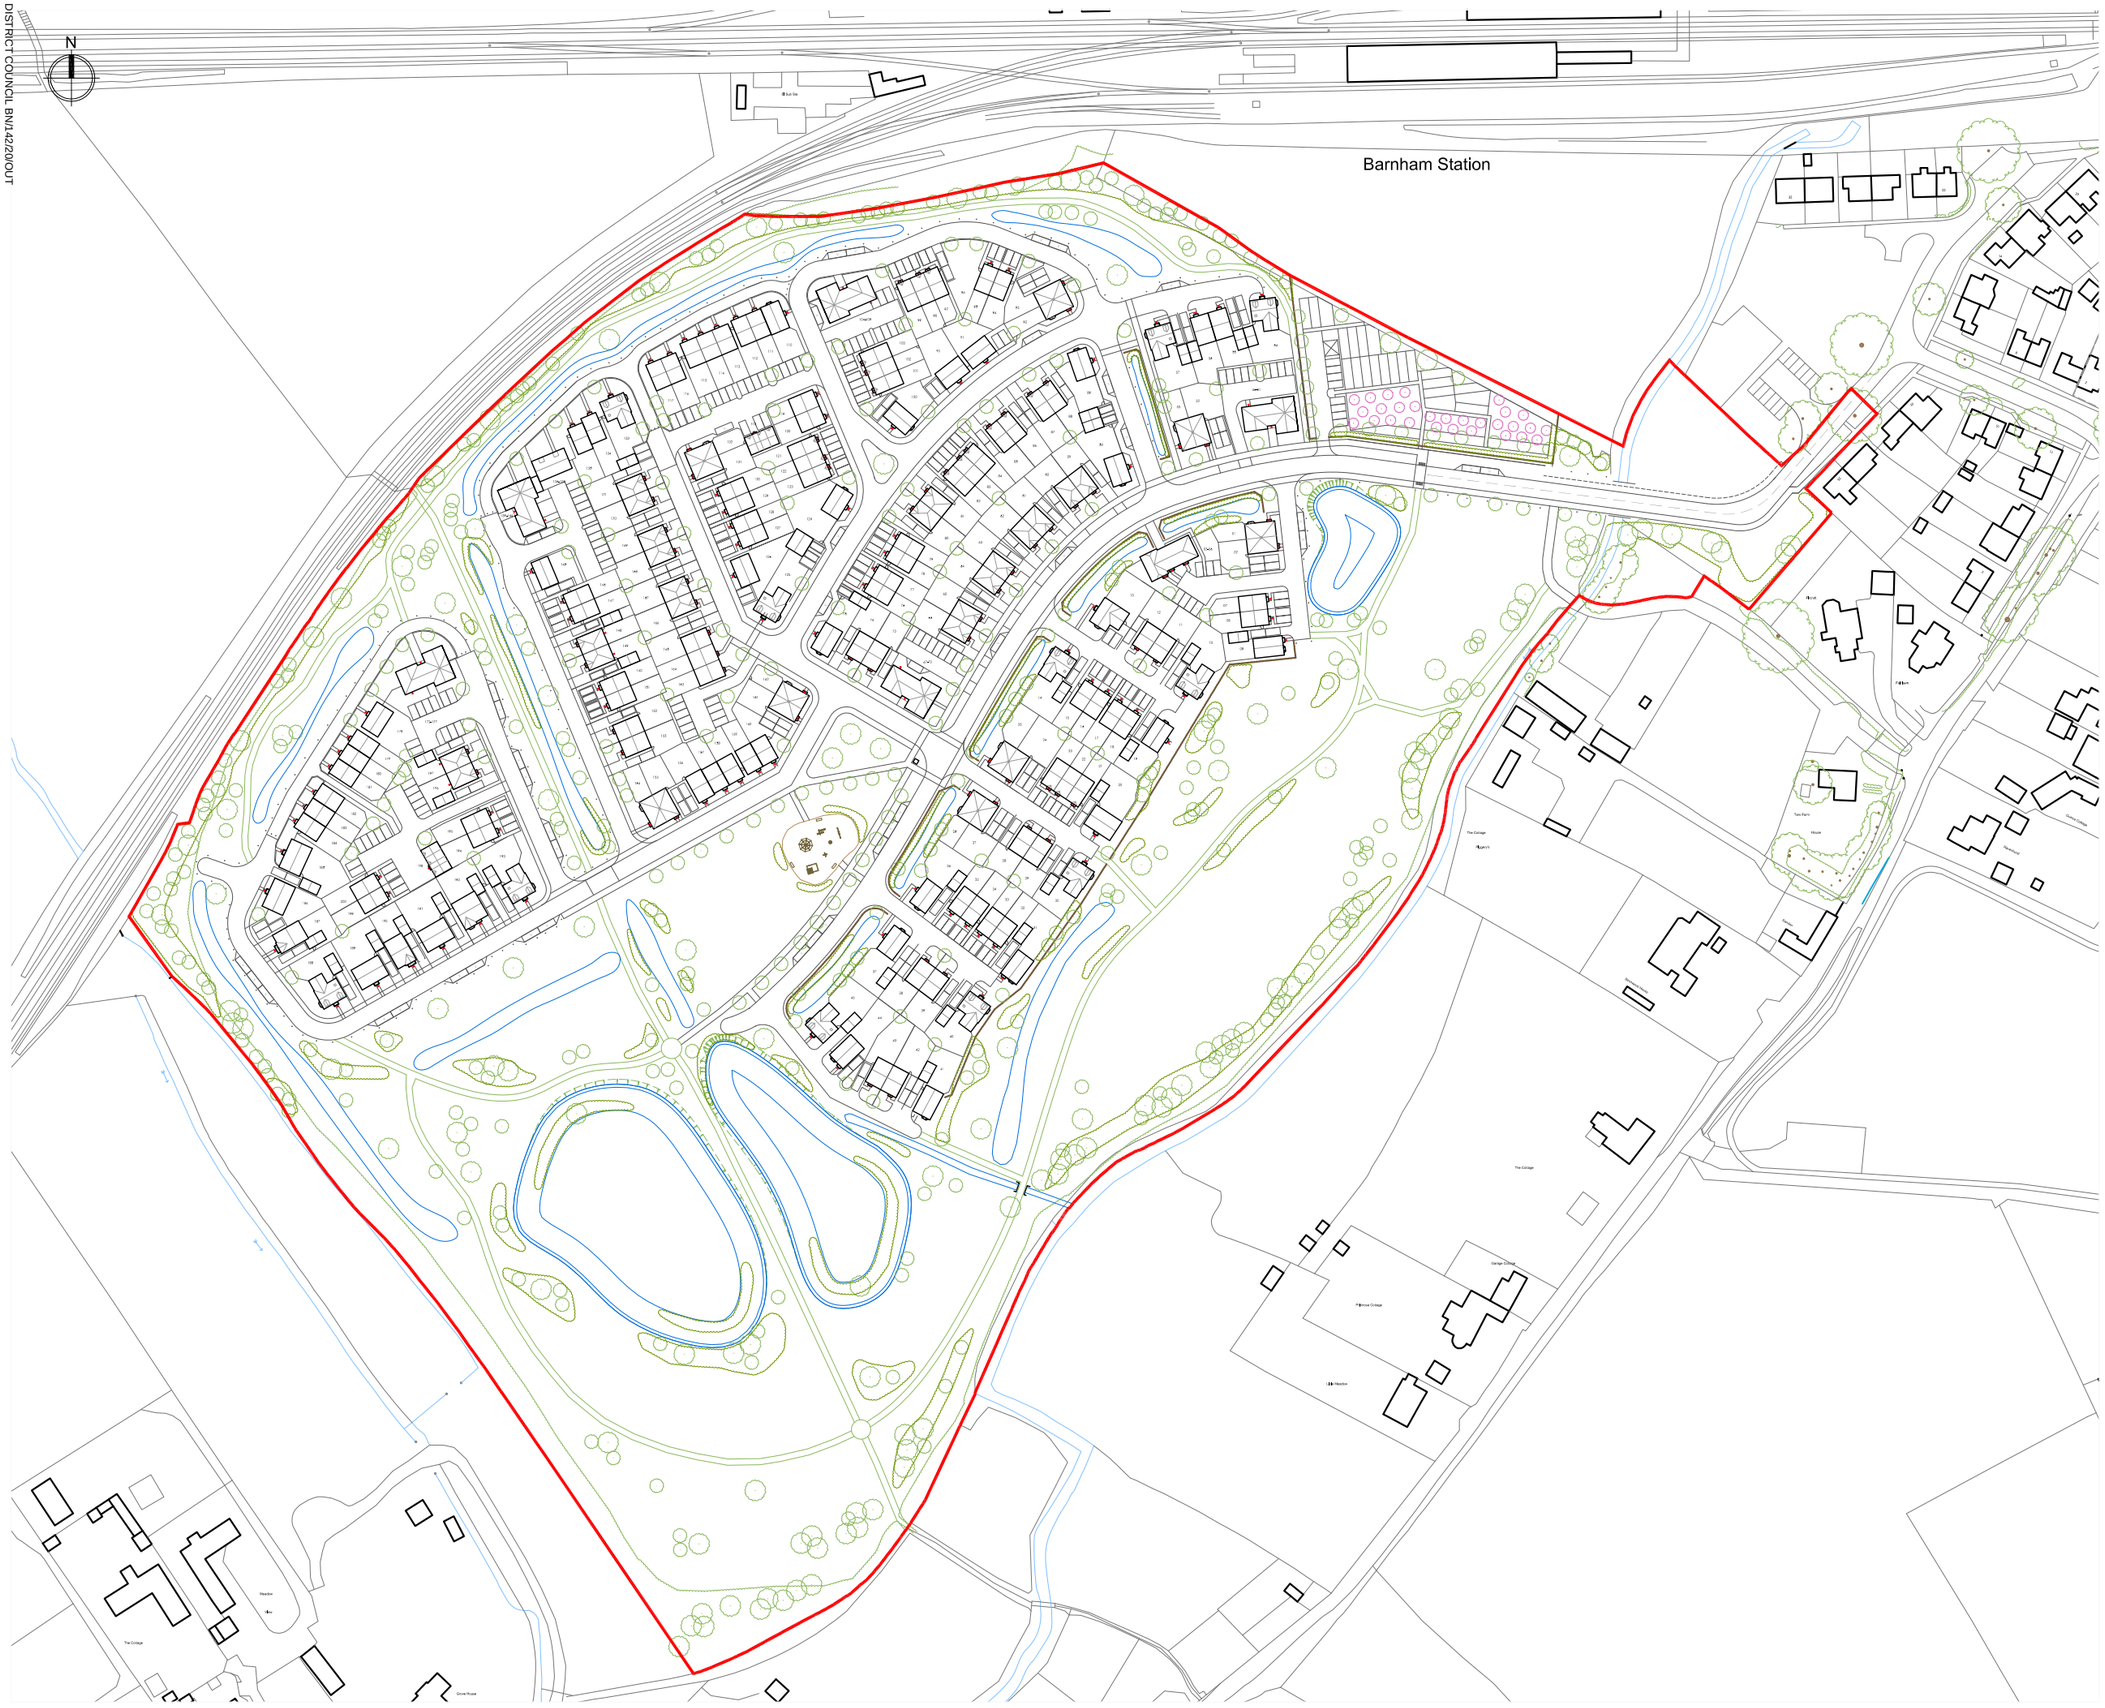


Site

# LAND SOUTH OF BARNHAM STATION

Drawing

Illustrative site layout plan

Scale

1:2000@A3

Date

18.11.20

Drawing ref 1311.**03**

0 20 40 60 80 100m

1:2000@A3

**KEY**

Site boundary

richards
urban design

Ordnance Survey (c) Crown Copyright 2020. All rights reserved. Licence number 100022432

**This drawing is for planning purposes only**
**Copyright of richards urban design ltd.**