


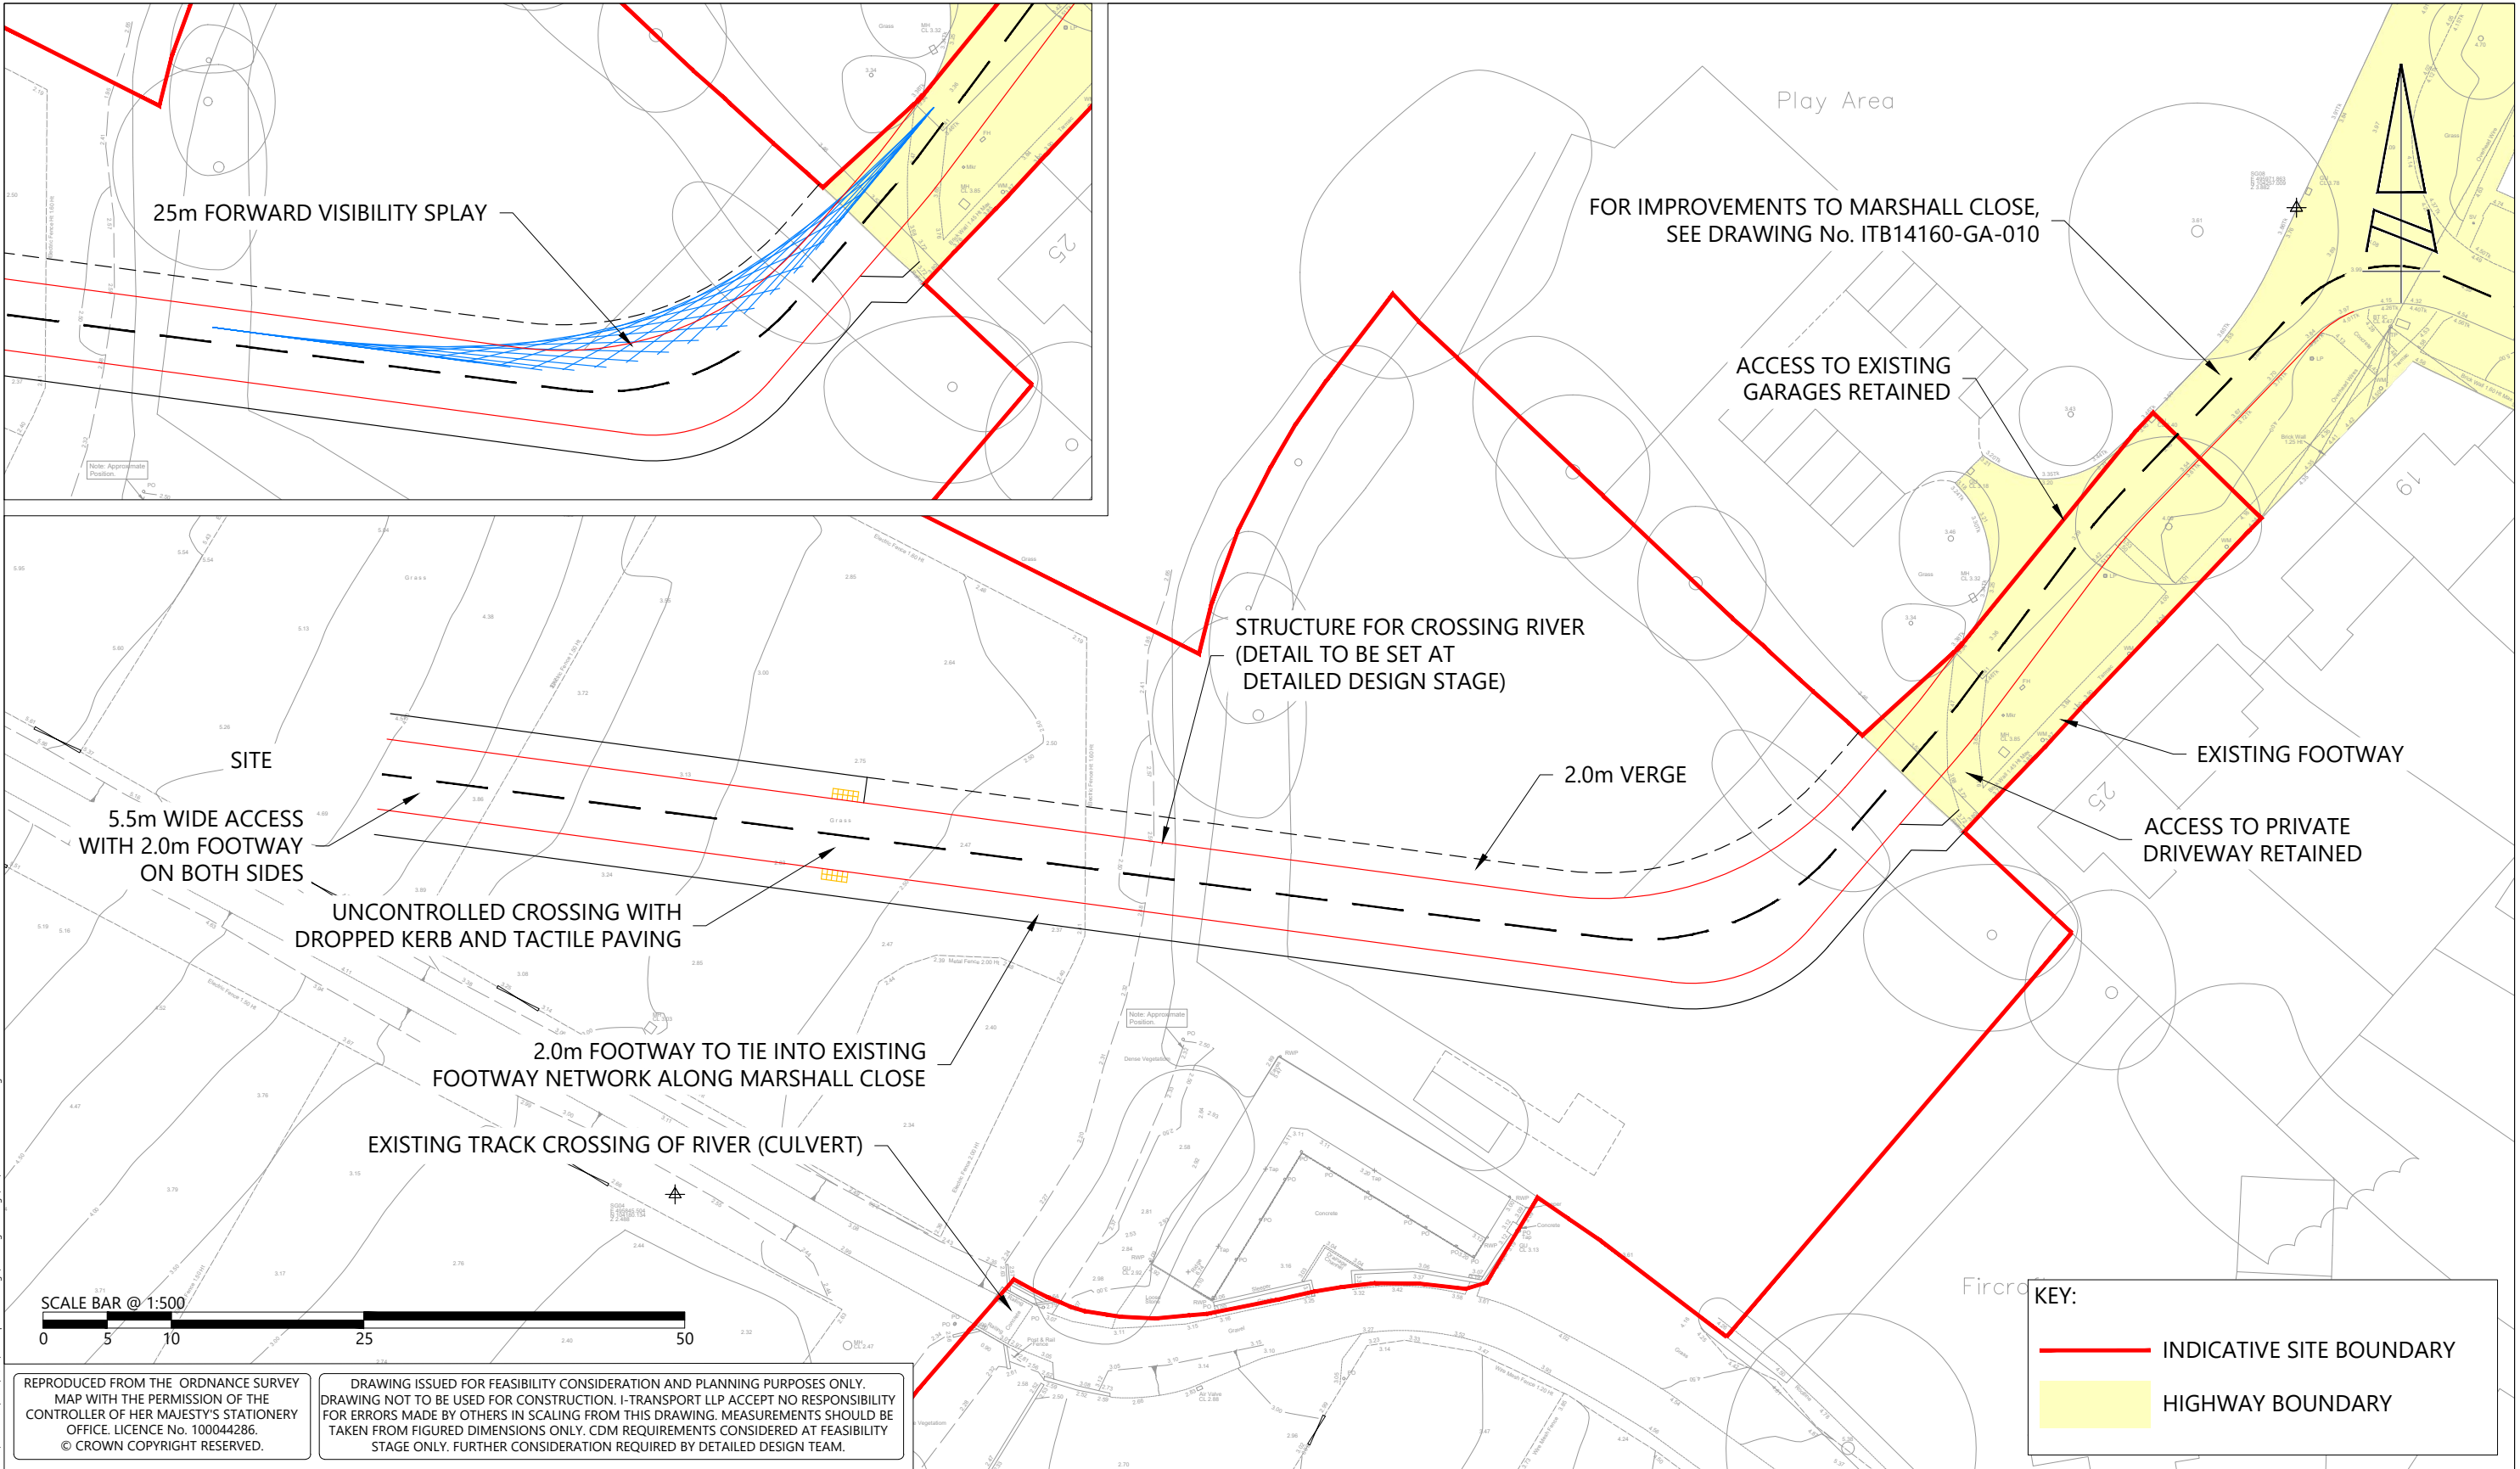

REPRODUCED FROM THE ORDNANCE SURVEY MAP WITH THE PERMISSION OF THE CONTROLLER OF HER MAJESTY'S STATIONERY OFFICE. LICENCE No. 100044286. © CROWN COPYRIGHT RESERVED.

DRAWING ISSUED FOR FEASIBILITY CONSIDERATION AND PLANNING PURPOSES ONLY. DRAWING NOT TO BE USED FOR CONSTRUCTION. I-TRANSPORT LLP ACCEPT NO RESPONSIBILITY FOR ERRORS MADE BY OTHERS IN SCALING FROM THIS DRAWING. MEASUREMENTS SHOULD BE TAKEN FROM FIGURED DIMENSIONS ONLY. CDM REQUIREMENTS CONSIDERED AT FEASIBILITY STAGE ONLY. FURTHER CONSIDERATION REQUIRED BY DETAILED DESIGN TEAM.

KEY:		
	INDICATIVE SITE BOUNDARY	
	HIGHWAY BOUNDARY	

				TITLE: ILLUSTATIVE SITE ACCESS ARRANGEMENTS WITHIN THE SITE		DRAWN: MC	CHECKED: MG	APPROVED: MG
Grove House, Lutyens Close, Chineham Basingstoke, Hampshire, RG24 8AG Tel: 01256 338640 www.i-transport.co.uk				PROJECT: LAND TO THE SOUTH OF BARNHAM STATION		CLIENT: GLEESON STRATEGIC LAND		DATE: 29.07.20
STATUS: FOR INFORMATION						DRAWING No: ITB14160-GA-005		REV: D
REV	DATE	BY	DESCRIPTION	CHK	APD			
D	15.02.21	MC	SITE ACCESS AMENDED	DS	MG			
C	28.10.20	JD	SITE ACCESS AMENDED	MG	MG			
B	21.09.20	JD	SITE BOUNDARY ADDED	MG	MG			
A	08.09.20	JD	TOPO / TREE SURVEY ADDED	DS	DS			