


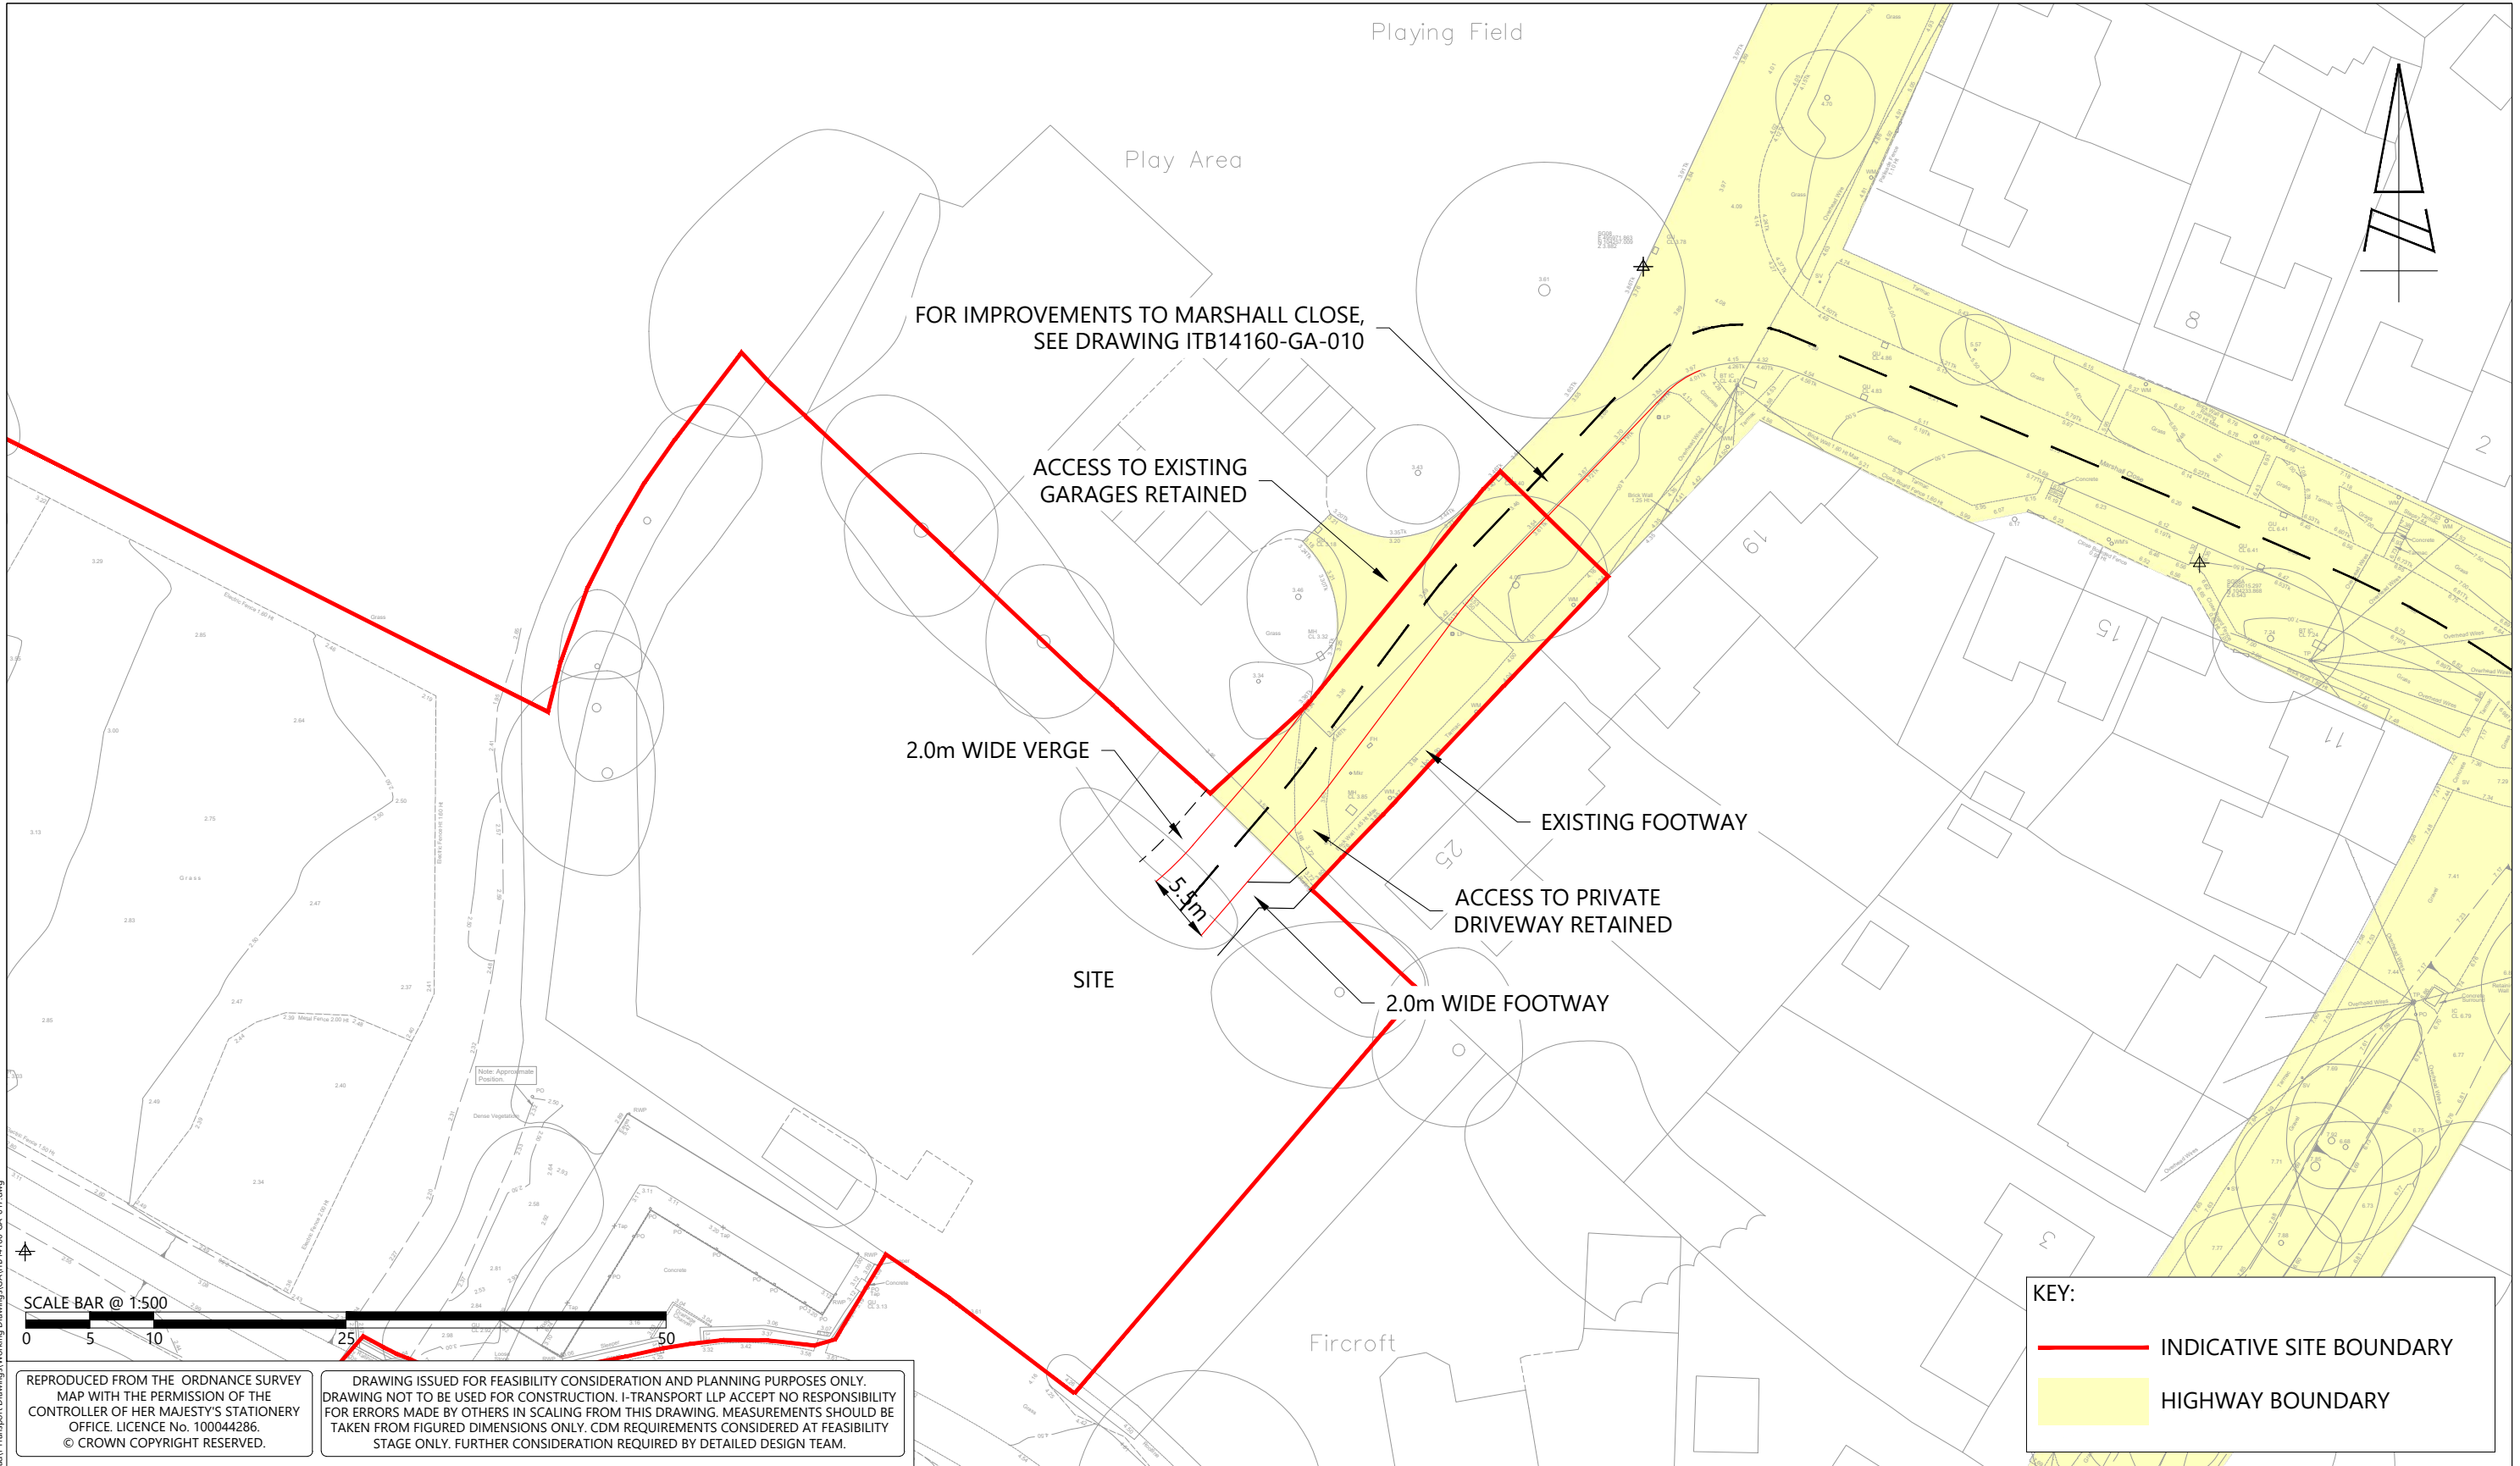

T:\Projects\14000 Series\141601TB Tars Farm, Barnham\Tech\Acad\1-Transport Drawings\Working Drawings\GA\TB14160-GA-017.dwg

REPRODUCED FROM THE ORDNANCE SURVEY
MAP WITH THE PERMISSION OF THE
CONTROLLER OF HER MAJESTY'S STATIONERY
OFFICE. LICENCE No. 100044286.
© CROWN COPYRIGHT RESERVED.

DRAWING ISSUED FOR FEASIBILITY CONSIDERATION AND PLANNING PURPOSES ONLY.
DRAWING NOT TO BE USED FOR CONSTRUCTION. I-TRANSPORT LLP ACCEPT NO RESPONSIBILITY
FOR ERRORS MADE BY OTHERS IN SCALING FROM THIS DRAWING. MEASUREMENTS SHOULD BE
TAKEN FROM FIGURED DIMENSIONS ONLY. CDM REQUIREMENTS CONSIDERED AT FEASIBILITY
STAGE ONLY. FURTHER CONSIDERATION REQUIRED BY DETAILED DESIGN TEAM.

KEY:

INDICATIVE SITE BOUNDARY

HIGHWAY BOUNDARY

i-Transport Grove House, Lutyens Close, Chineham Basingstoke, Hampshire, RG24 8AG www.i-transport.co.uk Tel: 01256 338640				TITLE: PROPOSED SITE ACCESS FROM MARSHALL CLOSE				DRAWN: MC	CHECKED: MG	APPROVED: MG
REVDATEBYDESCRIPTIONCHKAPD				PROJECT: LAND TO THE SOUTH OF BARNHAM STATION		CLIENT: GLEESON STRATEGIC LAND		PROJECT No: ITB14160	SCALE @ A3: 1:500	DATE: 15.02.20
STATUS: FOR INFORMATION								DRAWING No: ITB14160-GA-017	REV: -	