



from
**Southern
Water**

Planning and Development Services
Arun District Council
Arun Civic Centre
Maltravers Road
Littlehampton
West Sussex
BN17 5LF

Your ref
BN/142/20/OUT

Our ref
PLAN-040042

Date
30/06/2021



Dear Sir/Madam,

Proposal: Outline planning application with all matters reserved, other than principal means of access, for up to 200 No. dwellings, with access taken from Marshall Close, associated infrastructure & landscaping & demolition of existing buildings. This application is a Departure from the Development Plan, may affect the setting of listed buildings, may affect the Church Lane, Barnham Conservation Area & affects a Public Right of Way.

Site: BN/142/20/OUT: - Land South of Barnham Station, Barnham, PO22 0EH.

Thank you for your letter dated 18/06/2021.

The comments in our response dated 31/12/2020 remain unchanged and valid for the amended details submitted by the applicant.

For further advice, please contact Southern Water, Southern House, Yeoman Road, Worthing, West Sussex, BN13 3NX

Website: southernwater.co.uk

Yours faithfully,

Growth Planning Team
Business Channels


southernwater.co.uk/developing-building/planning-your-development

Southern Water, Southern House, Yeoman Road, Worthing, West Sussex, BN13 3NX
southernwater.co.uk

Southern Water Services Ltd, Registered Office: Southern House, Yeoman Road, Worthing, West Sussex, BN13 3NX Registered in England No. 2366670

Requested By:

SOUTHERN WATER

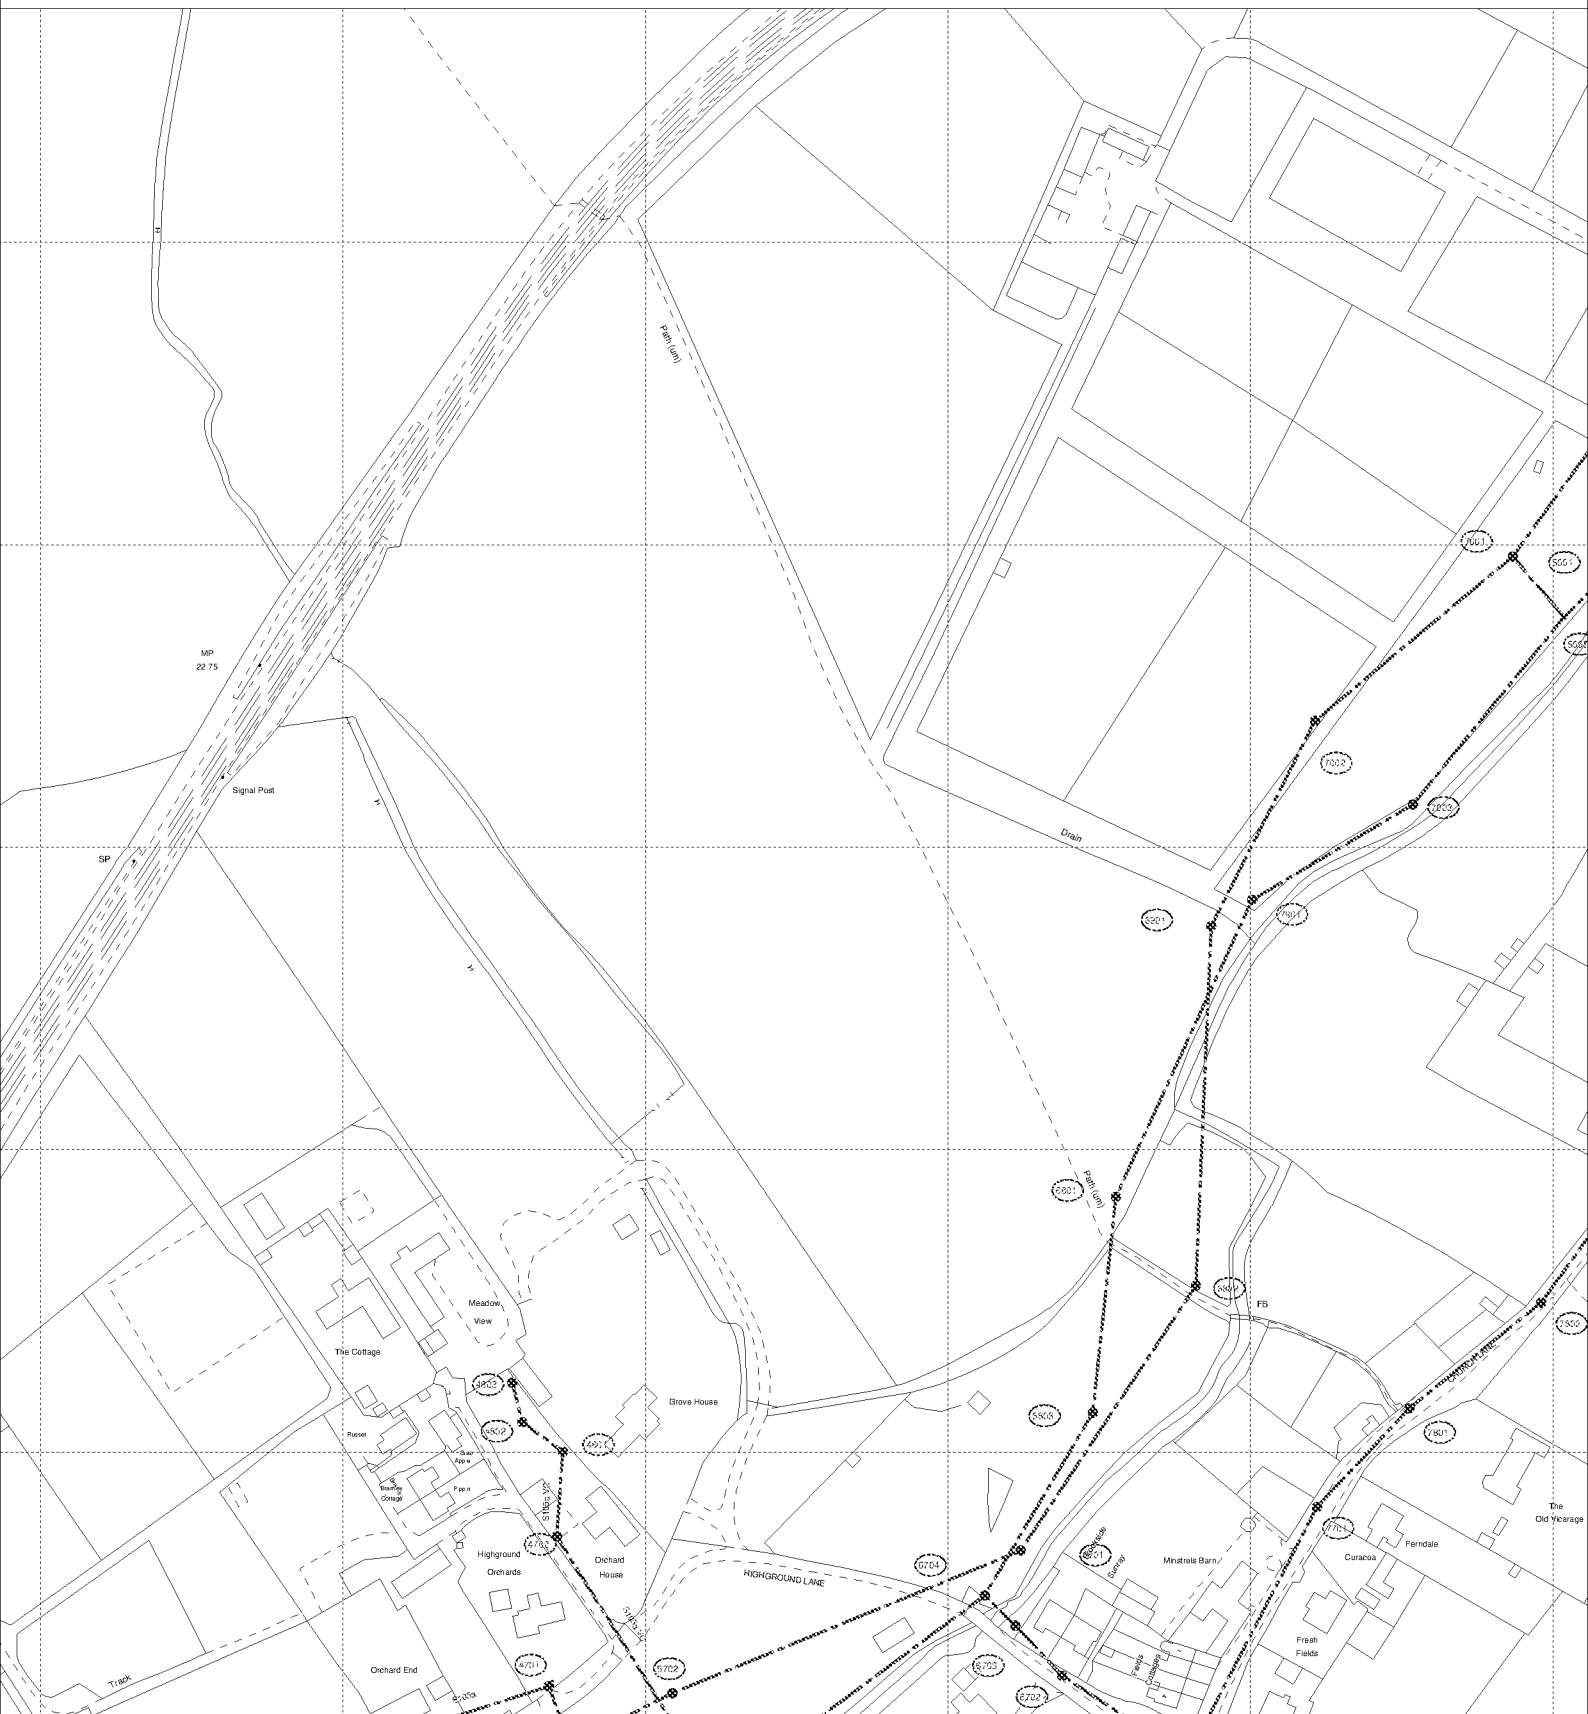

The positions of pipes shown on this plan are believed to be correct, but Southern Water Services Ltd accept no responsibility in the event of inaccuracy. The actual positions should be determined on site.

Based upon Ordnance Survey Digital Data with the permission of the controller of H.M.S.O. Crown Copyright Reserved Licence No. WU 298530

O.S. REF: SU9503NE

Scale: 1:2500

Screen Print

WARNING: BAC pipes are constructed of Bonded Asbestos Cement

WARNING: Unknown (UNK) materials may include Bonded Asbestos Cement

ARUN DISTRICT COUNCIL BN142/20/OUT



Printed By: sheetyv

Date: 31-12-2020

Southern Water MapGuide Browser

Requested By: