


All subject to site testing, inspection, calculations & specialist design

FFL 17.10	Proposed Level
16.95	Existing Level
— — — ●	Underground drain run from connection
	Soakaway Grate
	Inspection Chamber

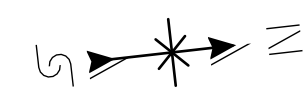


1:200

www.symmetryarchitecture.co.uk
office@symmetryarch.co.uk
3A Station Approach Broadstone Dorset BH18 8AX
01202 973379

This drawing and its design content is copyright © of Symmetry Architecture Ltd. It shall be read in conjunction with all other associated project information. Do not scale. All dimensions to be checked on site. If in doubt ASK.

ARUN DISTRICT COUNCIL BN/14/22/PL

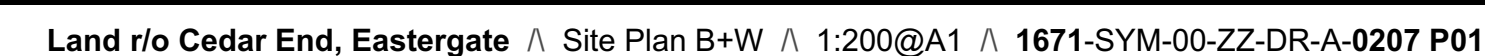

Date Jan 2022 ^ Status S4 / For Approval

Blacklane Developments