
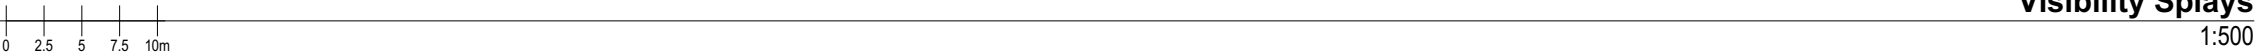


Lines shown on current Ordnance Survey Plan, dated 2022.
Ordnance Survey Licence 100048957.

- Red line denotes application site ownership
- Green dashed line denotes 30mph/43m distance.
- Blue dashed line denotes 40mph/120m distance.

Easter Gate Lane speed limit is signposted as 40mph, with maximum weight restriction of 7.5 tonnes.
40mph & 30mph splays shown for understanding & confirmation that both are achievable.
Exact stopping distances & expected vehicle speeds to be clarified by Local Authority.
Preferred visibility splay dimensions to be agreed & assessed on site regarding current foliage & street furniture within Highway verge & boundary to front gardens.

Key

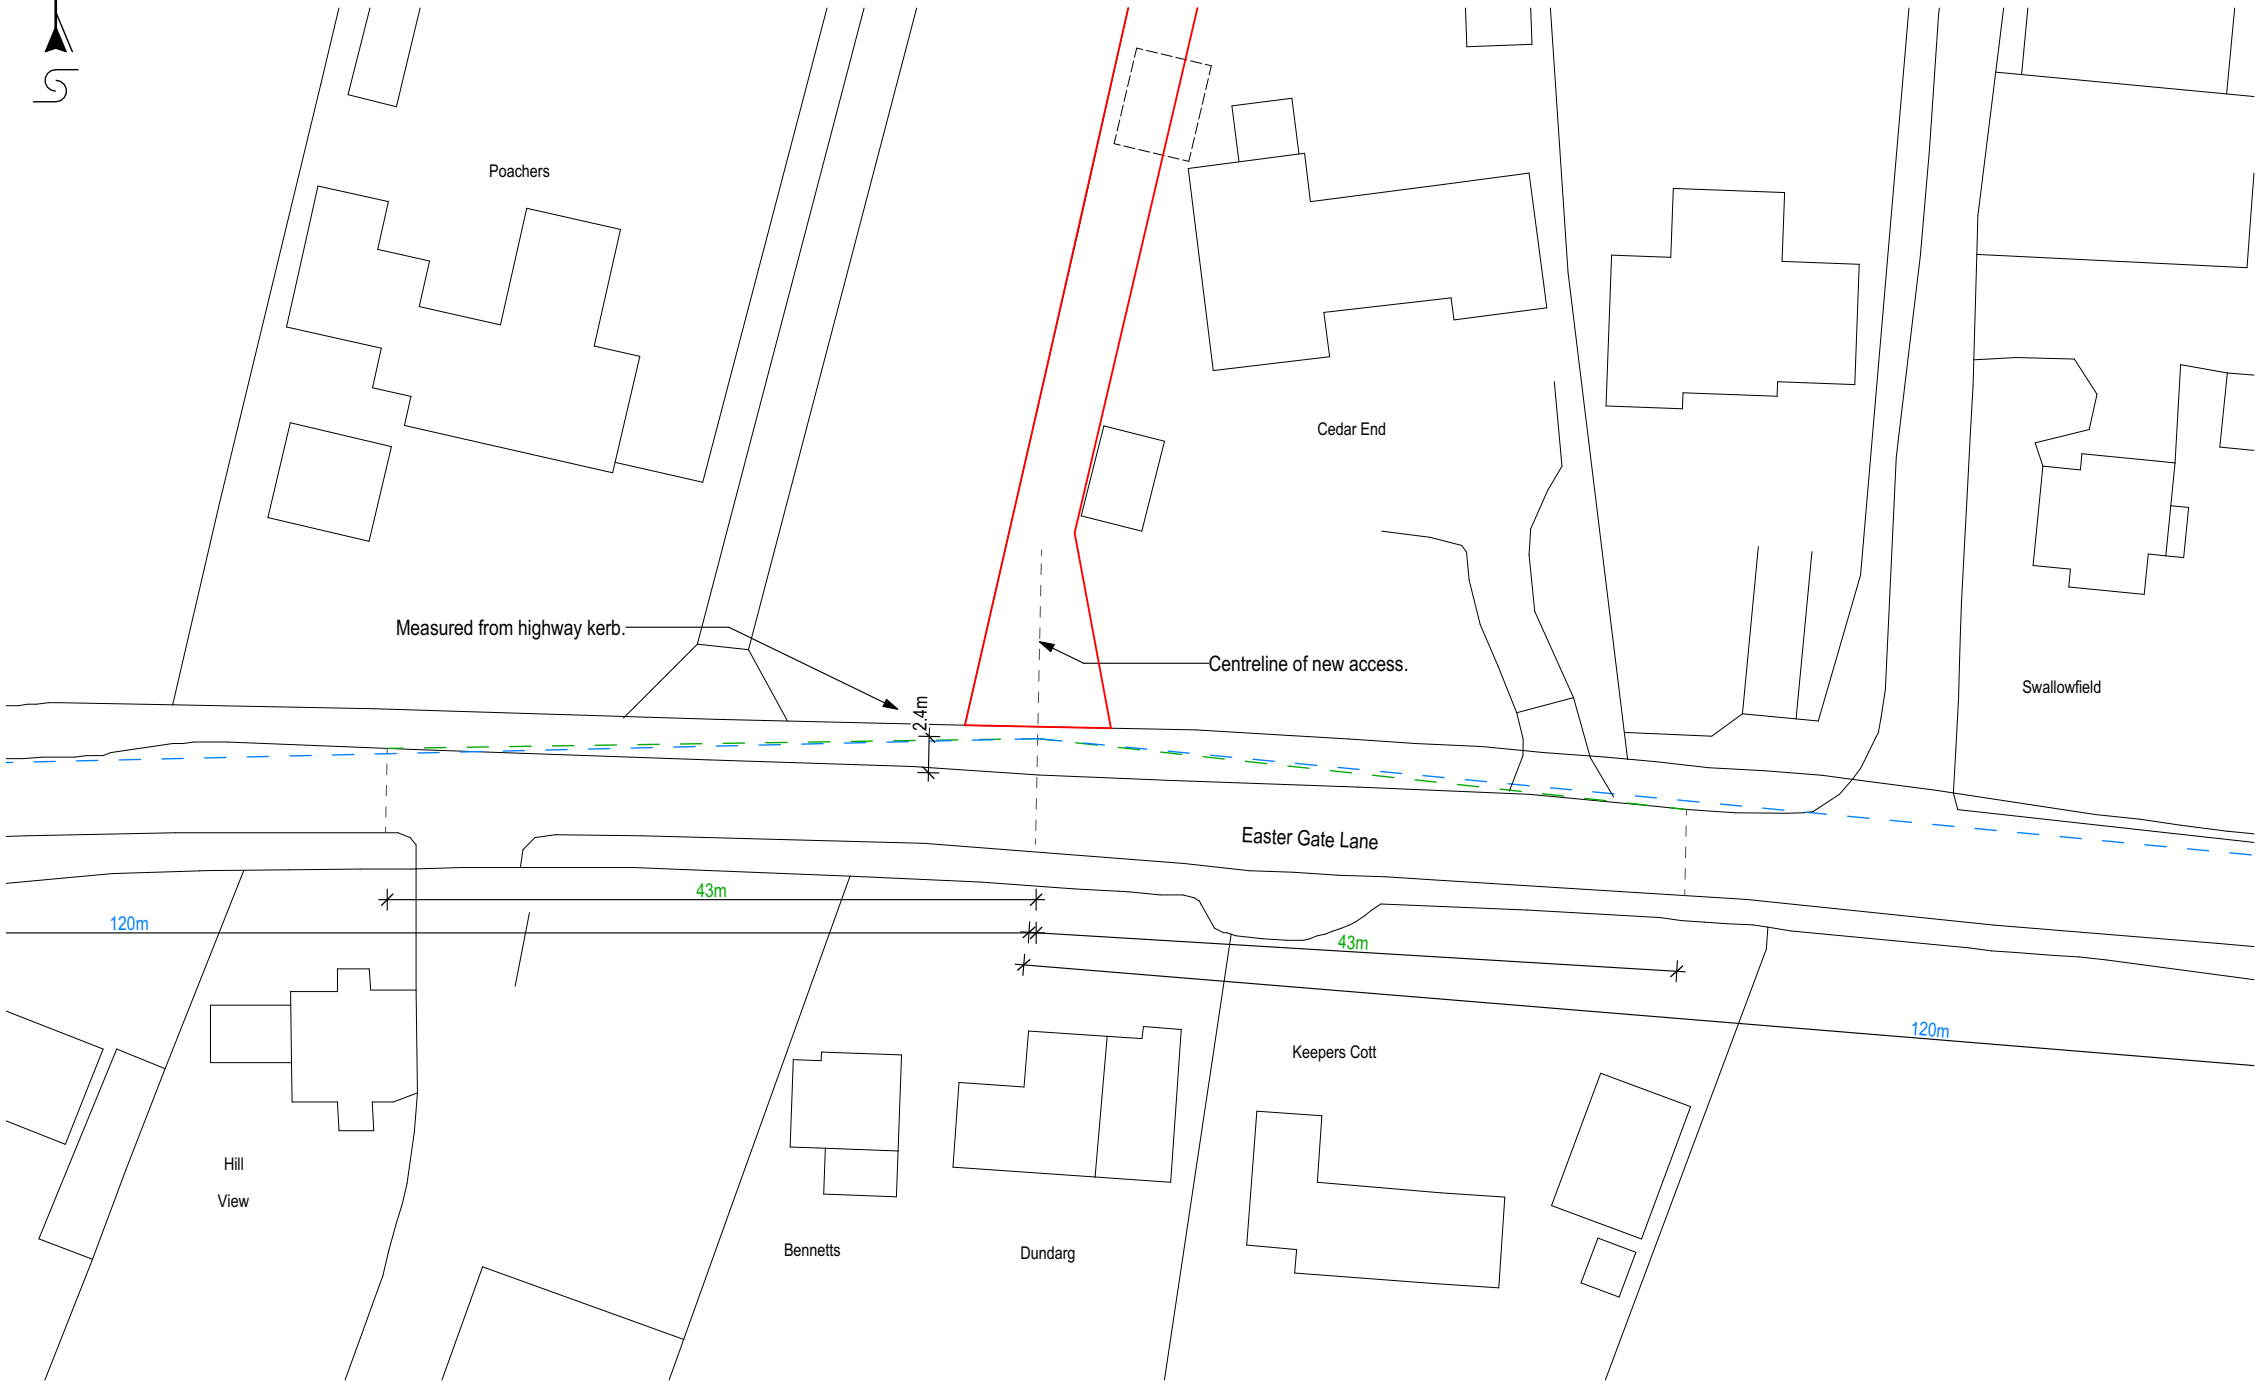

P01	24/02/2022	MR	First issue with visibility splay info shown.
Rev	Date	By	Description



www.symmetryarchitecture.co.uk
office@symmetryarch.co.uk
3A Station Approach Broadstone Dorset BH18 8AX
01202 973379
This drawing and its design content is copyright © of Symmetry Architecture Ltd. It shall be read in conjunction with all other associated project information. Do not reproduce without written permission. All rights reserved.
ARUN DISTRICT COUNCIL 16/12/2021
Date Printed: 24/02/2022