


1 BATESON WAY, BARNHAM
Existing details 01

Nov 2021

Wayne Gander MCIAT
Architectural Technologist
98 Durrington Lane, Worthing
West Sussex BN13 2RQ
E : waynegander08@gmail.com

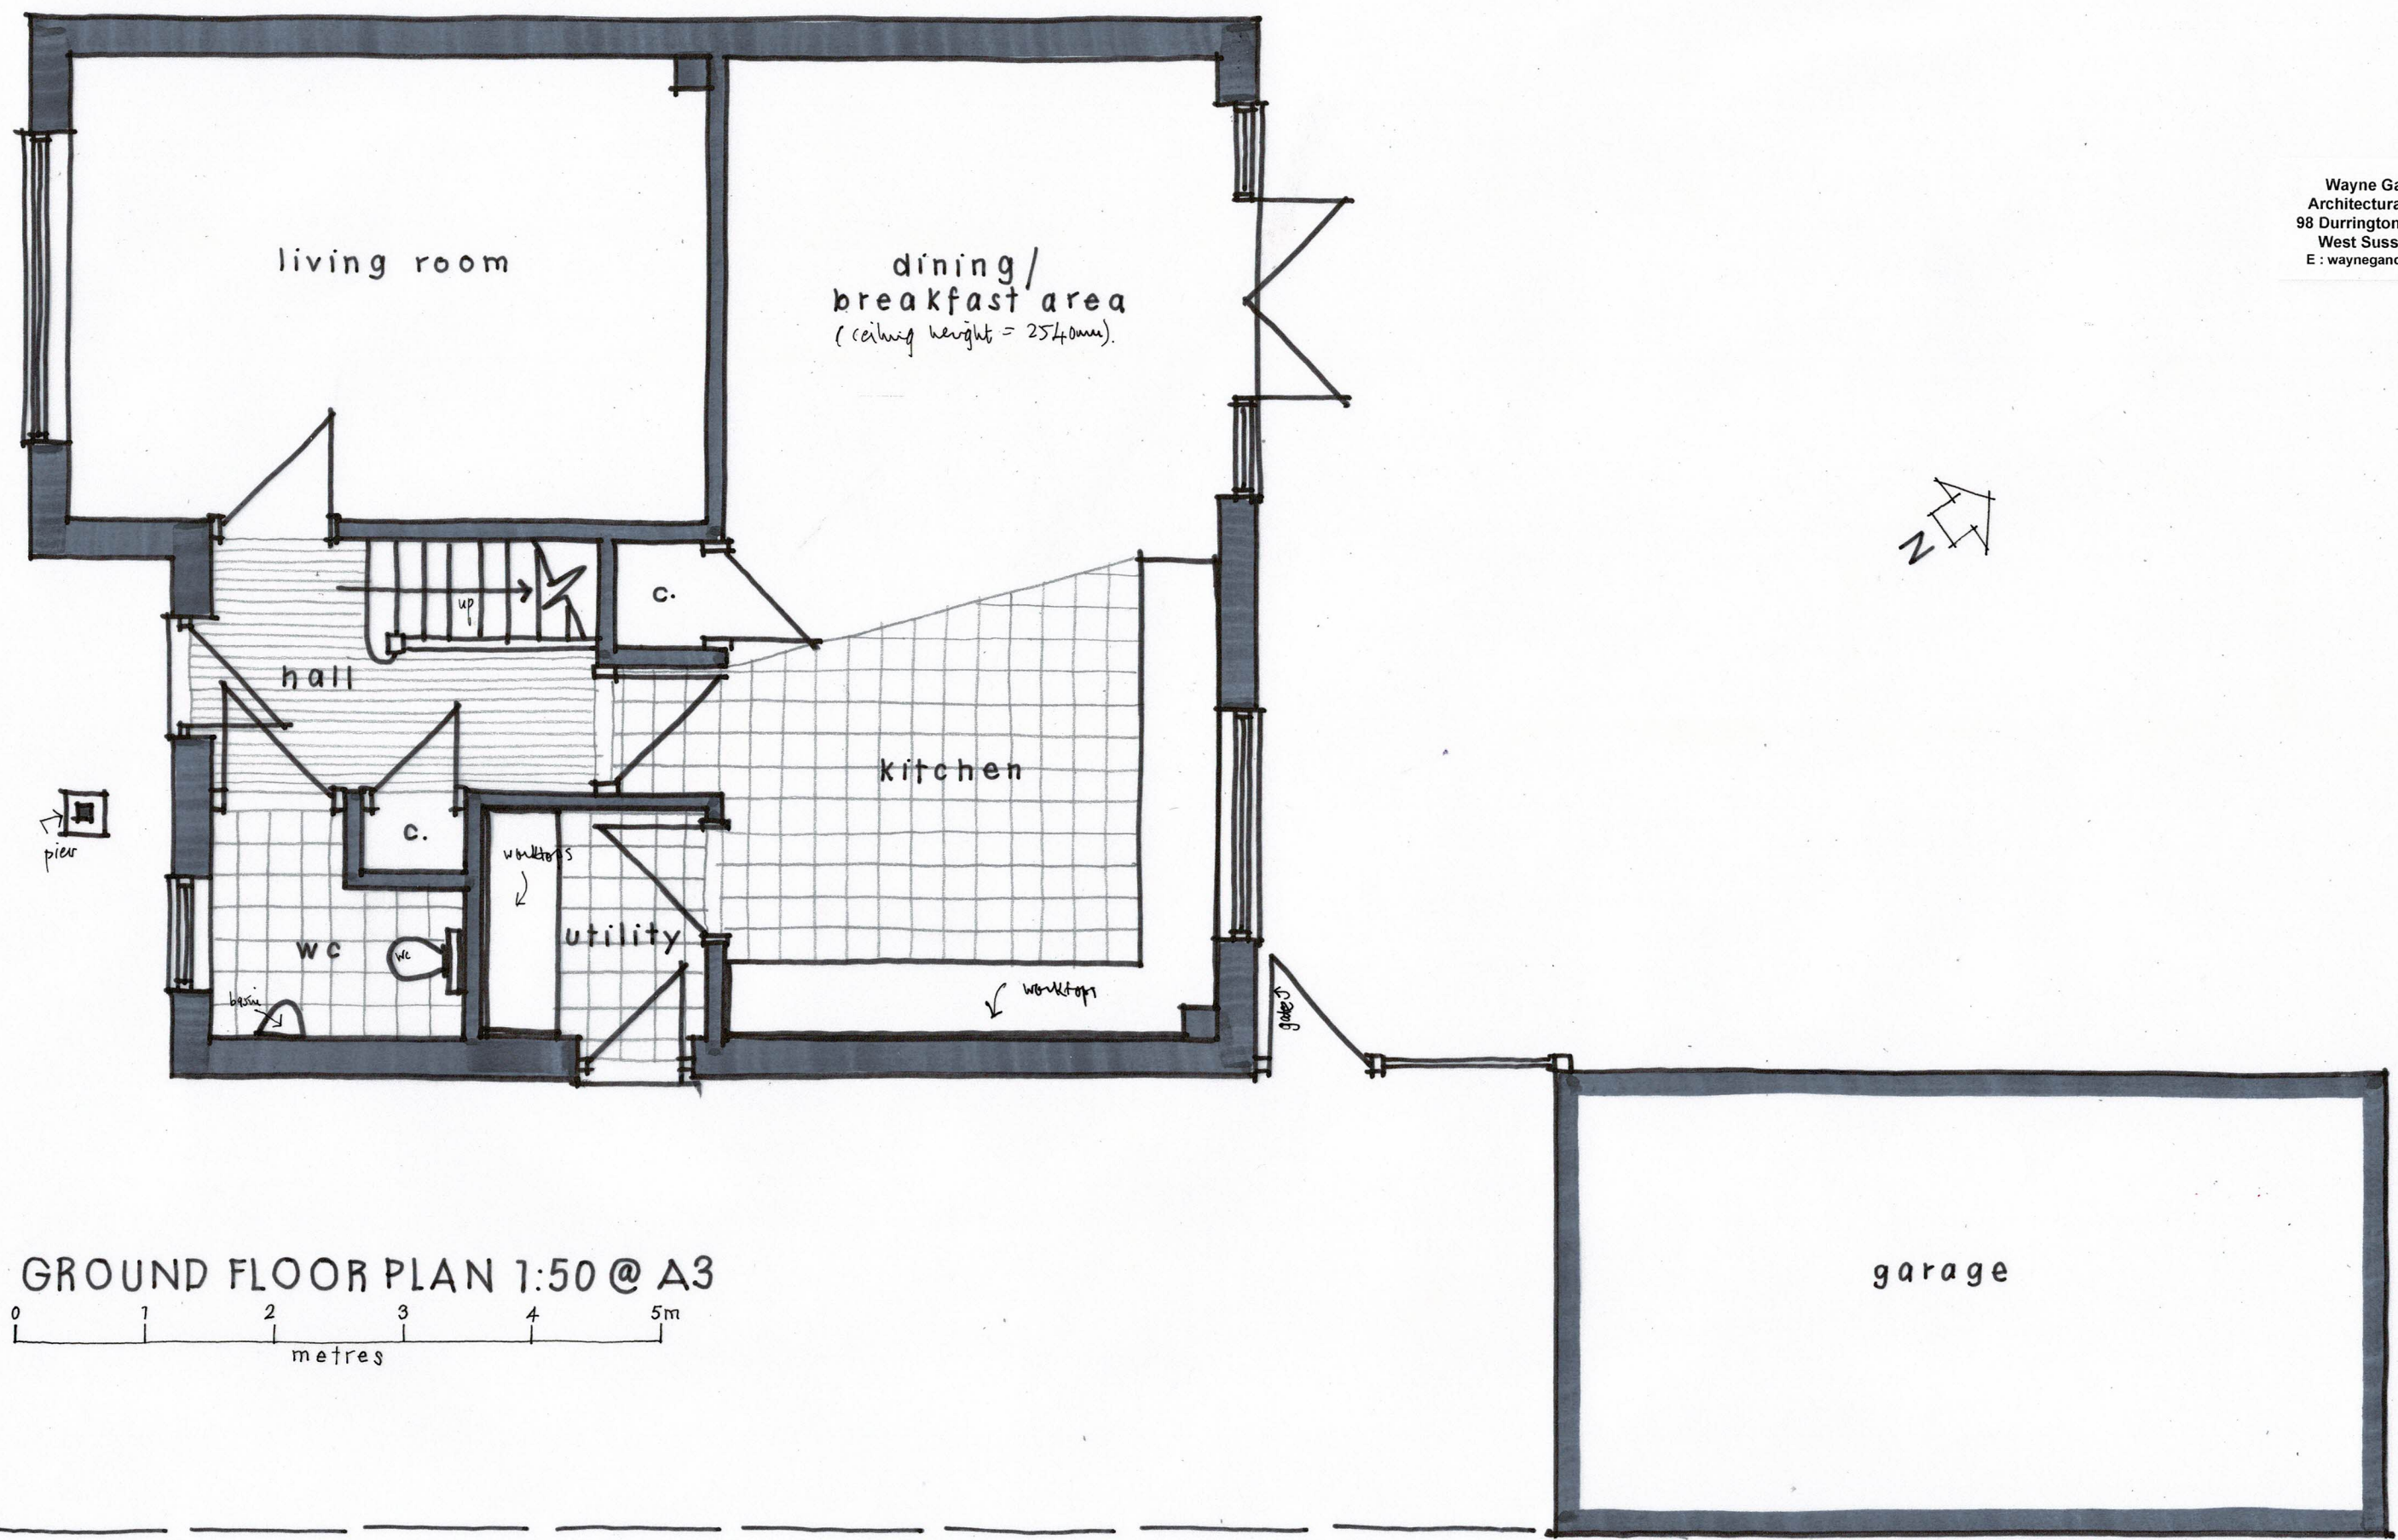

GROUND FLOOR PLAN 1:50 @ A3
0 1 2 3 4 5m
metres