


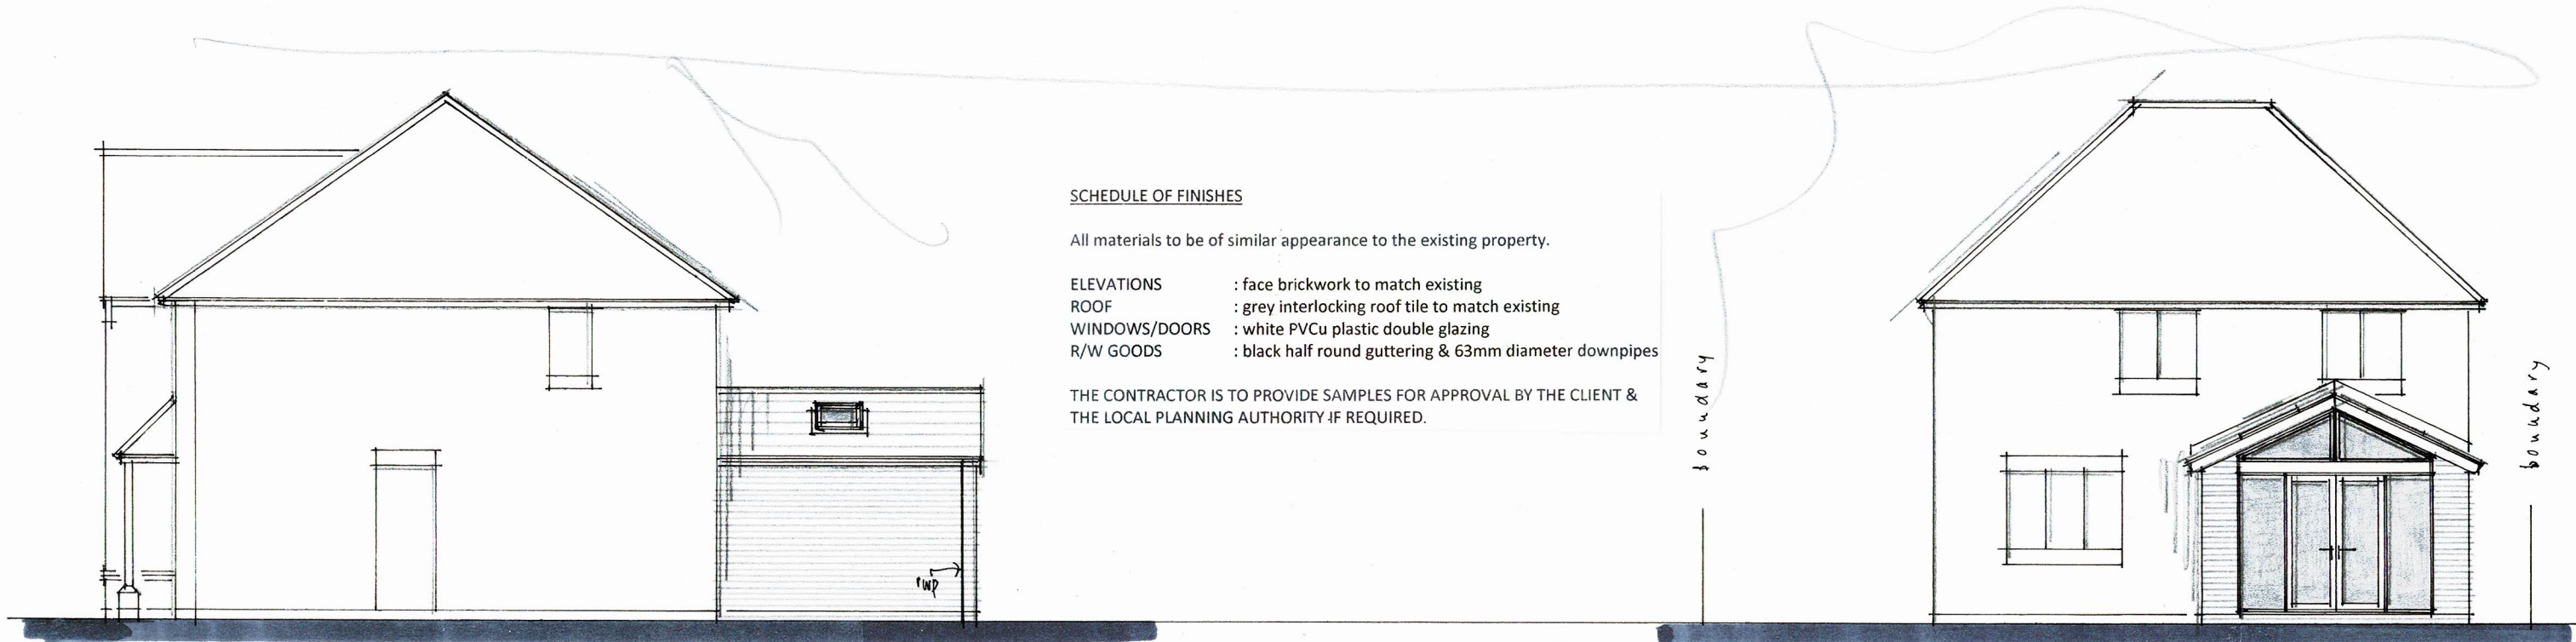

#### SCHEDULE OF FINISHES

All materials to be of similar appearance to the existing property.


ELEVATIONS : face brickwork to match existing  
 ROOF : grey interlocking roof tile to match existing  
 WINDOWS/DOORS : white PVCu plastic double glazing  
 R/W GOODS : black half round guttering & 63mm diameter downpipes

THE CONTRACTOR IS TO PROVIDE SAMPLES FOR APPROVAL BY THE CLIENT & THE LOCAL PLANNING AUTHORITY IF REQUIRED.


**SIDE (s/w) ELEVATION 1:100 @ A3**

0 1 2 3 4 5m  
metres

**REAR (n/w)**

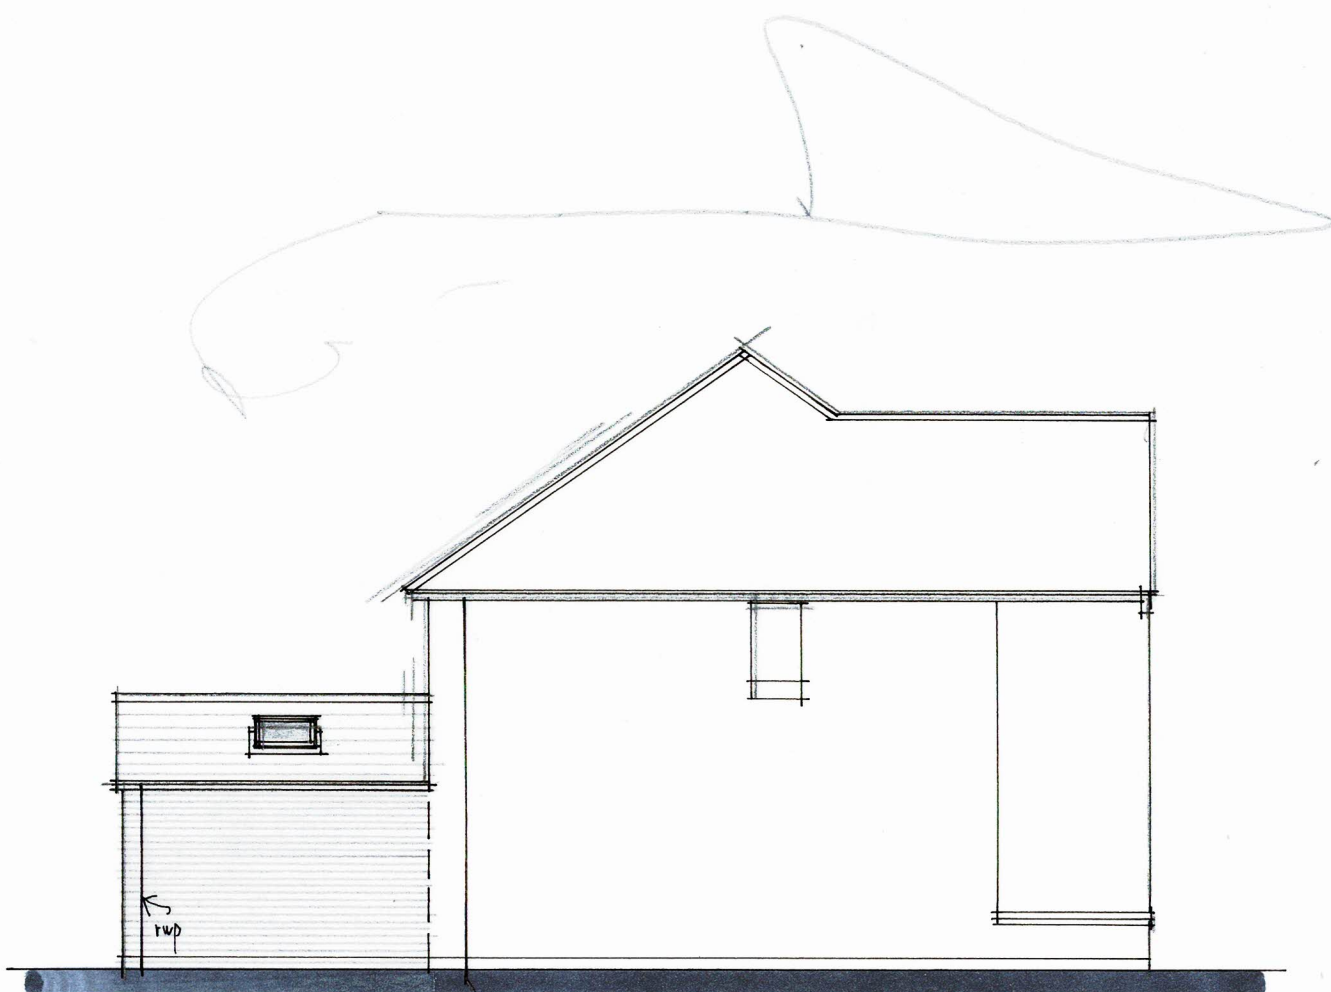

**SIDE (n/e)**

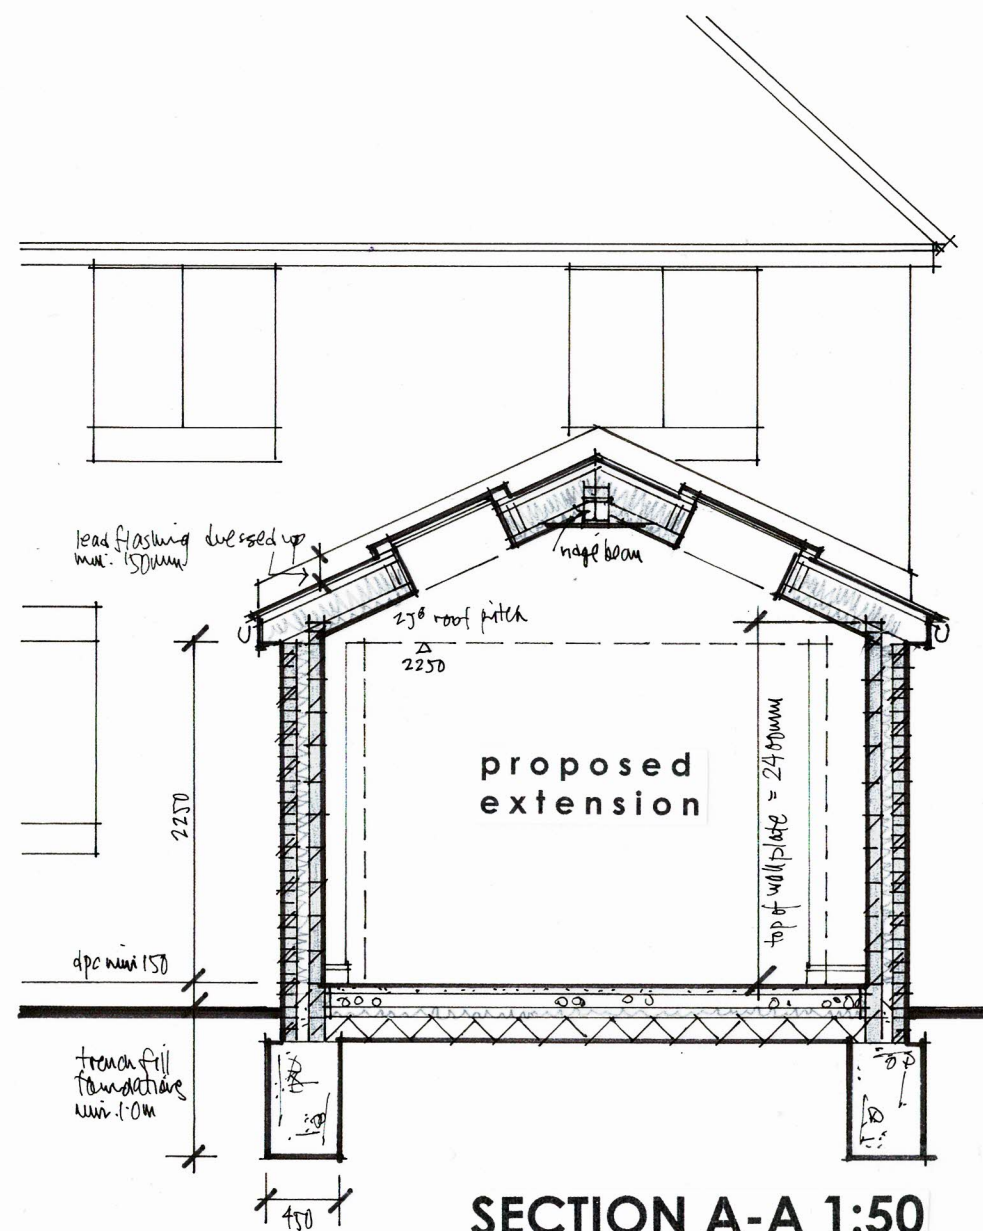

**SECTION A-A 1:50**

Figured dimensions to take precedence over scaled dimensions. The contractor is to verify all dimensions on site before commencing any works.

Any discrepancies whatsoever to be brought to the attention of the client immediately.

The copyright of this drawing is reserved and the drawing must not be disclosed without authority.

Project

**1 BATESON WAY, BARNHAM PO22 0FL**

**Proposed single storey rear extension**

Client

**Mr & Mrs Wadey**

Drawing no.

**BH/BW/04**

Scale **AS SHOWN**

Date **Nov 2021**

Drawn By

**WG**

**WAYNE GANDER MCIAT**  
**Chartered Architectural Technologist**

98 Durrington Lane  
 WORTHING  
 West Sussex  
 BN13 2RQ  
 Tel 07808 887896  
 Email - waynegander08@gmail.com