


Ordnance Survey
Ukmapcentre.com

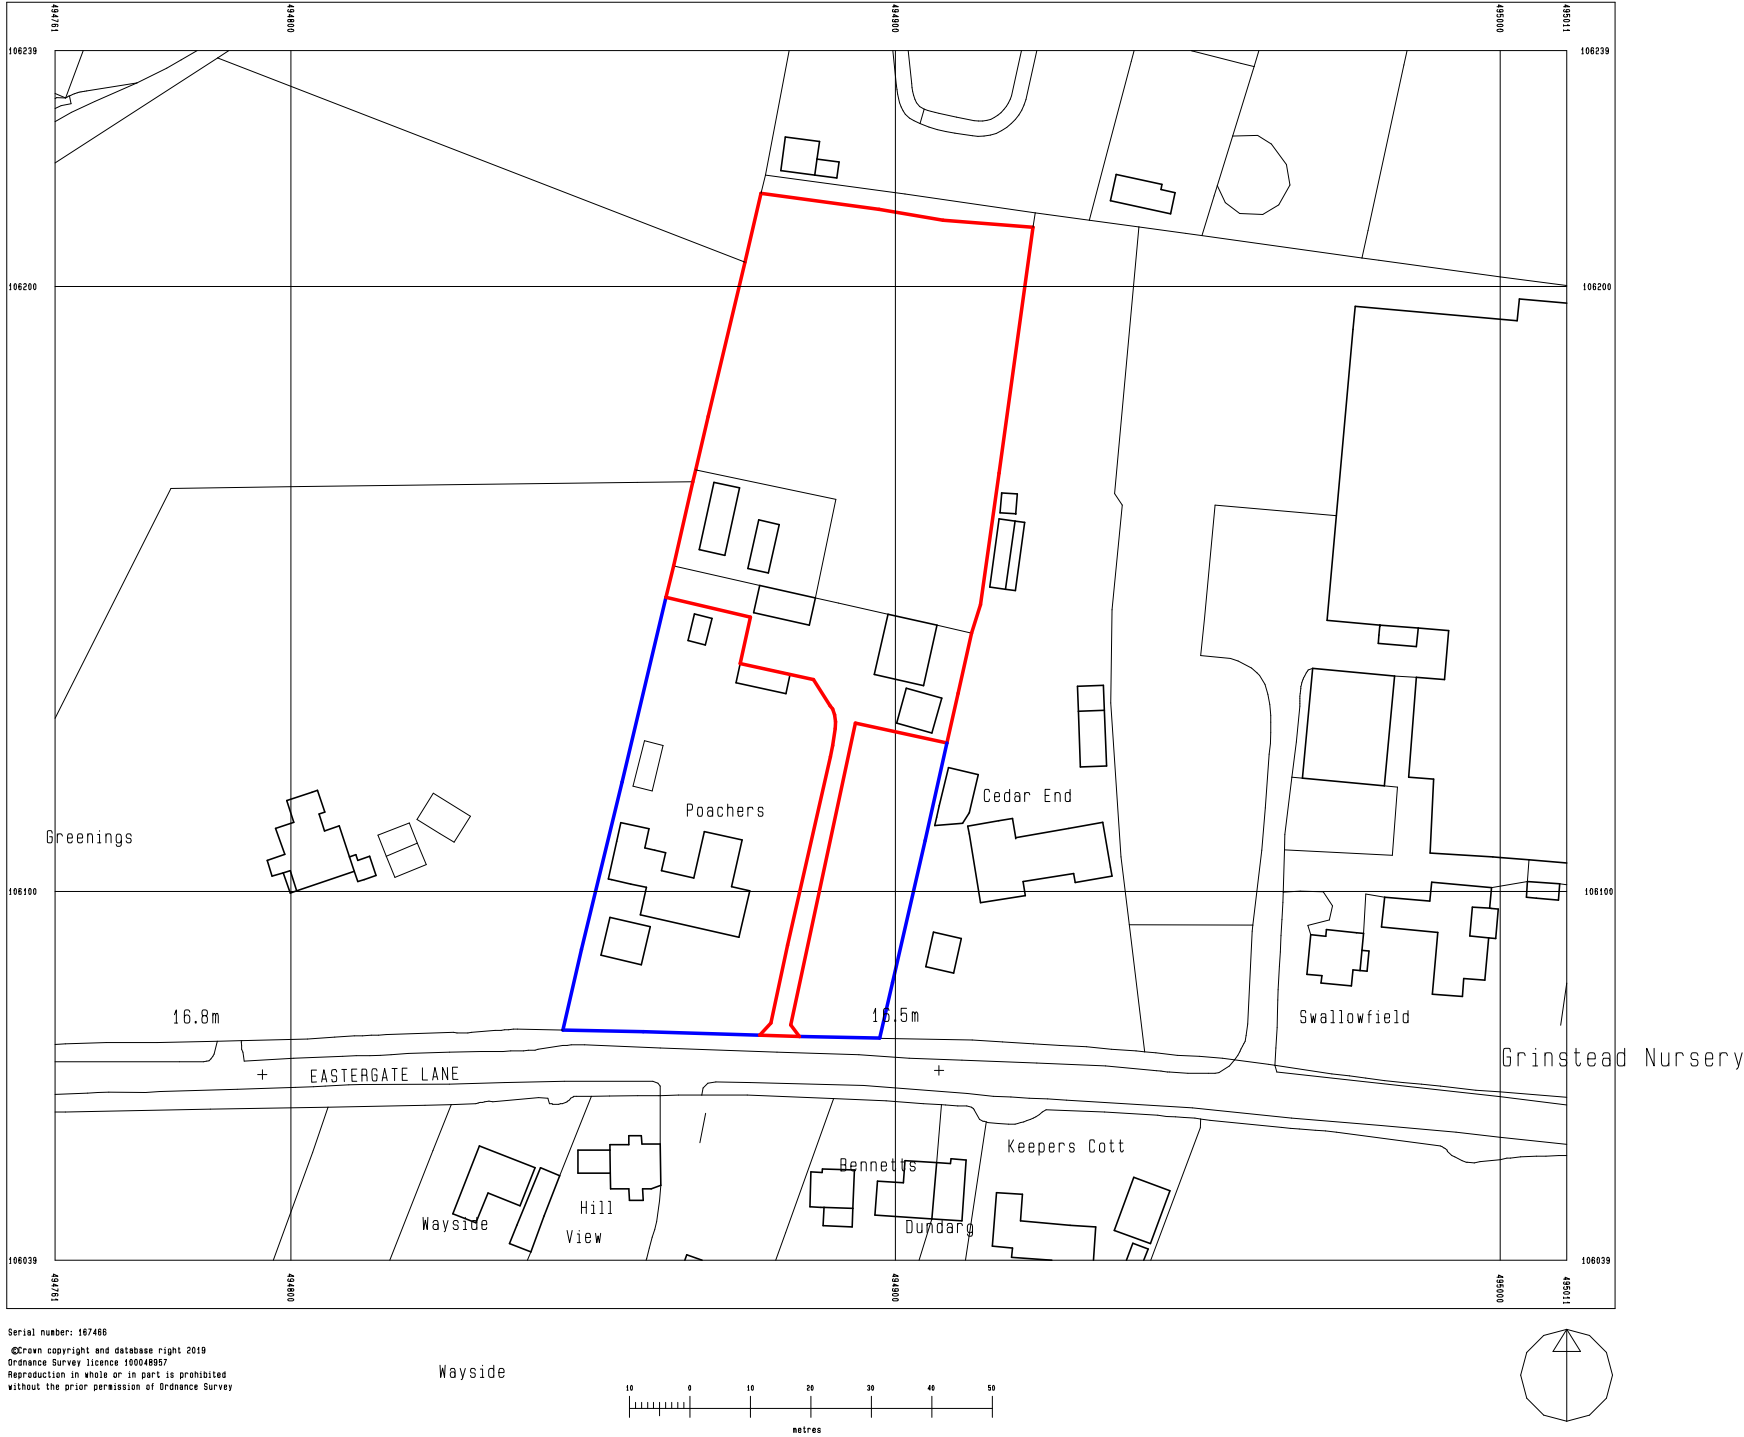

Revisions:

Client:

Mr T Occleshaw

Site Address:

Poachers
Eastergate Lane
Chichester
West Sussex
PO20 3SJ

Drawing No.:

20-038/LP1

Scale:

1:1250 @ A3



POTTON
A KINGSPAN COMPANY

Kingspan Timber Solutions Ltd
Eltisley Road,
Great Gransden,
Beds, SG19 3AR

Tel: 01767 676400
Fax: 01767 676444
E-mail: sales@potton.co.uk
Web: www.potton.co.uk

This document is the copyright of Kingspan Timber Solutions Ltd, and is made available on the express condition that it shall not be used in connection with the erection of any building or the production of any components for such a building unless the building to be erected or the components are supplied by Kingspan Timber Solutions Ltd.

© Kingspan Timber Solutions Ltd.